


Streetwise™



BLOCK/SITE PLAN
AREA 90m x 90m
SCALE 1:500 on A4
CENTRE COORDINATES: 437421, 401120

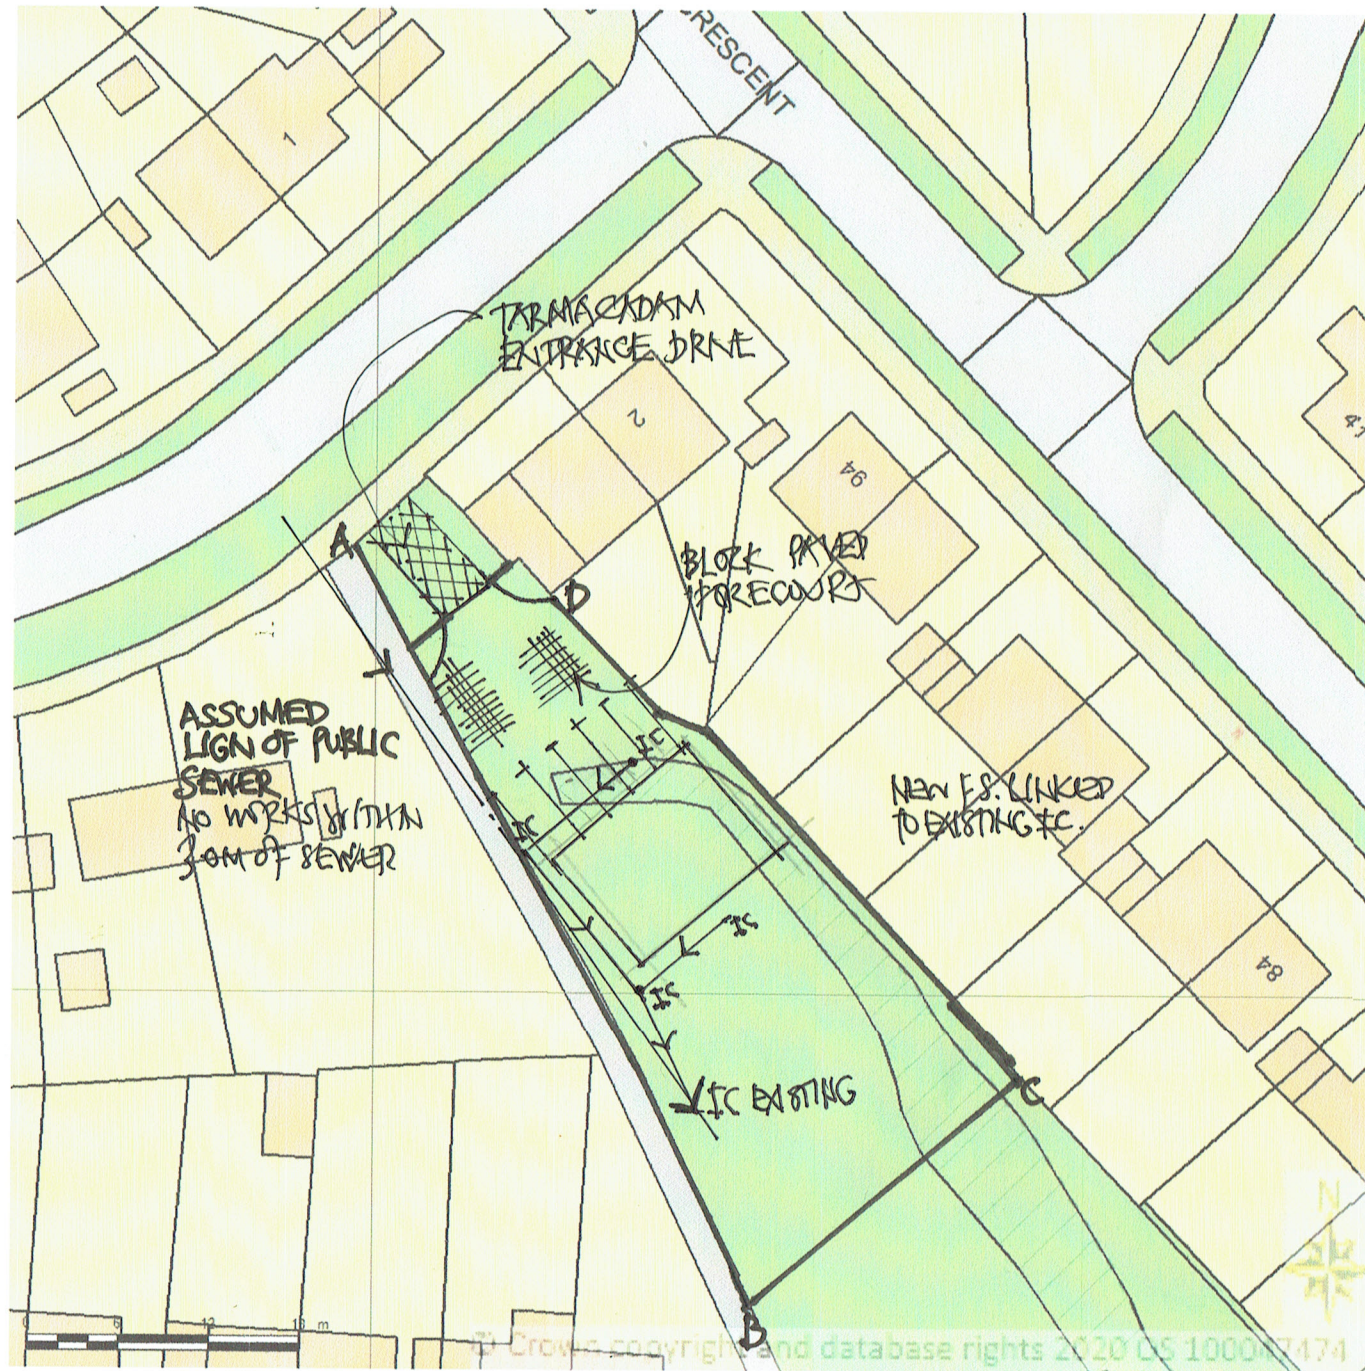

2.0M HIGH CLOSE BOARDED
TIMBER FENCE ON BOUNDARY
A-B-C-D




Supplied by Streetwise Maps Ltd
www.streetwise.net
Licence No: 100047474
21/06/2020 11:43:12

Streetwise™



SITE LOCATION PLAN
AREA 2 HA
SCALE 1:1250 on A4
CENTRE COORDINATES: 437425, 401106

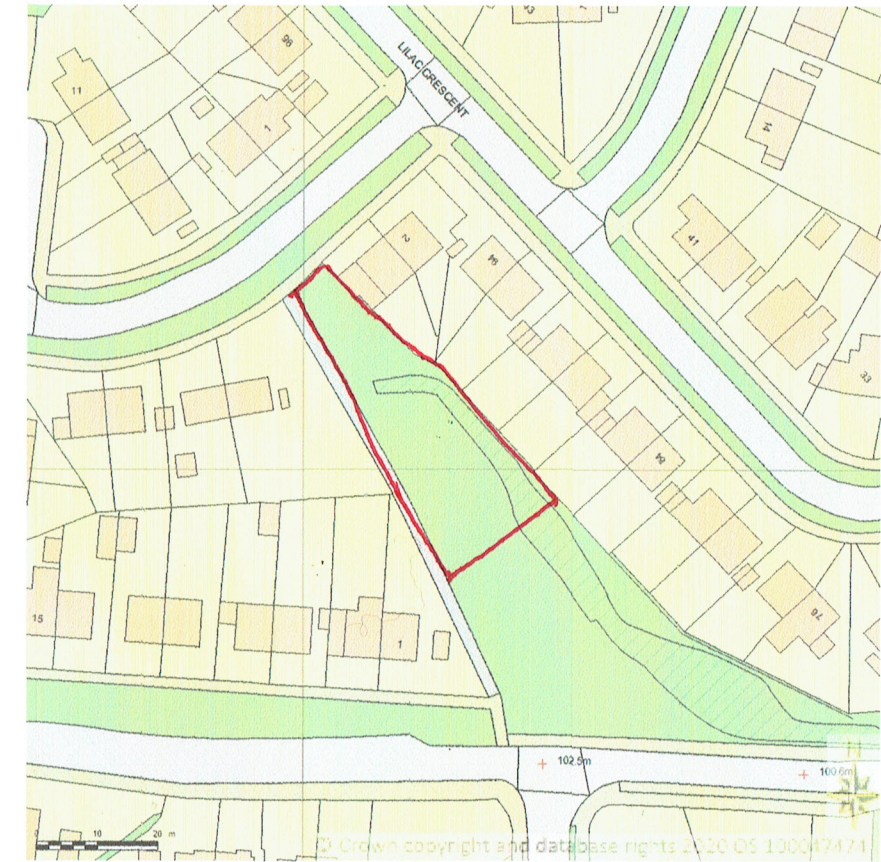

Supplied by Streetwise Maps Ltd
www.streetwise.net
Licence No: 100047474
21/06/2020 11:08