



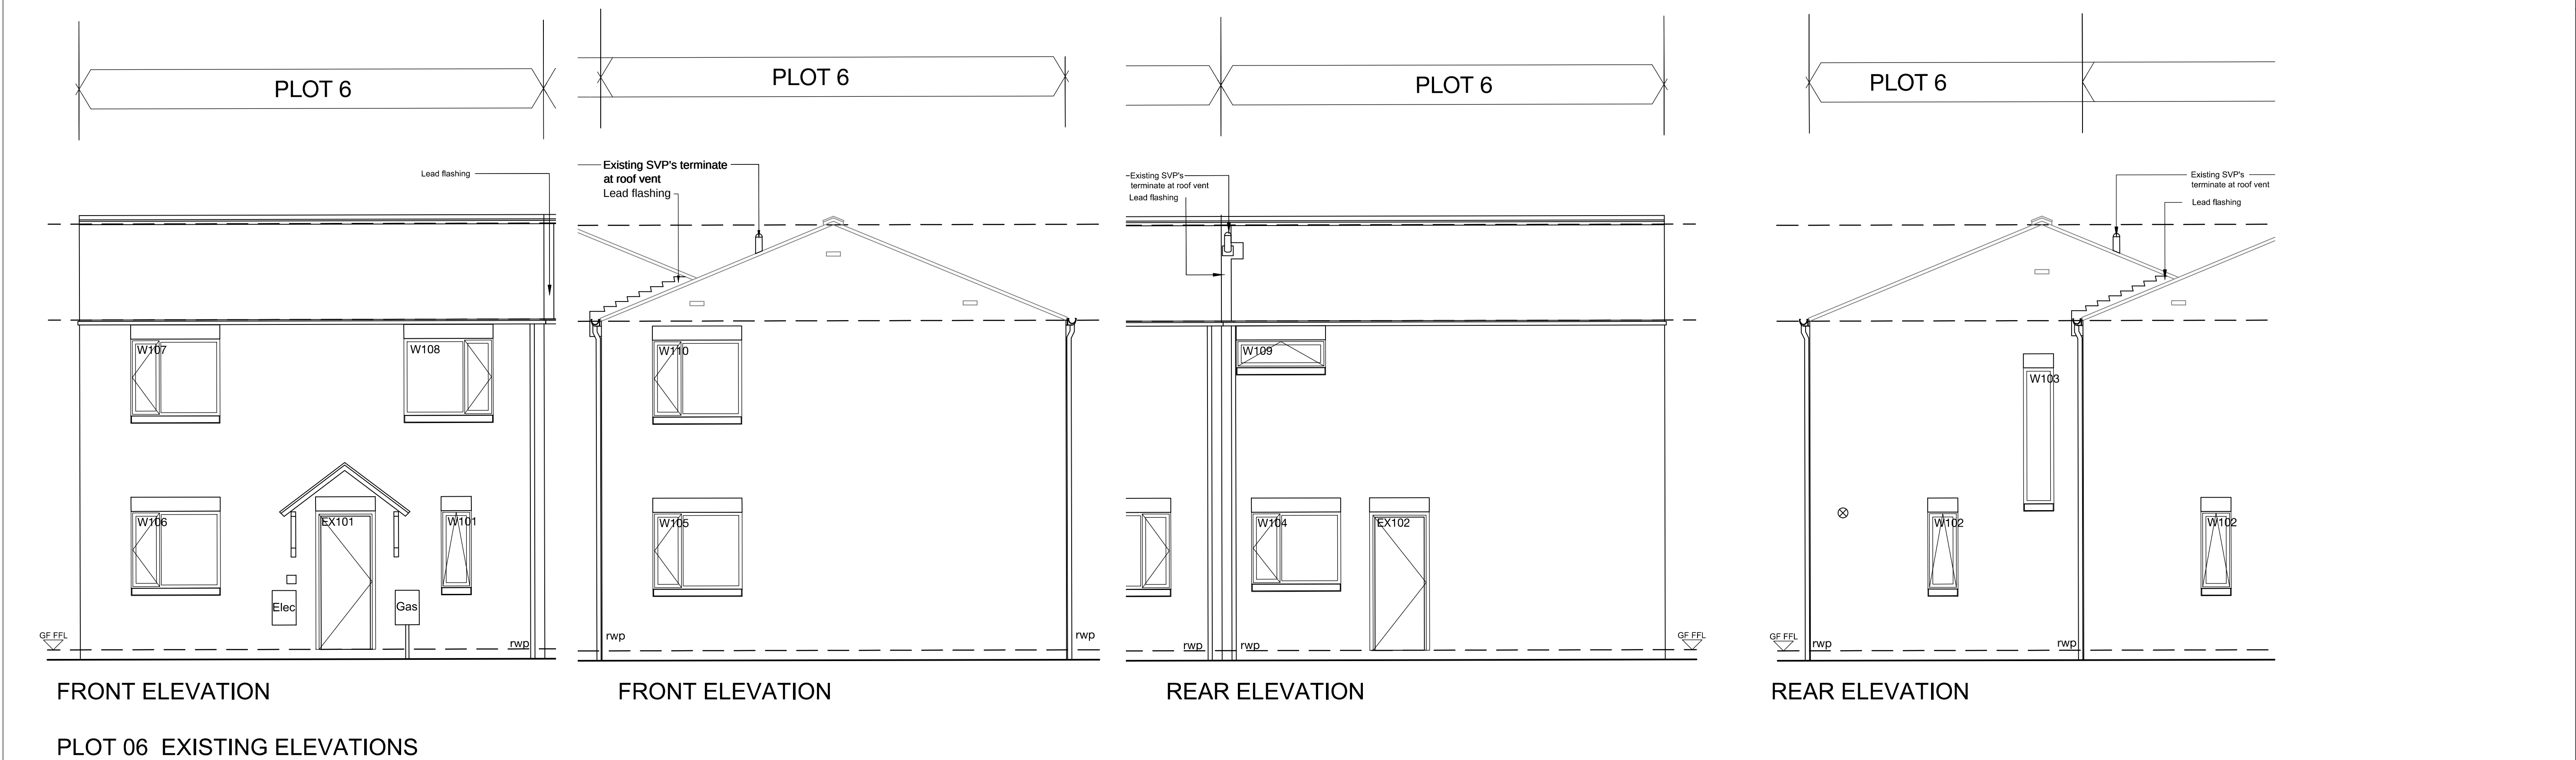

|   |  |   |  |                                     |  |                                                         |  |                   |  |                            |  |                                   |  |
|---|--|---|--|-------------------------------------|--|---------------------------------------------------------|--|-------------------|--|----------------------------|--|-----------------------------------|--|
| THIS DRAWING IS PRODUCED FOR USE IN THIS PROJECT ONLY AND MAY NOT BE USED FOR ANY OTHER PURPOSE. NPS PROPERTY CONSULTANTS LTD ACCEPT NO LIABILITY FOR THE USE OF THIS DRAWING OTHER THAN THE PURPOSE FOR WHICH IT WAS INTENDED IN CONNECTION WITH THIS PROJECT AS RECORDED IN THE 'PURPOSE FOR ISSUE' AND 'FILE STATUS CODE'. |  | RESPONSIBILITY IS NOT ACCEPTED FOR OTHERS SCALING DIRECTLY FROM THIS DRAWING. DO NOT SCALE FROM THIS DRAWING. USE WRITTEN DIMENSIONS ONLY. |  | CLIENT<br>BERNESLAI HOMES           |  | PROJECT<br>KERESFORTH CLOSE,<br>RESIDENTIAL CONVERSIONS |  | SCALES<br>1:50    |  | DISCIPLINE<br>ARCHITECT    |  | PROJECT NUMBER<br>07-17-18-1-1409 |  |
| FIRST ISSUE   |  | THIS DRAWING MAY NOT BE REPRODUCED IN ANY FORM WITHOUT PRIOR WRITTEN AGREEMENT OF NPS PROPERTY CONSULTANTS LTD.                            |  | DRAWING NUMBER<br>NPS-DR-A-(00)-026 |  | REV CODE<br>P1                                          |  | STATUS CODE<br>S0 |  | PURPOSE OF ISSUE<br>TENDER |  | DRAWN BY<br>PJN                   |  |
| COMMENT   |  | © CROWN COPYRIGHT AND DATABASE RIGHTS 2018. ORDNANCE SURVEY LICENCE NUMBER 100022264                                                       |  | EXISTING ELEVATIONS - PLOTS 05-06   |  |                                                         |  |                   |  |                            |  |                                   |  |
| REV   |  | DRAWN   |  | DATE                                |  | CHECKED                                                 |  | DATE              |  | APPROVED                   |  | DATE                              |  |

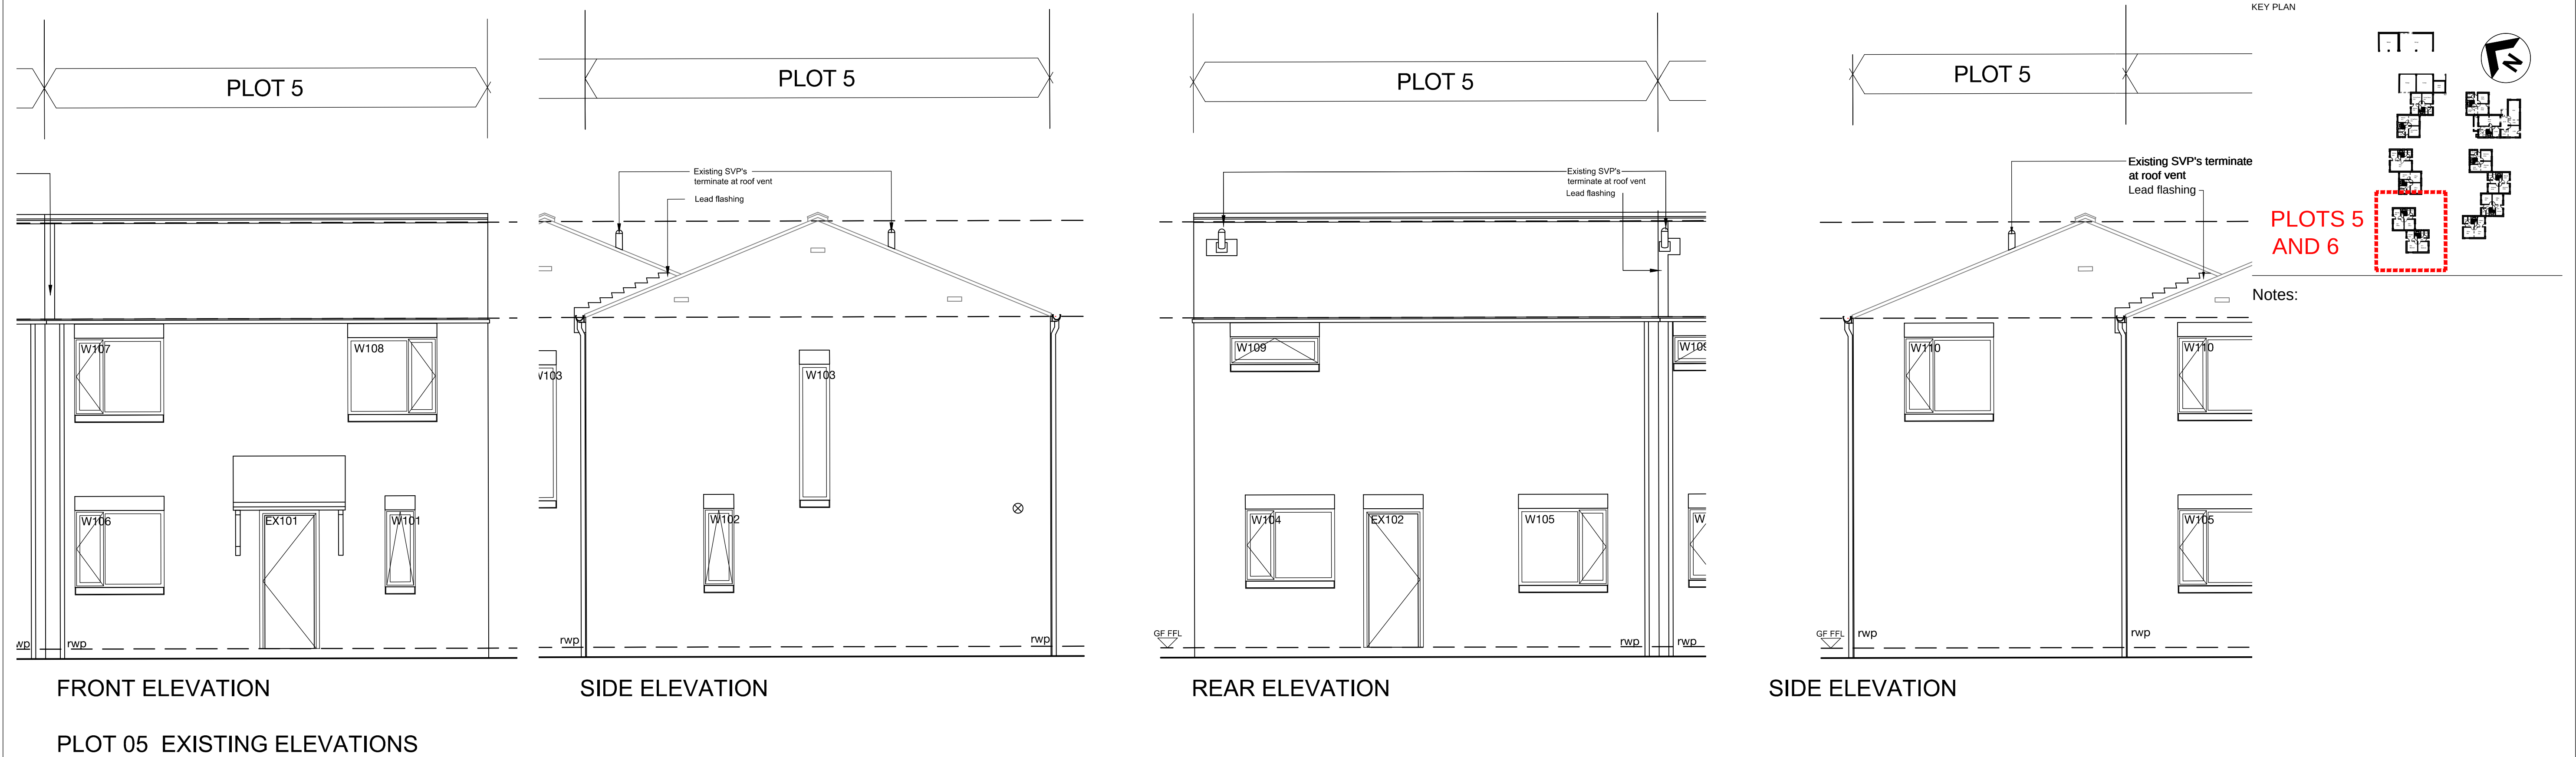