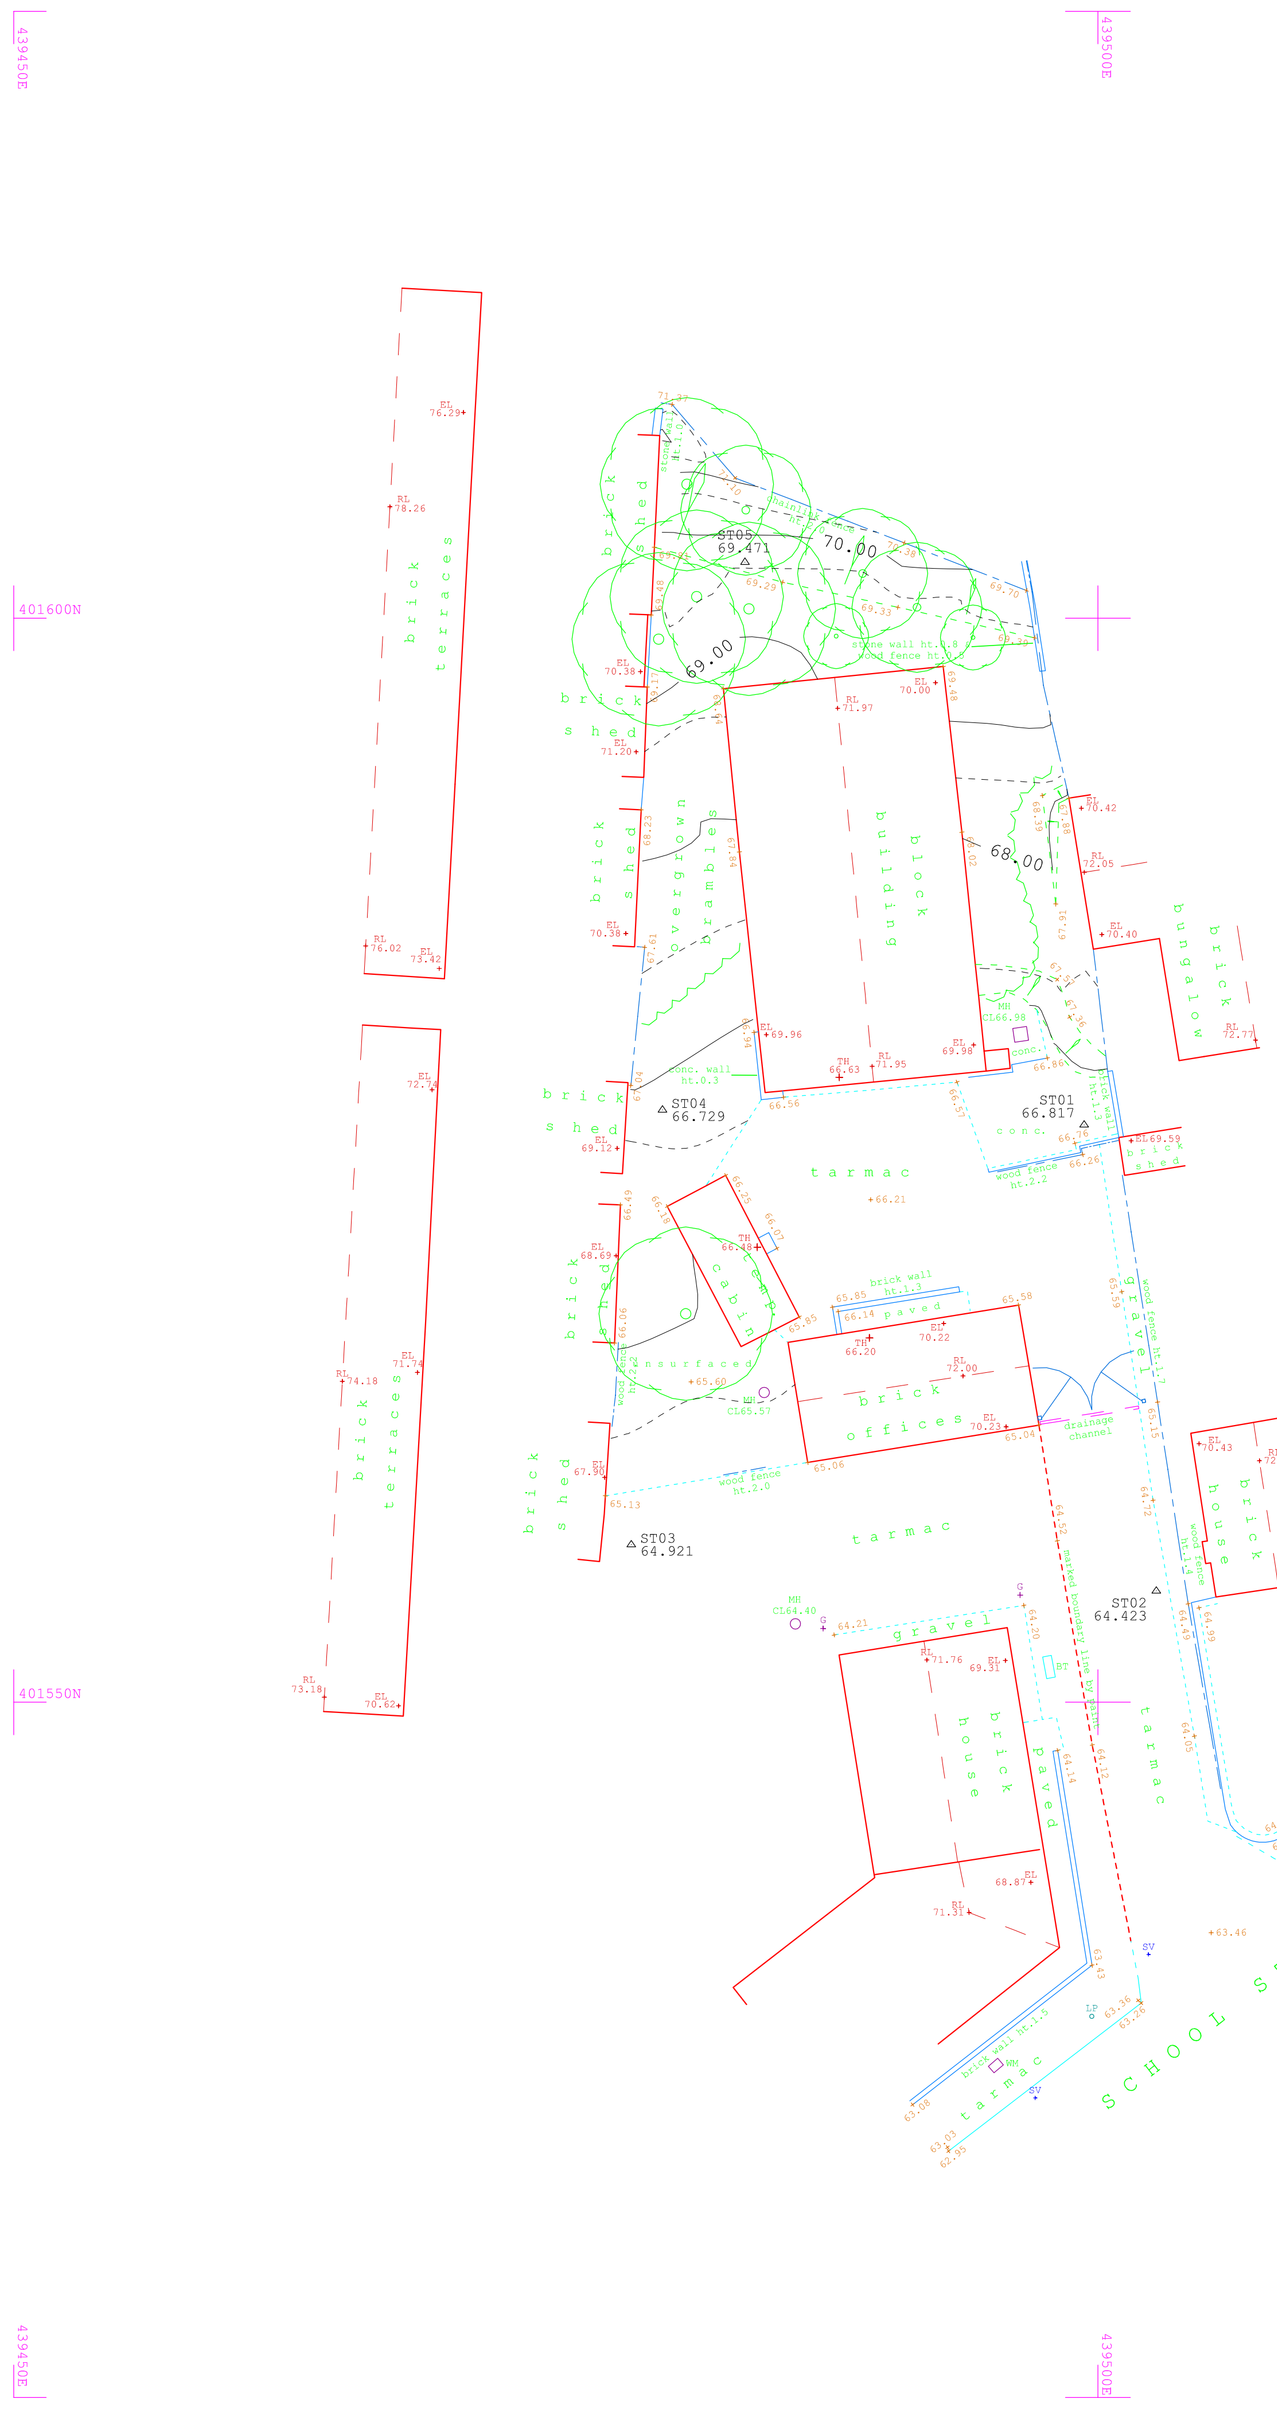


CT SURVEYS
Topographic & Building Surveys

THE OLD MILL
HIGHFIELD, TINGLEY
WAKEFIELD
WF3 1LA

Tel : 0113 259 7023
Mob : 07949 195764
email : mail@ct-surveys.com
Web Site : www.ct-surveys.com

© COPYRIGHT CT SURVEYS LTD. REPRODUCTION OF THIS INFORMATION IS PROHIBITED WITHOUT WRITTEN AUTHORITY FROM CT SURVEYS LTD.

## ABBREVIATIONS

| | | | |
|---|---|---|---|
| AR | ASSUMED ROUTE | OSA | OUTSIDE SURVEY AREA |
| AV | AIR VALVE | P | POST / POLE |
| B | BOLLARD | RL | RIDGE LEVEL |
| BH | BOREHOLE | RE | RODDING EYE |
| BT | BRITISH TELECOM CHAMBER | RS | ROAD SIGN |
| CATV | CABLE TV | RWP | RAINWATER PIPE |
| CP | CABLE PIT | S | STAY |
| CL | COVER LEVEL | SC | STOP COCK |
| CR | CABLE RISER | ST | STOP TAP |
| DP | DOWN PIPE | SV | STOP VALVE |
| EL | EAVES LEVEL | SVP | SOIL VENT PIPE |
| EP | ELECTRICITY POLE | TC | TRAFFIC CONTROL |
| ER | EARTH ROD | TCB | TELEPHONE CALL BOX |
| FH | FIRE HYDRANT | TFR | TAKEN FROM RECORDS |
| FL | FLOOR LEVEL or FENCE LEVEL | TH | THRESHOLD LEVEL |
| G | GULLY | TL | TRAFFIC LIGHTS |
| GPR | TRACED BY G.P.R. | TP | TELEGRAPH POLE |
| GV | GAS VALVE | UTGA | UNABLE TO GAIN ACCESS |
| IC | INSPECTION CHAMBER | UTL | UNABLE TO LOCATE |
| IL | INVERT LEVEL | UTR | UNABLE TO RAISE |
| JB | JUNCTION BOX | UTS | UNABLE TO SURVEY |
| KW | KERB WIER | UTT | UNABLE TO TRACE |
| LB | LITTER BIN or LETTER BOX | WL | WATER LEVEL or WALL LEVEL |
| LP | LAMP POST | VP | VENT PIPE |
| MH | MANHOLE | WM | WATER METER |
| NL | NOT LOCATED | WO | WASH OUT VALVE |
| NT | NO TRACE | WP | WATER PIPE |

| | |
|---|---|
| b | BEAM HEIGHT |
| c | CILL HEIGHT |
| cht | CEILING HEIGHT |
| dht | DOOR HEIGHT |
| fcht | FALSE CEILING HEIGHT |
| +10.26 | FLOOR LEVEL |
| +[10.26] | BEAM/OVERHEAD LEVEL |
| h | HEAD HEIGHT |
| sp | SPRING POINT |
| | STEPS / STAIRS UP |

All services to be field verified.

This drawing and the information contained within has been issued in confidence and remains the Copyright of CT Surveys Ltd.

Disclosure of this information to Third Parties and unauthorised copying or replication of data is forbidden without gaining approval from CT Surveys Ltd.

CT SURVEYS IS A MEMBER OF:

THE SURVEY ASSOCIATION

constructionline

## SURVEY NOTES:

The survey is fitted to National Grid and Datum using GPS, and has been drawn at a scale factor of 1.000

Due to the scale factor any setting out or design works should strictly use the control co-ordinates as shown on the drawing.

## SURVEY REVISIONS

| | |
|---|---|
| PREVIOUS DWG NO: | |
| REVISION NO: | |
| DATE: | |

REVISION NOTES:

## LAYOUT VIEWS

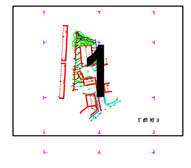

**CLIENT:**
Vaughan Architecture

**PROJECT TITLE:**
Site off School Street, Hemingfield, Barnsley

**DRAWING NUMBER:**
3346LR/1

| | | |
|---|---|---|
| **SCALE:** 1:200 @ A1 | **SURVEY DATE:** January 2016 | |
| **LEVEL DATUM:** OSGB by GPS | **GRID DATUM:** OSGB fixed at ST02 | |
| **BENCH MARK USED:** Nail at ST02 surveyed by GPS | **BM VALUE:** 64.423m | **SHEET NUMBER:** 1 of 1 |