





FRONT ELEVATION



REAR ELEVATION

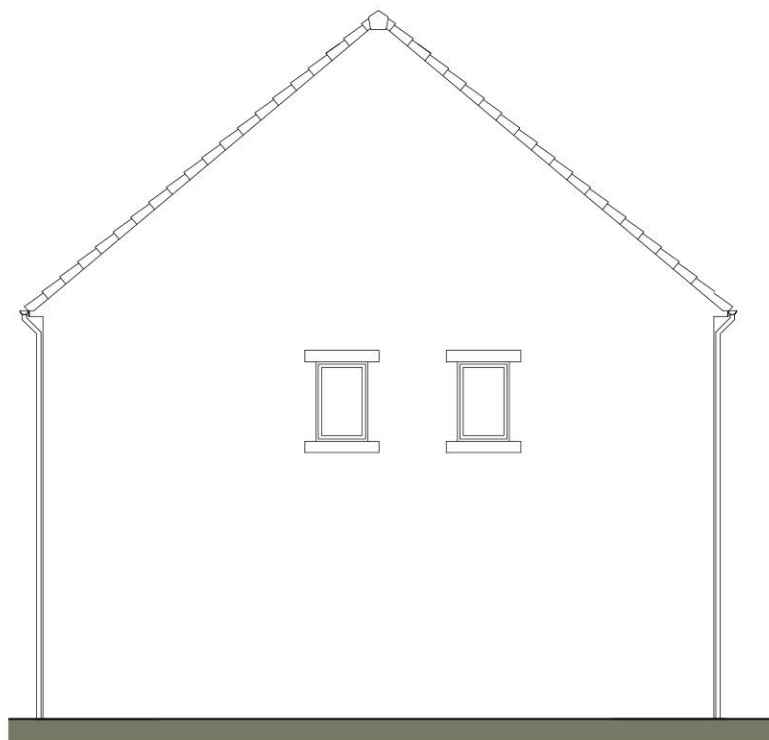

SIDE ELEVATION

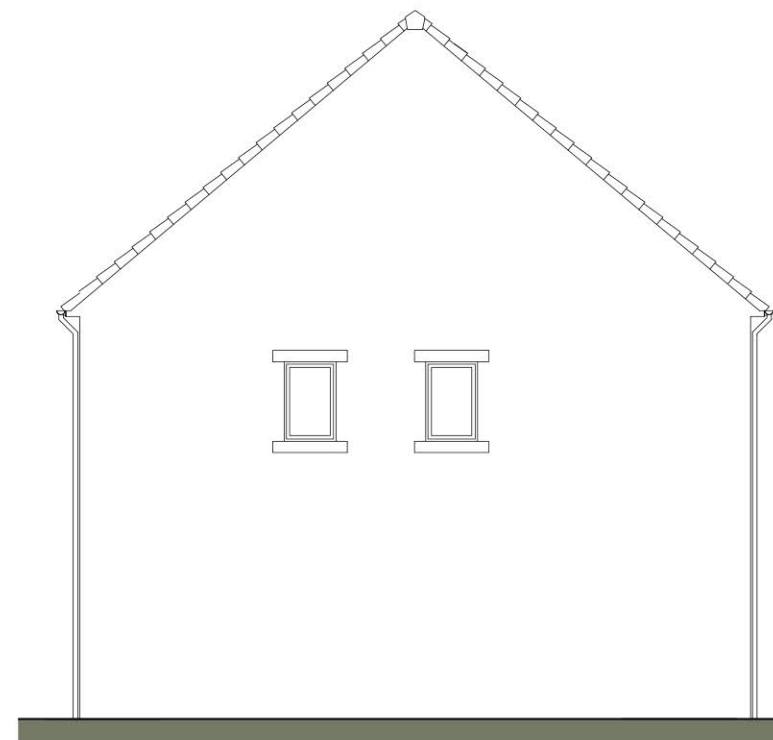

SIDE ELEVATION

Scaled @ 1:100



A	Type amended to SYRDG standards.	DS	24.05.23
REV:	DESCRIPTION:	BY:	DATE:

STEN
ARCHITECTURE

STEN Architecture Ltd
The Studio
Harrison Street
Wakefield
WF1 1PS
Tel: 01924 950985

Web: www.sten-architecture.co.uk
Twitter: @STEN_arch
Facebook: [stenarchitectureltd](https://www.facebook.com/stenarchitectureltd)
LinkedIn: [Sten Architecture](https://www.linkedin.com/company/sten-architecture)

CLIENT:	Mrs N Tinker			TITLE:	Planning Drawings Type C Elevations		
SITE:	Church Mews Bolton upon Dearne			SCALE AT A3:	1:100	DATE:	26.01.22
				PROJECT NO:	2206	DRAWING NO:	2206.TYPEC.02
						DRAWN:	DS
						CHECKED:	--
						REVISION:	A