

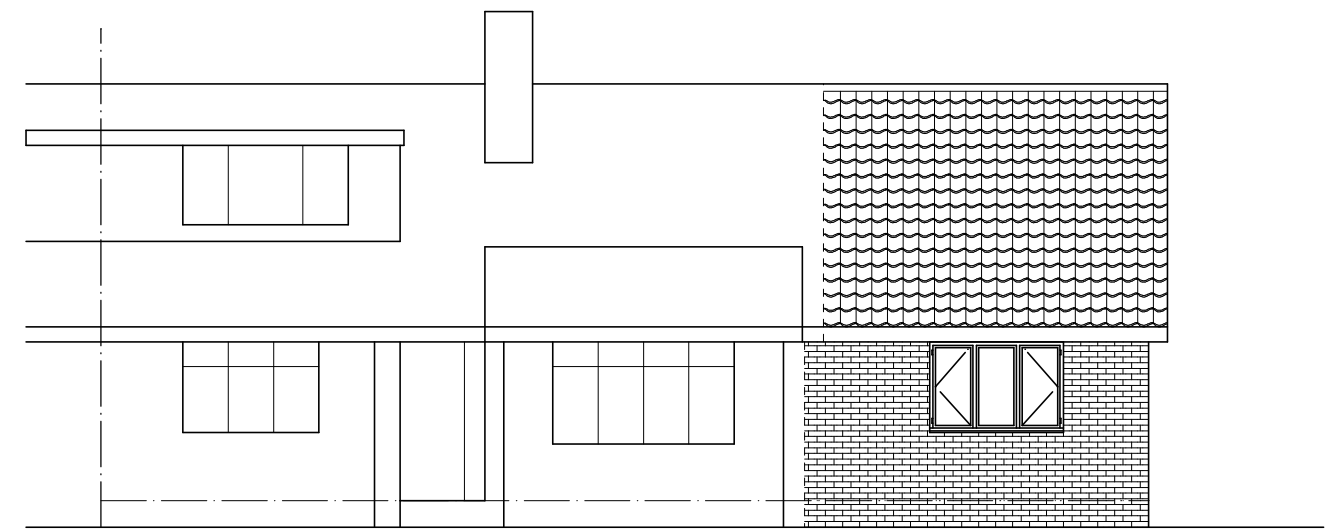


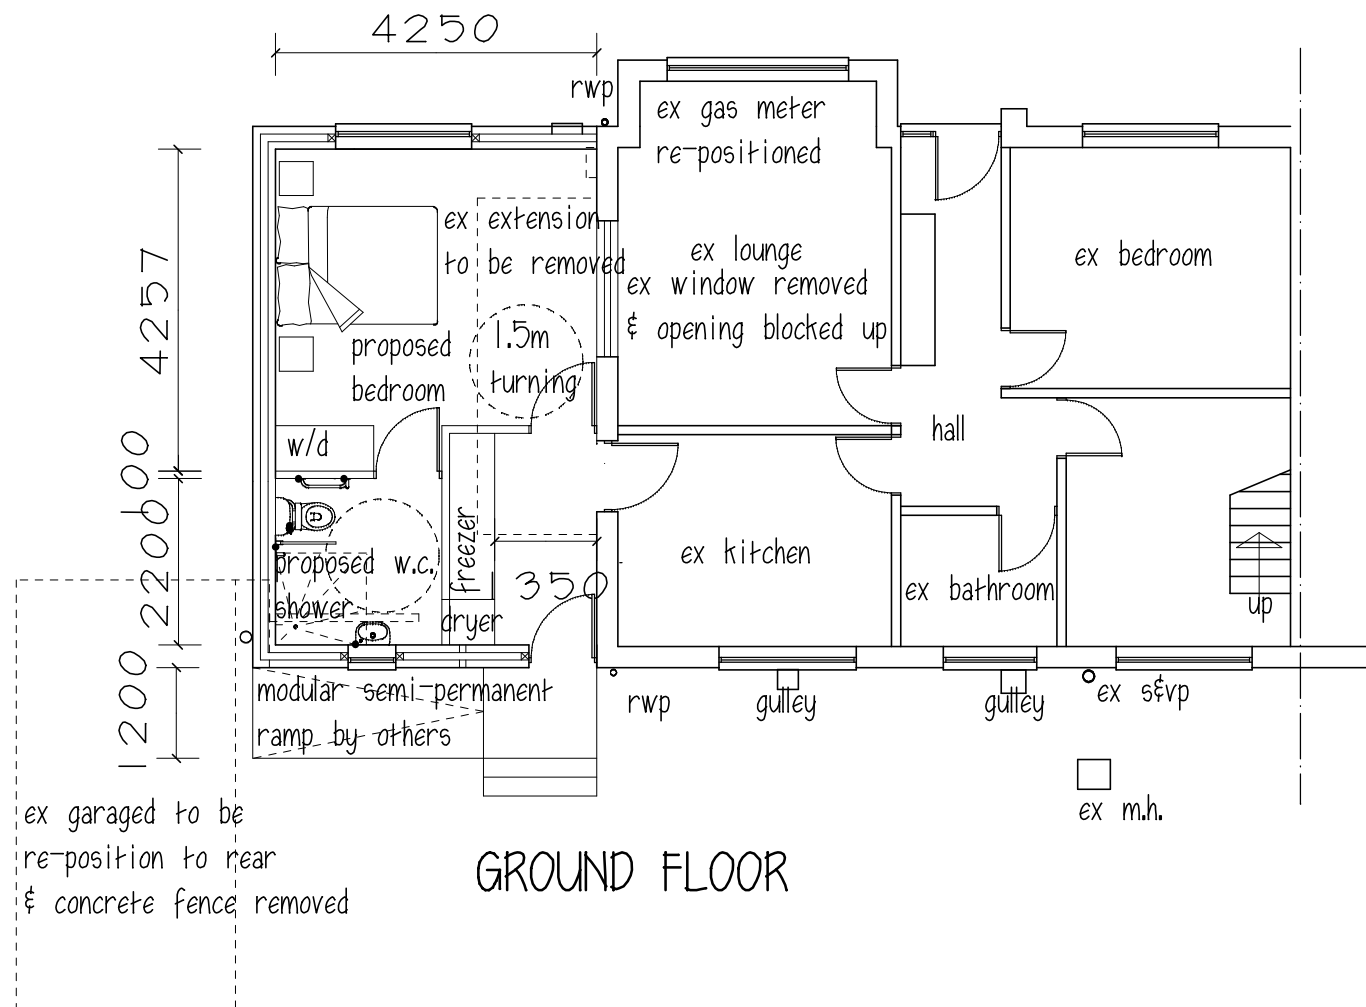


FRONT ELEVATION

ROOF - concrete tiles to match
 WALLS - brick to match
 WINDOWS & DOOR - white Upvc

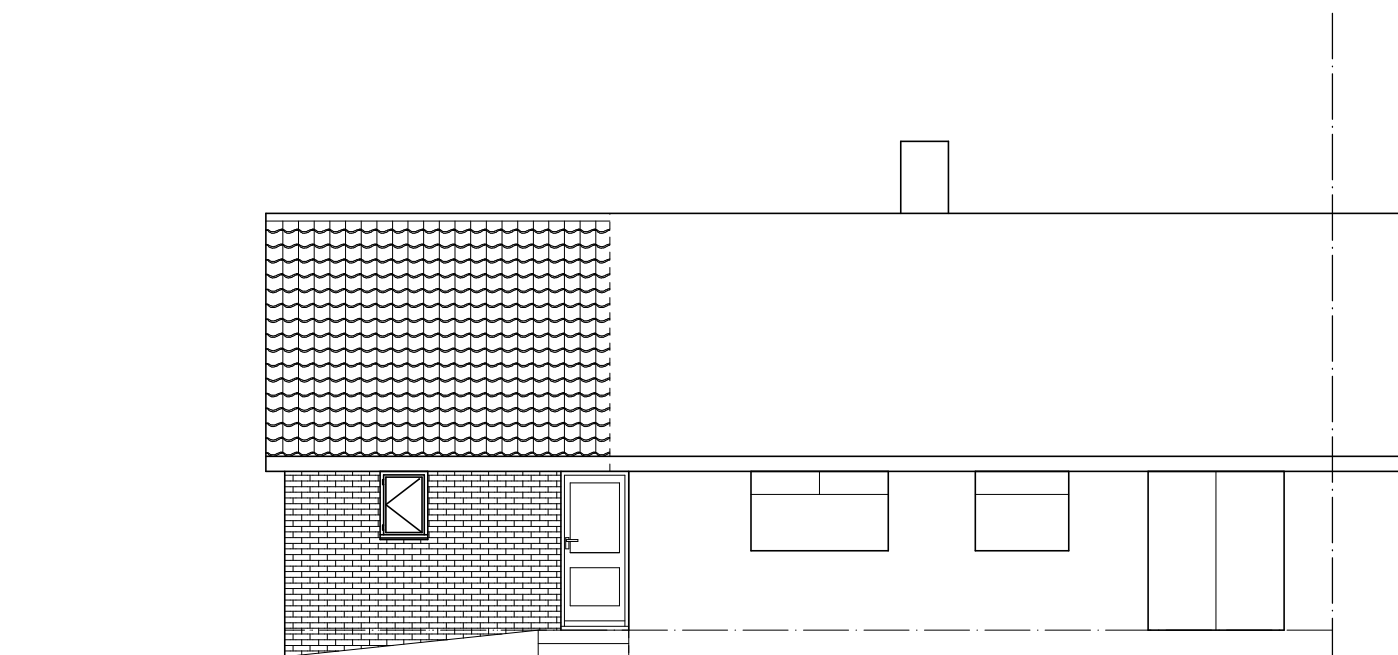

REAR ELEVATION

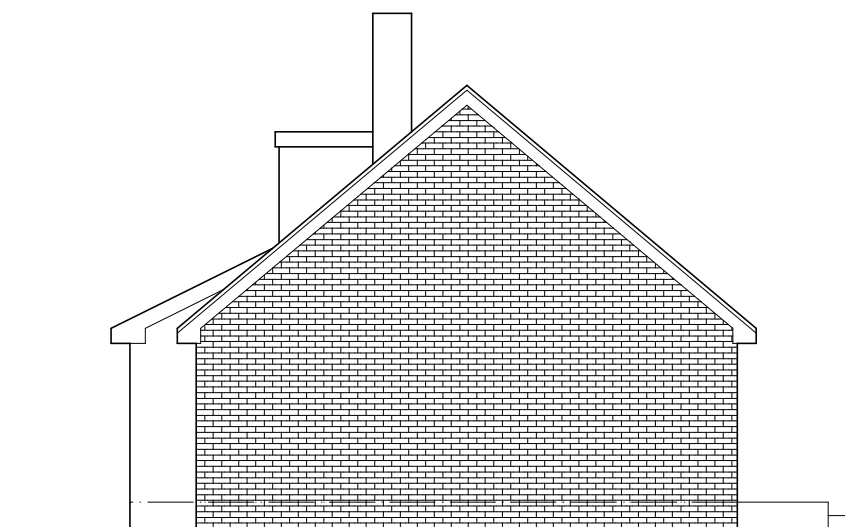

SIDE ELEVATION

Mrs K TAYLOR

PROPOSED DISABLED EXTENSION
 171 BURTON RD.
 MONK BRETTON
 BARNSELY S71 2HE

PLAN & ELEVATIONS

1:100@A3 AUG 23

Peter Thompson

"Linwood"
 Barnsley Road
 Dodworth

Barnsley S75 3JR m. 07973251730
 e-mail peter-thompson@hotmail.co.uk



t&f. 01226 201391