






Front Elevation

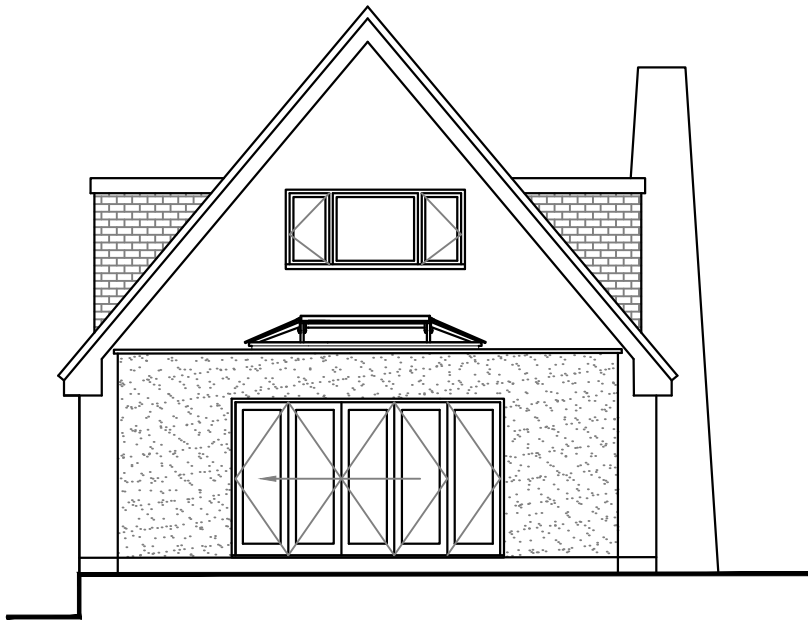


Rear Elevation

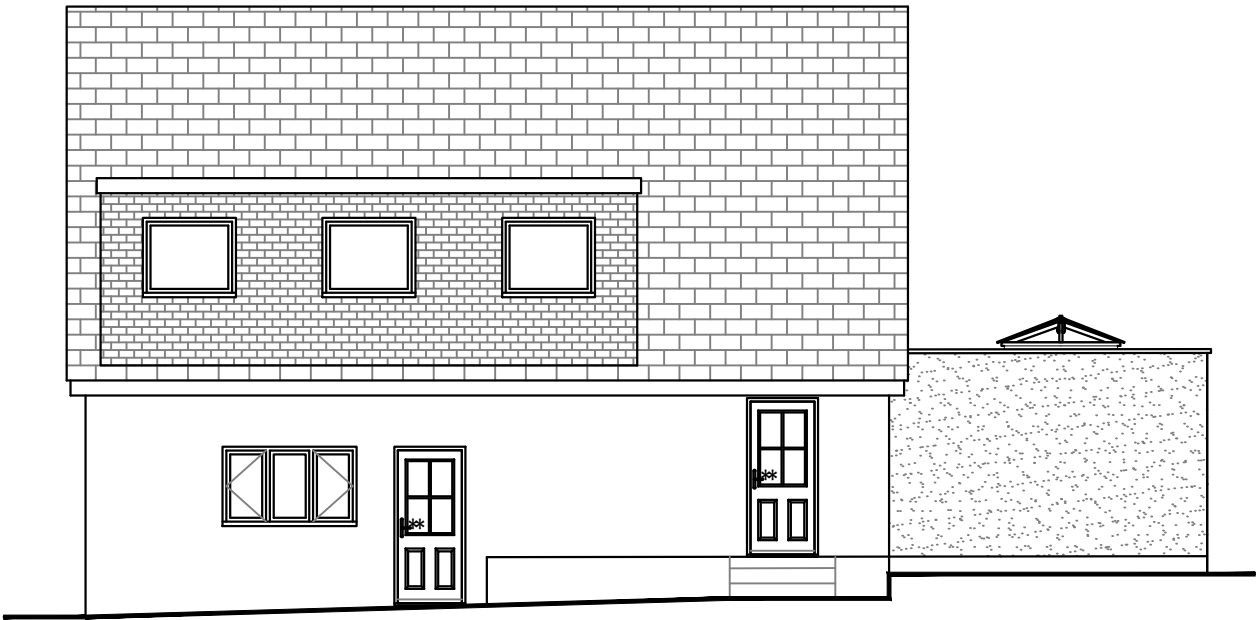


Side Elevation

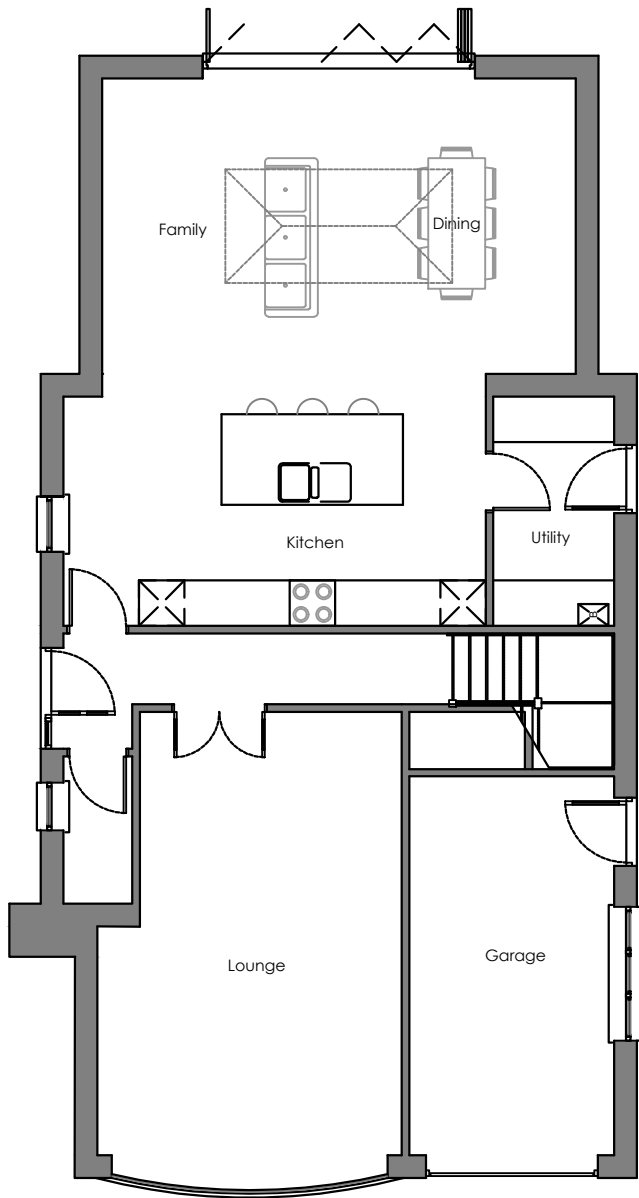


Ground Floor

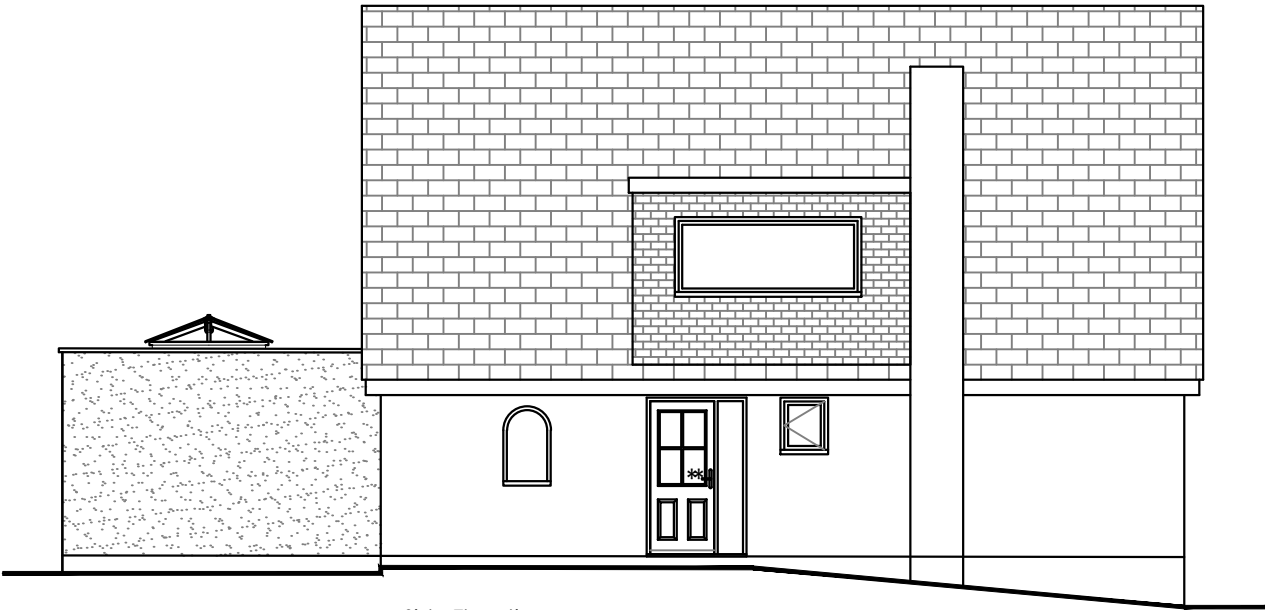

Side Elevation

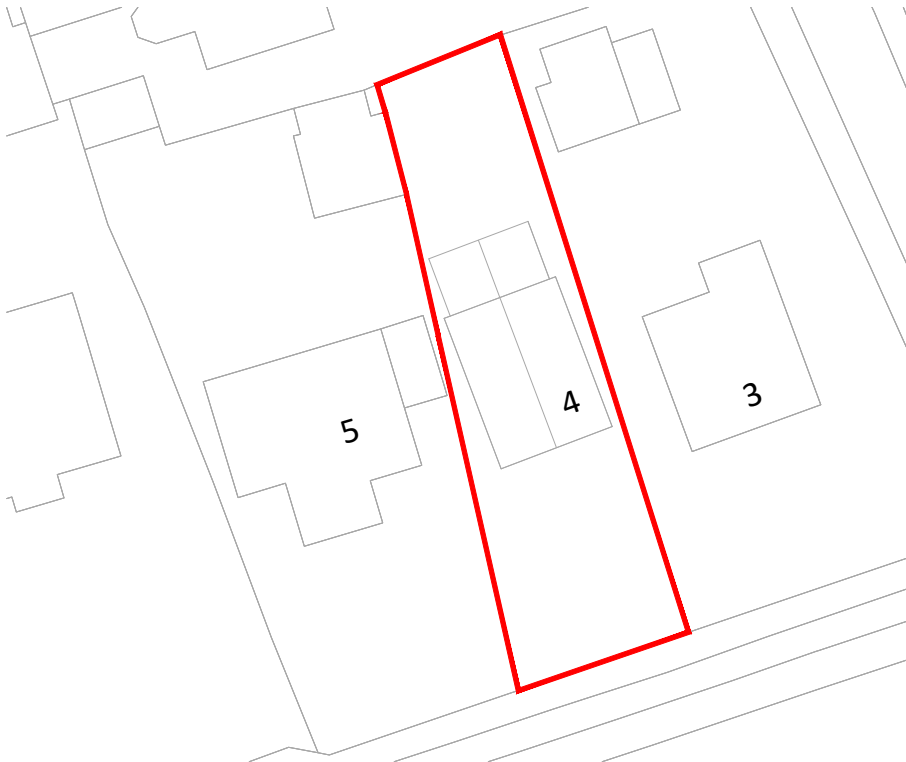

Block Plan 1:500 @ A3

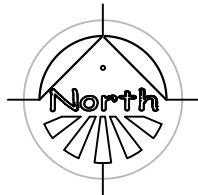

Client
Project
4 Shaw Lane, Staincross
Title
Proposed Elevations & Plan

Scale	1:100 @ A3	Date
Drawn	AC	Checked
Drawing No.		Rev.



ARCHITECTURAL SERVICES FOR DOMESTIC
EXTENSIONS, ALTERATIONS AND NEW BUILDS

01924 663241 / 07837 804088
andy@spacium.co.uk
www.spacium.co.uk

Planning drawings only - Not to be used for construction purposes.

Note:
All dimensions to be checked on site by builder for accuracy. All
shop made items to be measured and approved on site by builder
prior to order. Spacium accepts no responsibility for incorrect
dimensions.
Drawings to be read in conjunction with appropriate building
regulations documents and engineering details.