



Do not scale this drawing.
Architects are to be notified of any discrepancies.
Contractors must check all dimensions on site.
This drawing is subject to copyright laws and is for use on this project only.
This drawing is to be used solely for the information as titled only.
For other information refer to the latest revision of any cross referenced drawings.
To be read in conjunction with relevant design standards/protocols

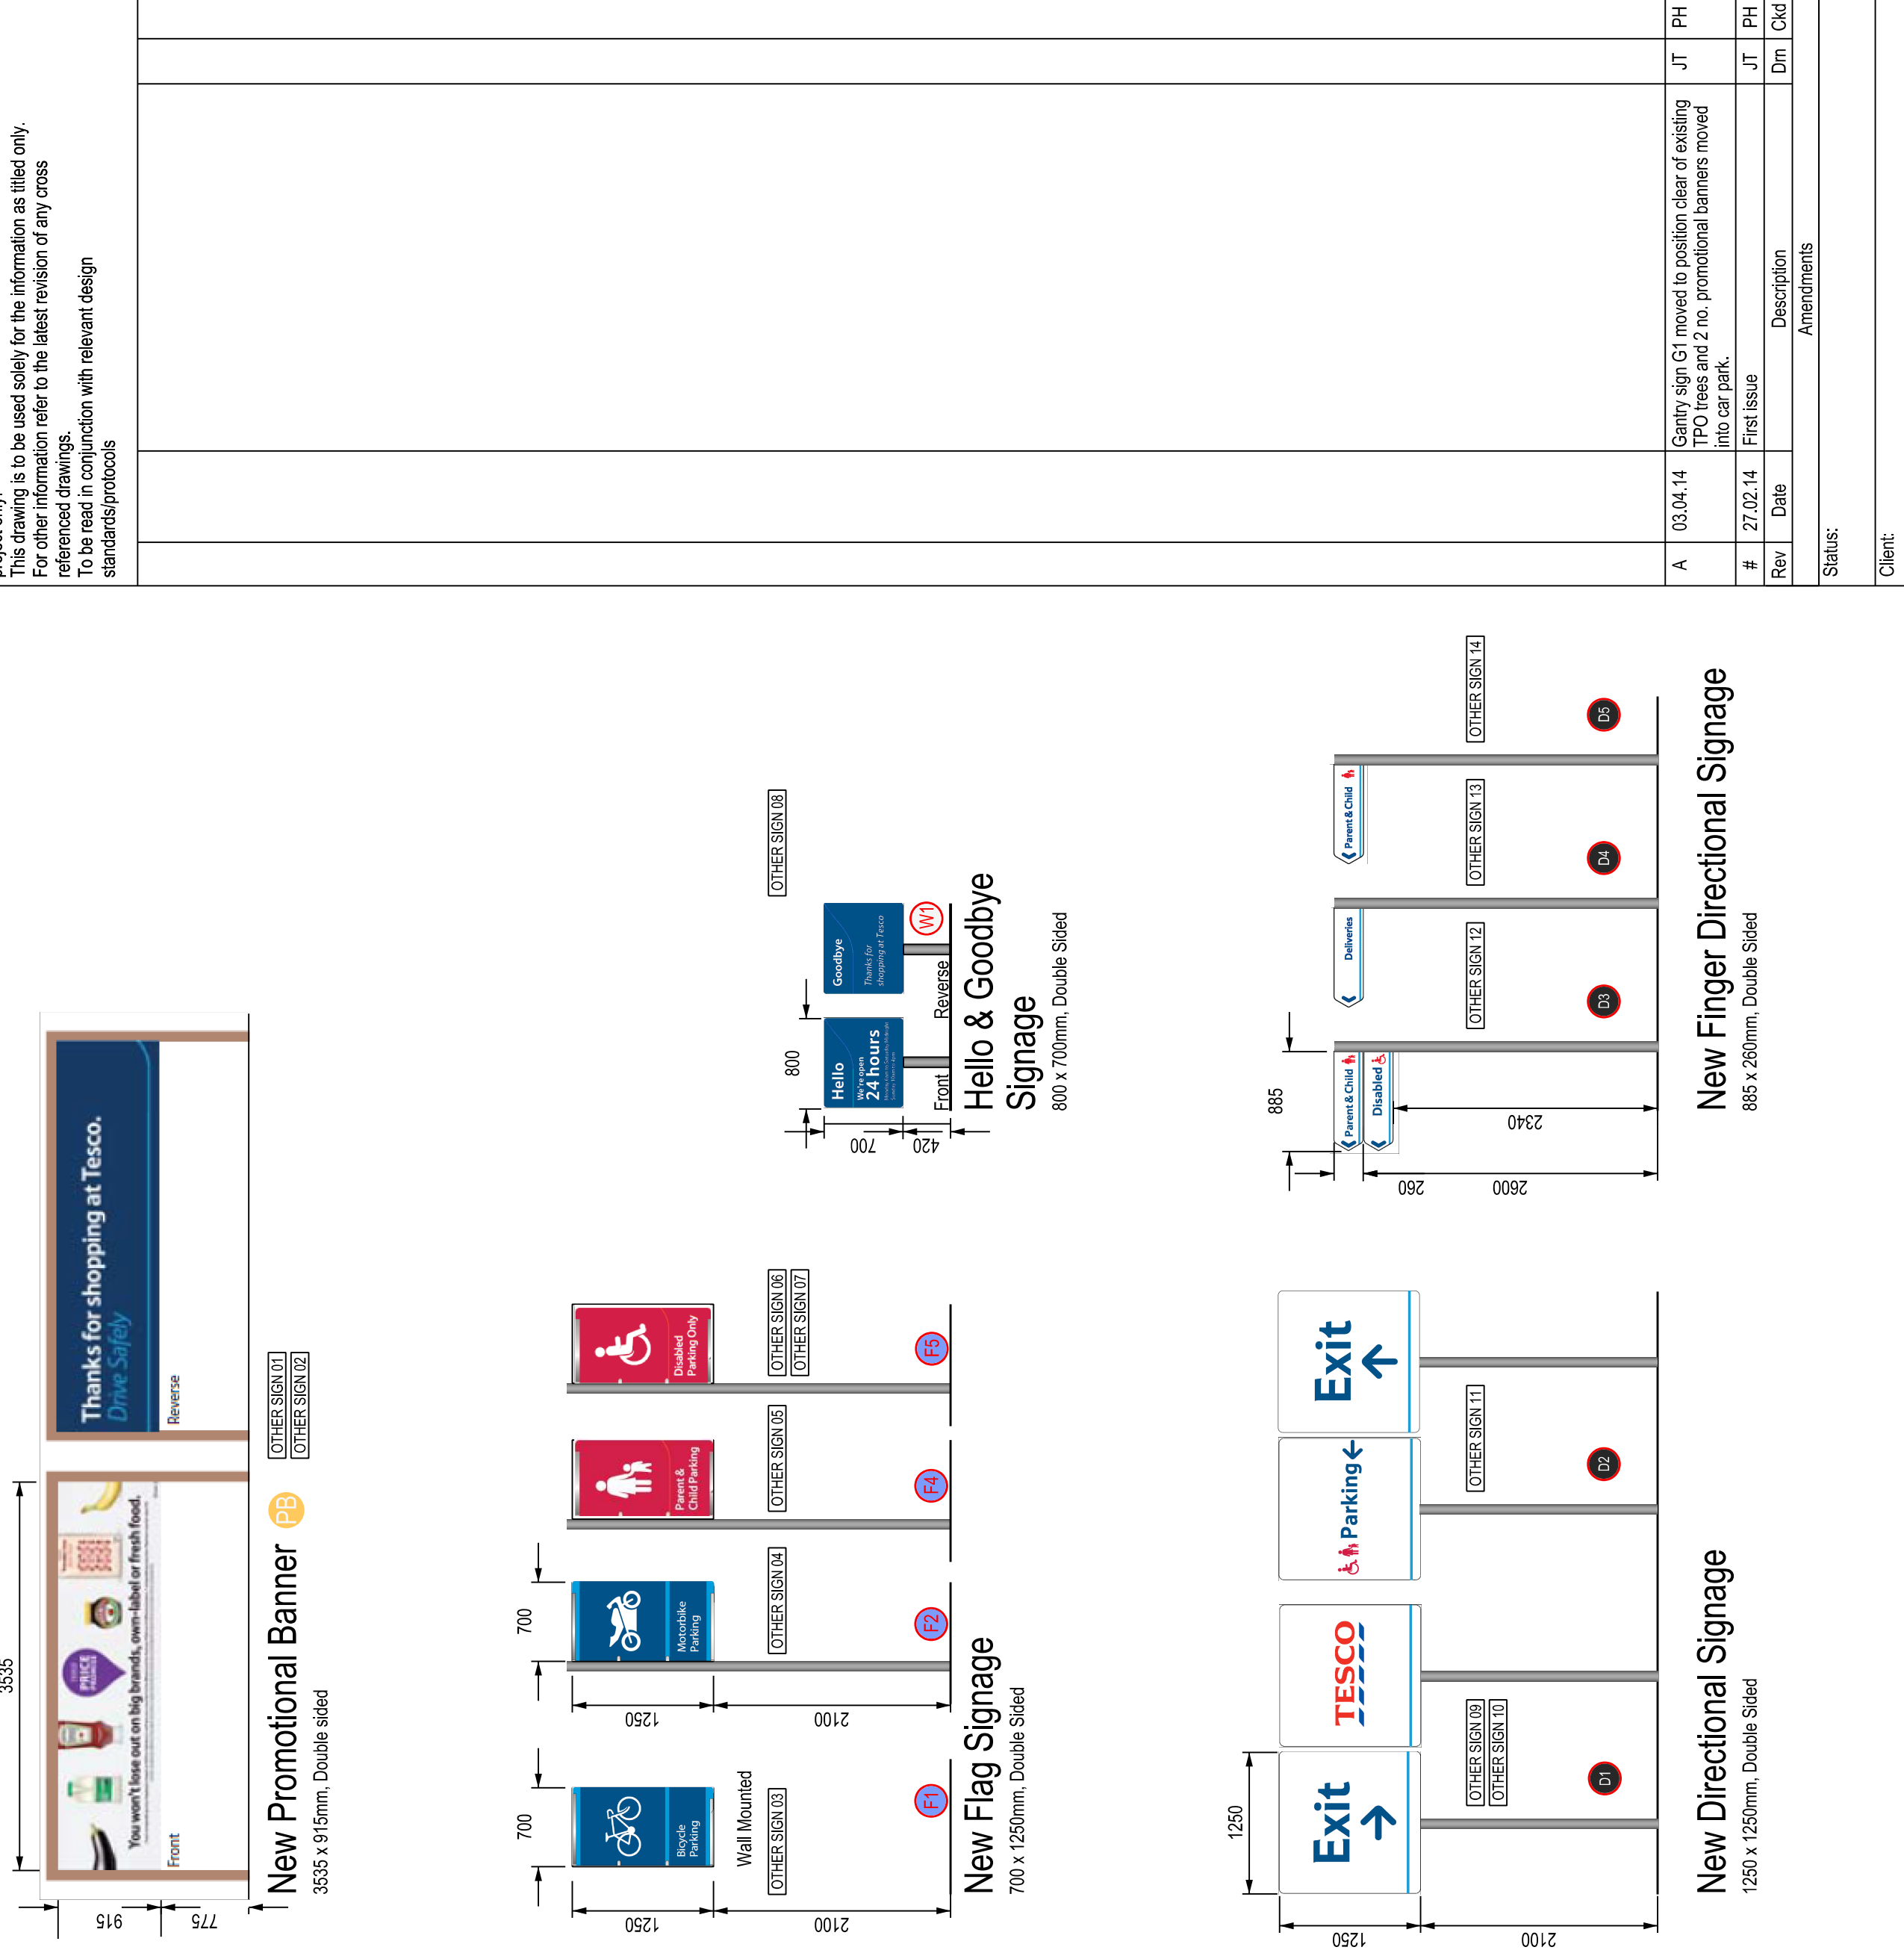

SITE PLAN 1:500

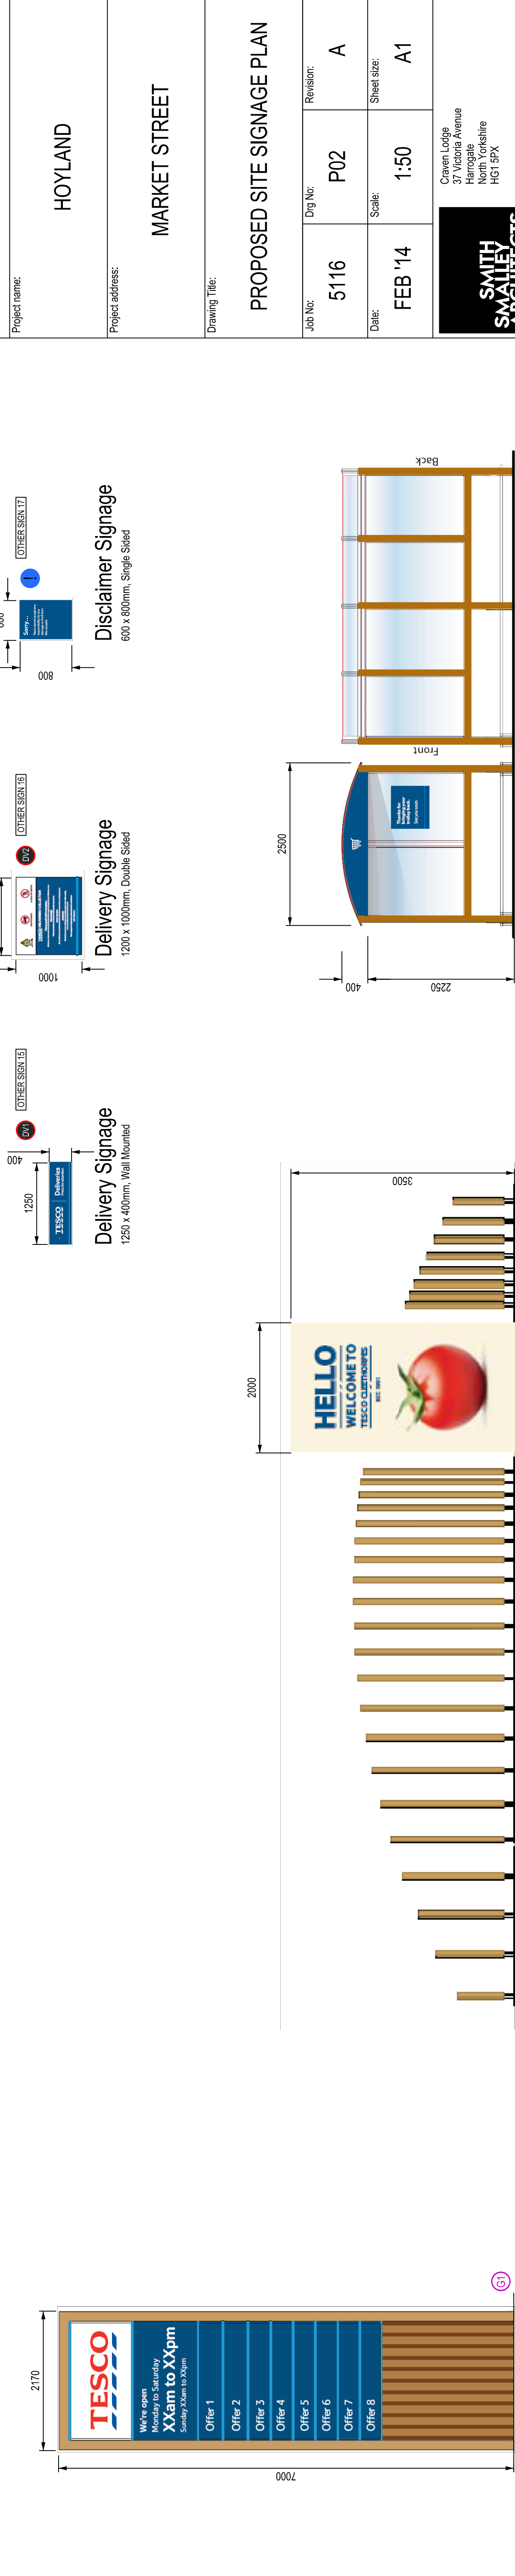

New 7m PFS/Store Gantry [OTHER SIGN 13]

2170 x 700mm, Internally Illuminated, Double sided

Hello Tablet [OTHER SIGN 13] — **(H)** — [OTHER SIGN 13]

2000 x 3500mm with 10cm wall, Double Sided, With design standard lighting to be installed

Wooden Trolley Bays [OTHER SIGN 20] [OTHER SIGN 21] [OTHER SIGN 22] [OTHER SIGN 23] [OTHER SIGN 24] [OTHER SIGN 25] [OTHER SIGN 26]

TS

Fax: +44(0) 1423 331 449
Web: www.smithsnalley.co.uk
Email: admin@smithsnalley.co.uk

New 7m PFS/Store Gantry OTHER SIGN 18
 Hello Tablet OTHER SIGN 18
 Wooden Trolley Bays OTHER SIGN 20 OTHER SIGN 23
 444(0) 1423 331 449
 Fax:
 Web: www.smithsvalley.co.uk

**SMITH
SMALLEY
ARCHITECTS**

Craven Lodge
37 Victoria Avenue
Harrogate
North Yorkshire
HG1 5PX

Tel: 44(0) 1423 531 100
Fax: 44(0) 1423 531 449
Web: www.smithsmalley.co.uk
Email: admin@smithsmalley.co.uk

RIBA  
Chartered Practice

INVESTOR IN PEOPLE 
constructionline 
APPROVED CONTRACTOR 