Fence Type A - 1500mm height, painted timber straight head, 'picket' fence, (existing neighbour fence retained)

Fence Type B - 1500mm height, painted timber arched head, 'picket' fence, (existing neighbour fence retained)

Fence Type C - 1800mm height, concrete post, painted timber, arched head 'close boarded' fence, (existing neighbour fence retained)

Fence Type D - 1800mm height, concrete post, painted timber 'close boarded' fence, (new fence to match existing fences)

Fence Type E - 1800mm height, concrete post, painted timber, straight head 'close boarded' fence, (existing neighbour fence retained)

Fence Type F - 1500mm height, concrete post, painted timber, straight head 'close boarded' fence, (existing neighbour fence retained)

Fence Type G - 1000mm height, painted timber straight head, 'picket' fence with hedging on neighbouring side, (existing neighbour fence retained)

Fence Type H - open boundary to adjacent highway or driveway

EV P - proposed location of new Electric Vehicle Charge Point, to consist of EVA-07S-S EV Charging Stations (single phase) by Project Better Energy Ltd, Unit 1 Lakes Court, Lancaster Park, Newborough Road, Needwood, Burton Upon Trent, DE19 9PD, www.projectev.co.uk, Tel. 0800 599 9582 face fixed to the proposed new building external wall

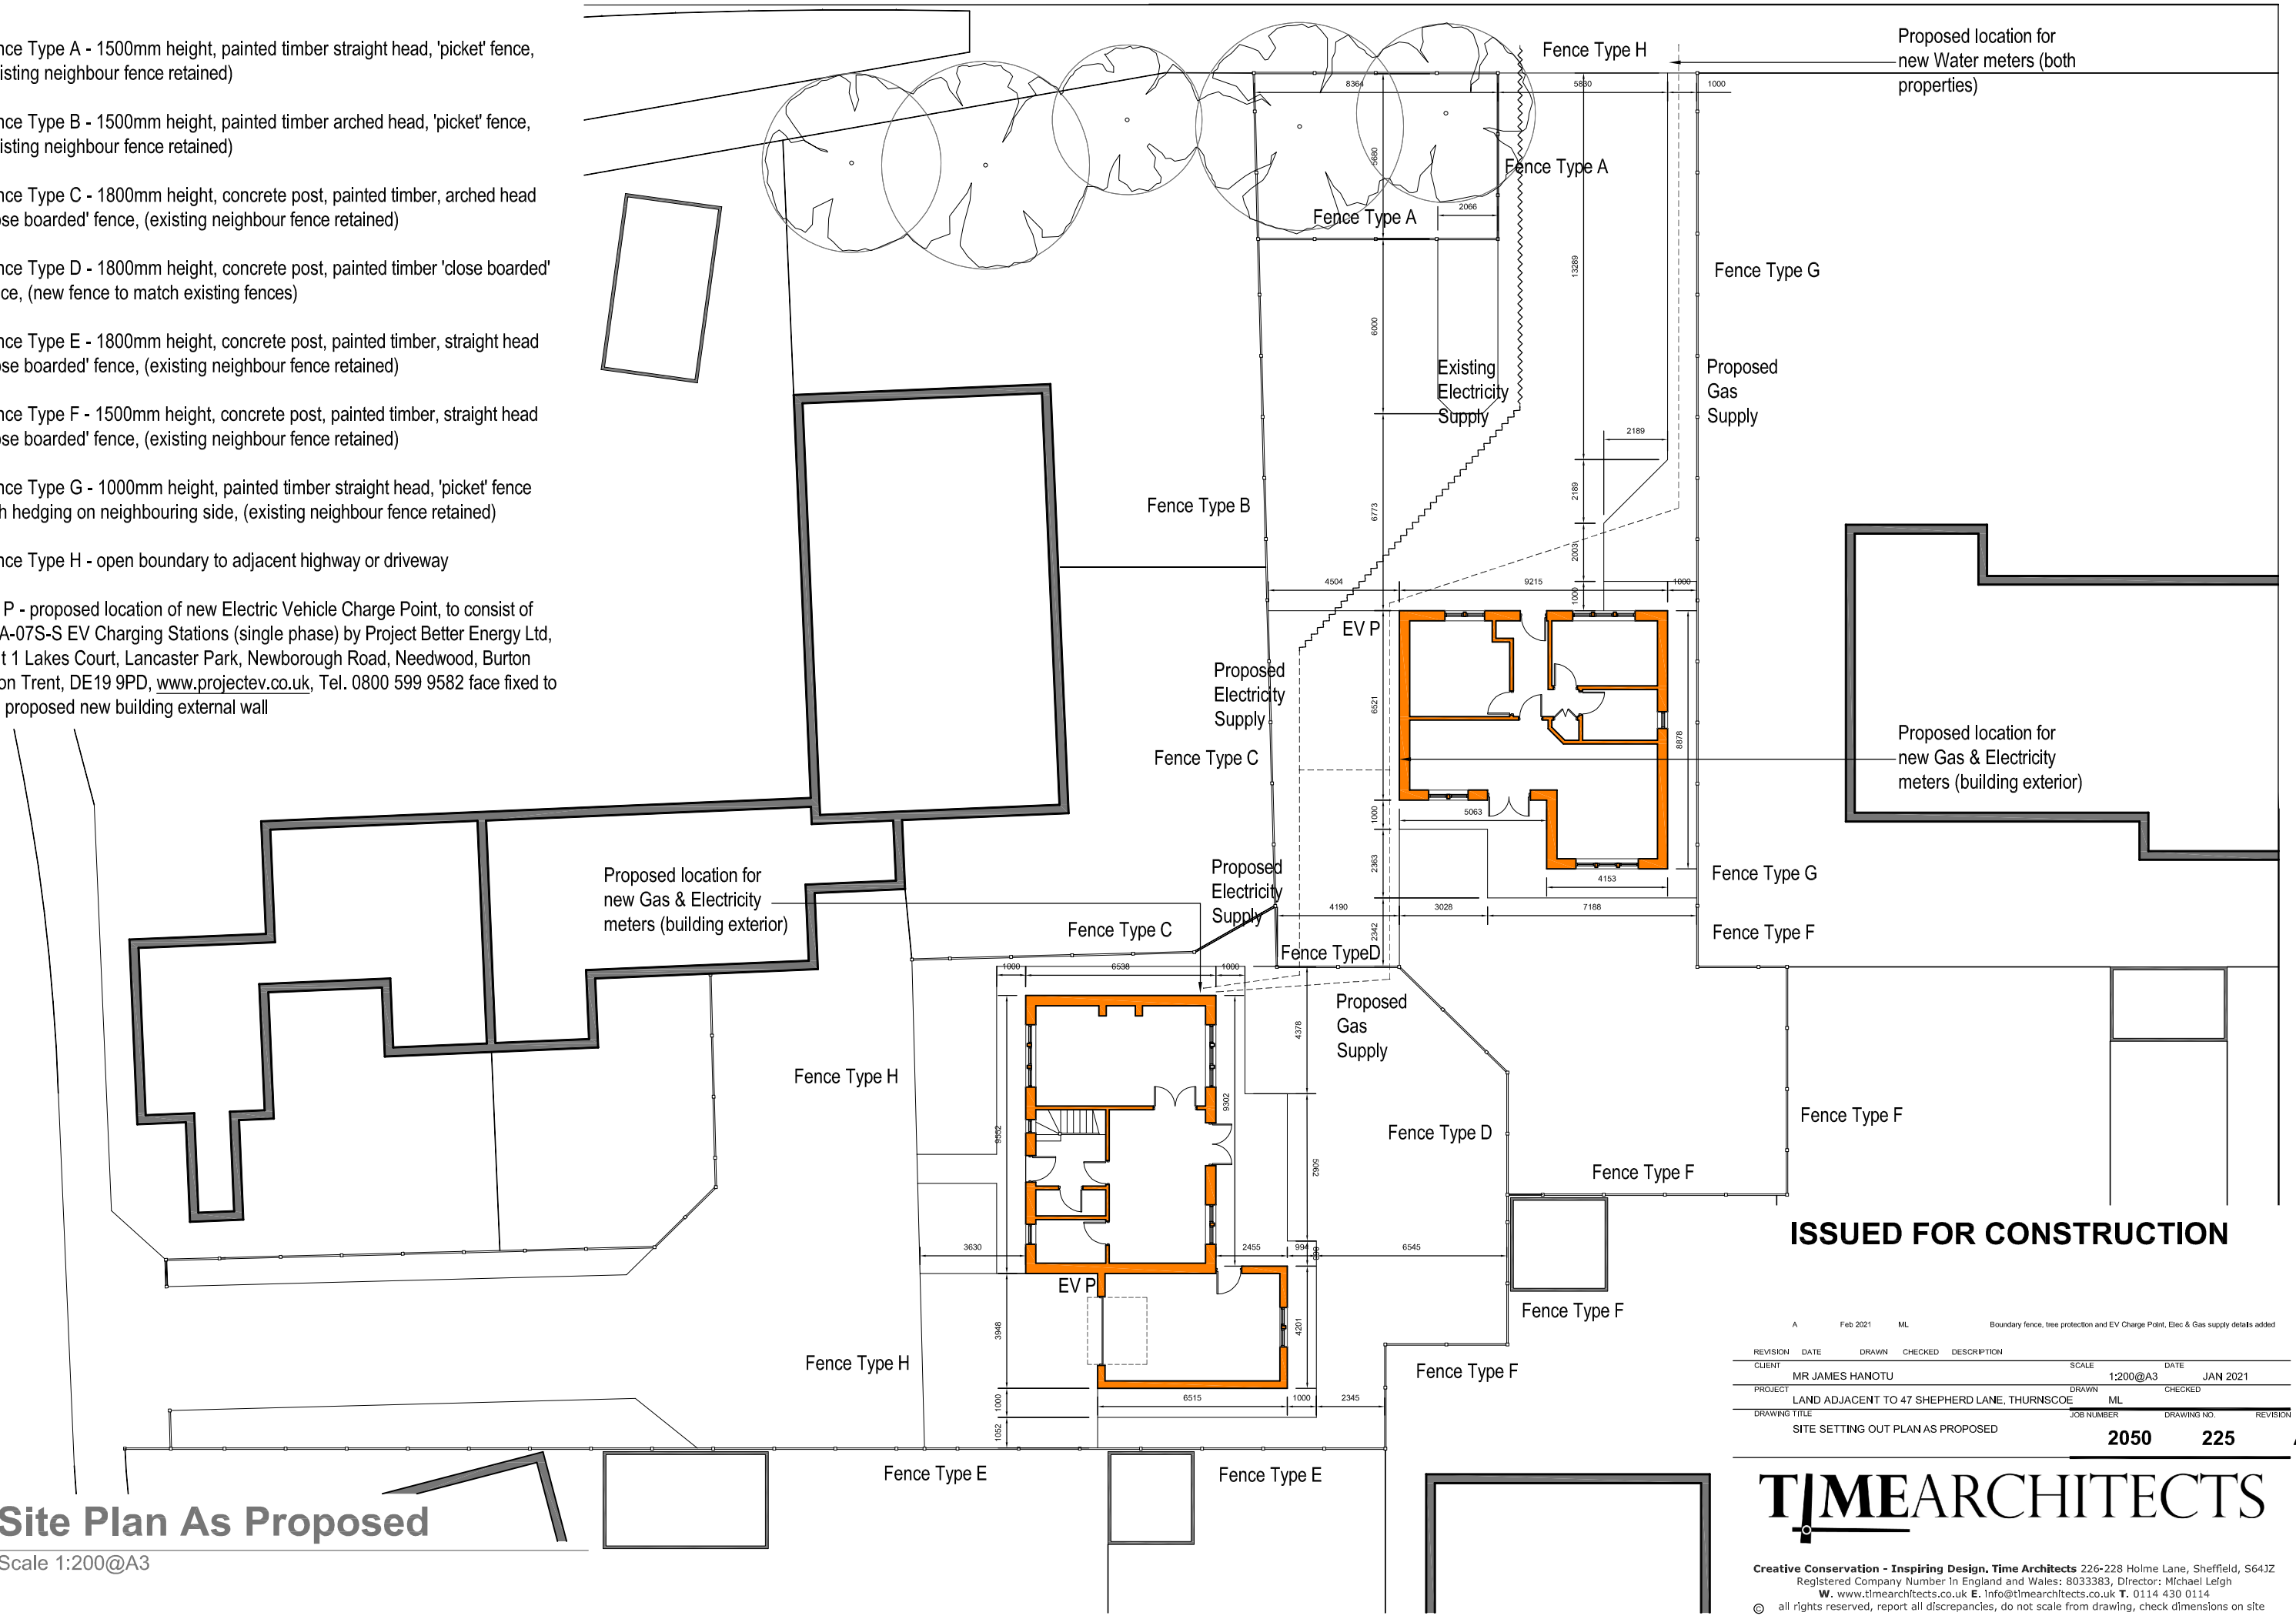

ISSUED FOR CONSTRUCTION

REVISION	DATE	DRAWN	CHECKED	DESCRIPTION
A	Feb 2021	ML		Boundary fence, tree protection and EV Charge Point, Elec & Gas supply details added

CLIENT: MR JAMES HANOTU		SCALE: 1:200@A3	DATE: JAN 2021
PROJECT: LAND ADJACENT TO 47 SHEPHERD LANE, THURNSCOE		DRAWN: ML	CHECKED:
DRAWING TITLE: SITE SETTING OUT PLAN AS PROPOSED	JOB NUMBER: 2050	DRAWING NO.: 225	REVISION: A

Site Plan As Proposed

Scale 1:200@A3

TIME ARCHITECTS

Creative Conservation - Inspiring Design. Time Architects 226-228 Holme Lane, Sheffield, S64JZ
Registered Company Number in England and Wales: 8033383, Director: Michael Leigh
W. www.timearchitects.co.uk **E.** info@timearchitects.co.uk **T.** 0114 430 0114
© all rights reserved, report all discrepancies, do not scale from drawing, check dimensions on site