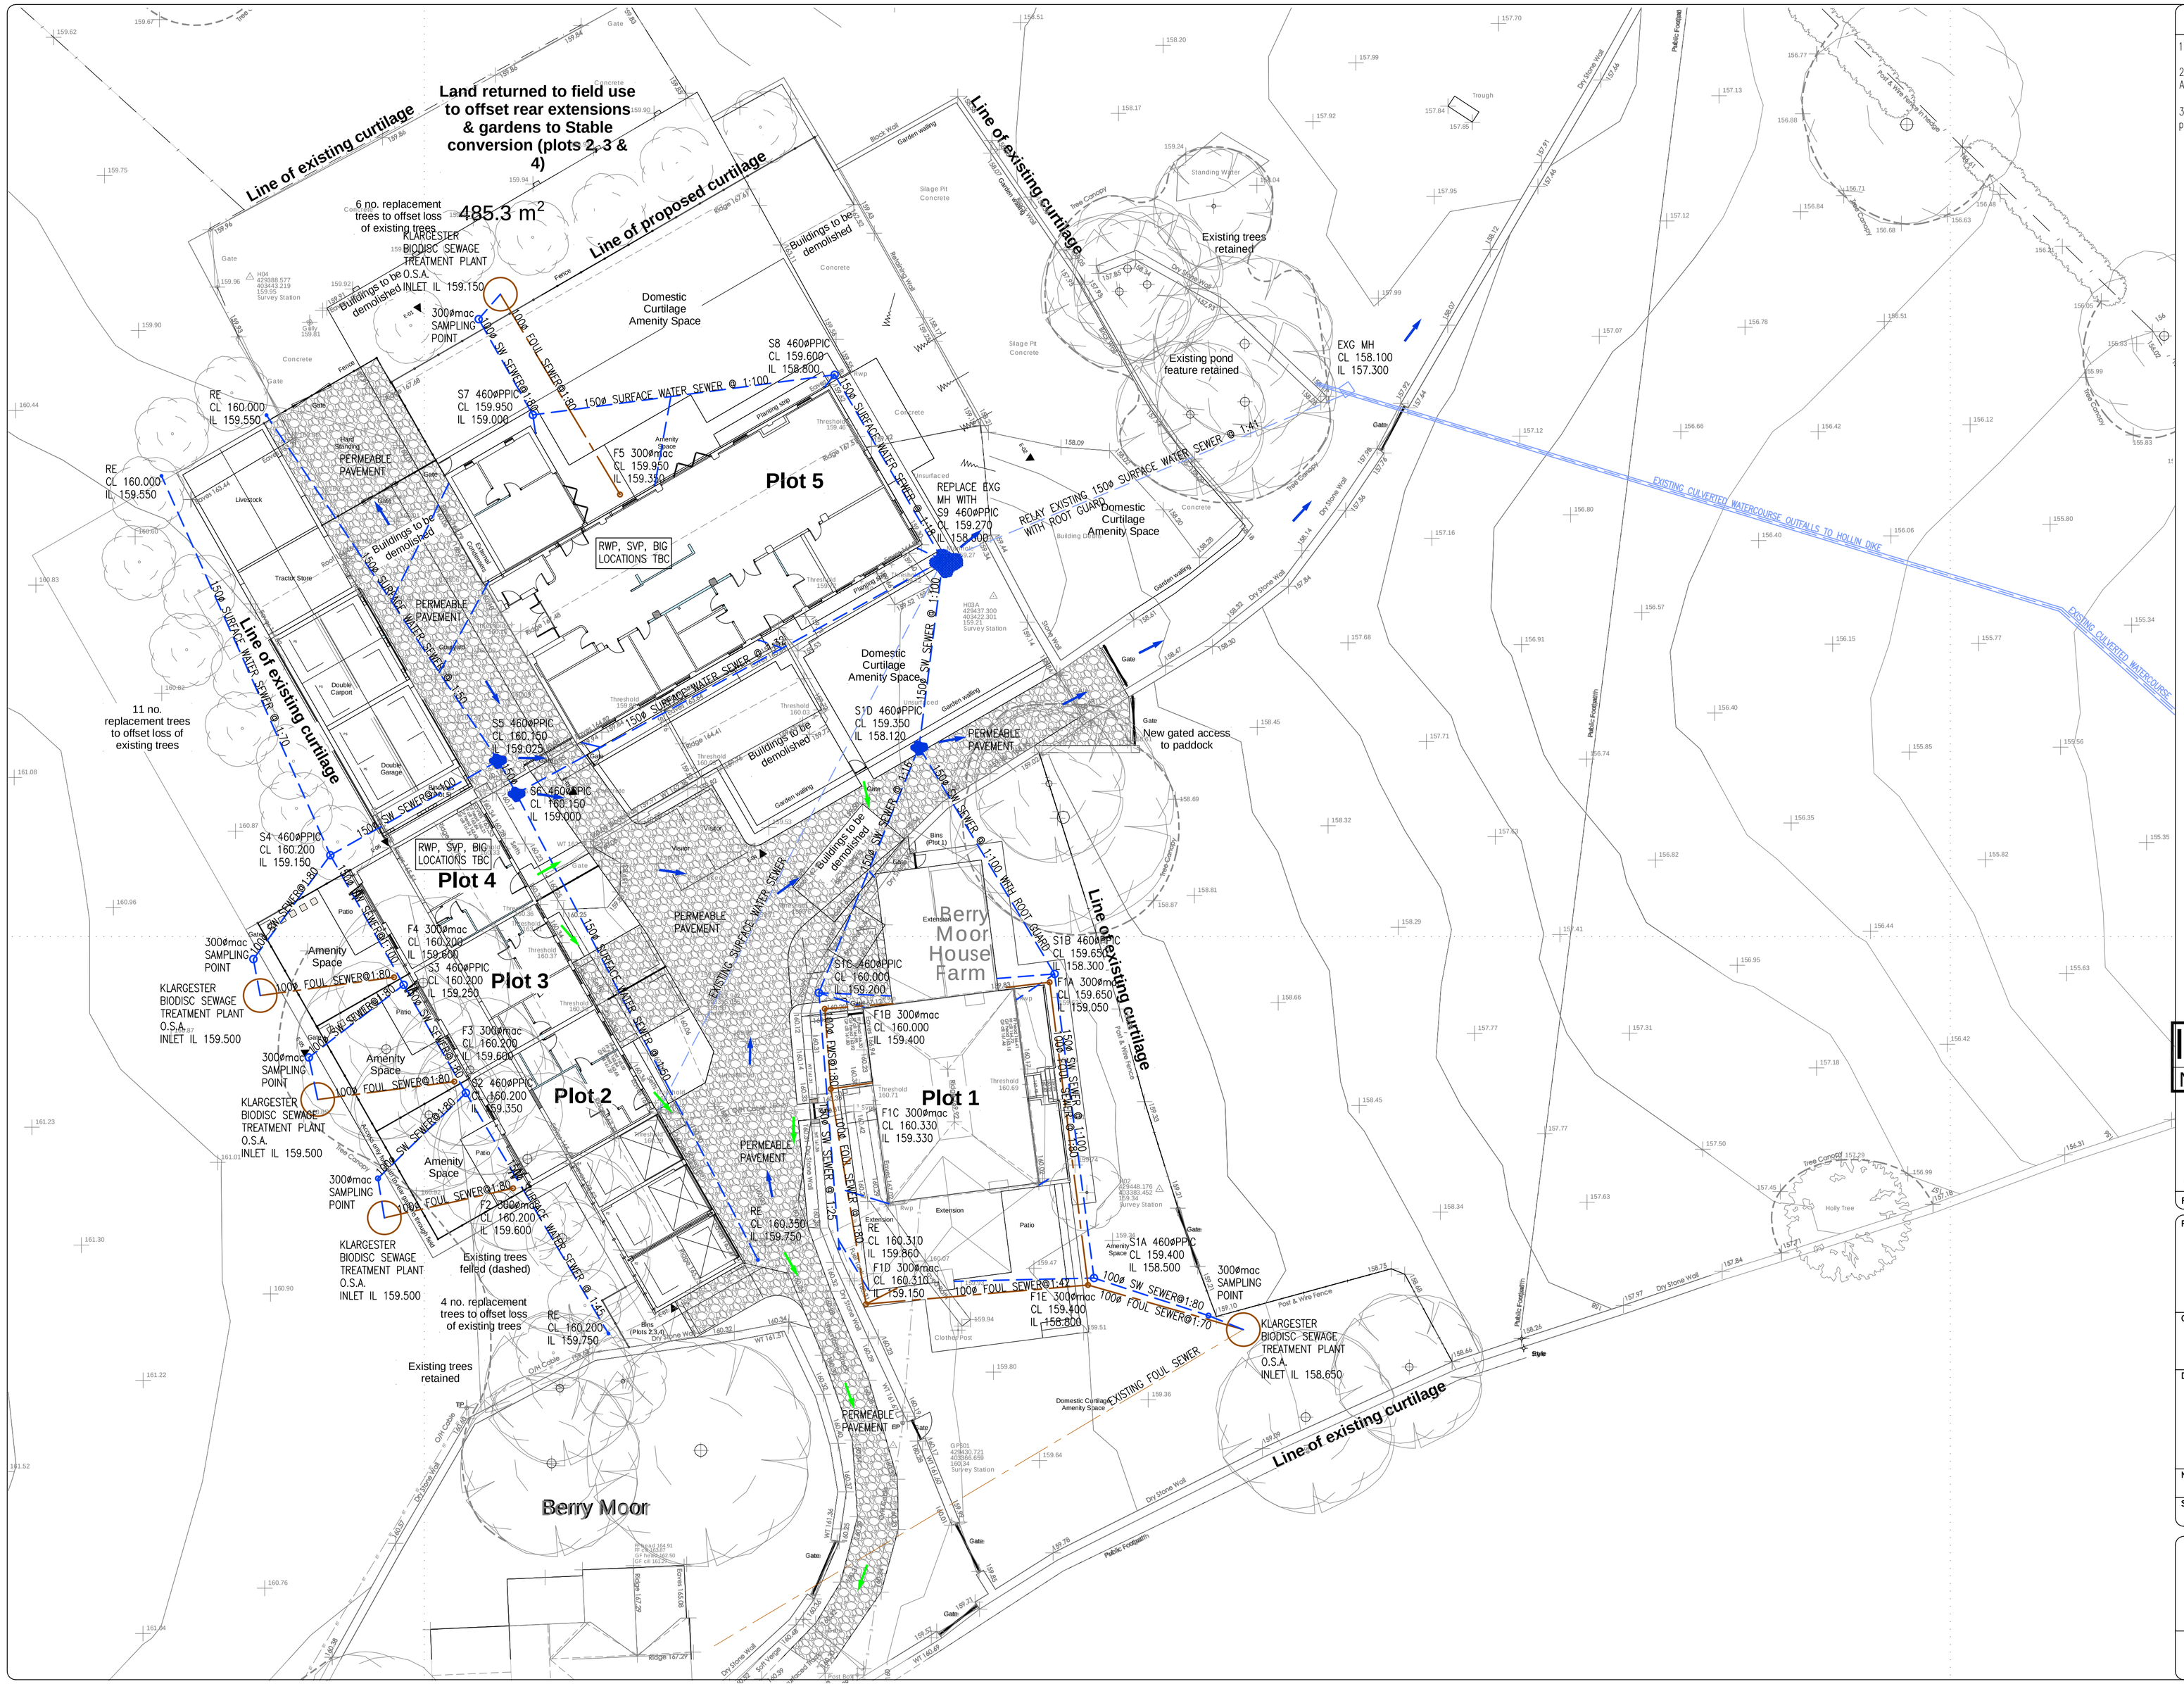


NOTES

1. Do not scale from this drawing.
2. This drawing is to be read in conjunction with all relevant Architects and Engineers drawings and specifications.
3. The Architect's drawing has been used as a base for this plan. Please refer to the latest Site layout.

Indicates first flooding for events above 1 in 100 year and Overland Flood Route.

Indicates Emergency Access and Egress Route.

INFORMATION
NOT FOR CONSTRUCTION.

Rev	Date	By	Checked	Remarks
P1	02.05.23	SJG		Preliminary Issue

Project
Berry Moor Farm
Silkstone Common
S75 4RF

Client
Mr and Mrs Hensby

Drawing
Overland Flood Routes and Emergency Access and Egress Routes

Number		Rev
1320-702		P1
Scale	**Drawn**	**Checked**	**Date**
1:200@A1	SJG		Apr 2023

Build Vision
Consulting Engineers
Middle Cottage, Ben Kaye Row, Holmfirth HD9 1EF
Mobile Tel. 07799 823040
email: Sarah.Griggs@bvconsulting.co.uk