



SEE BLOCK PLAN DWG.2396-BP FOR PROPOSED ELEVATION LINES

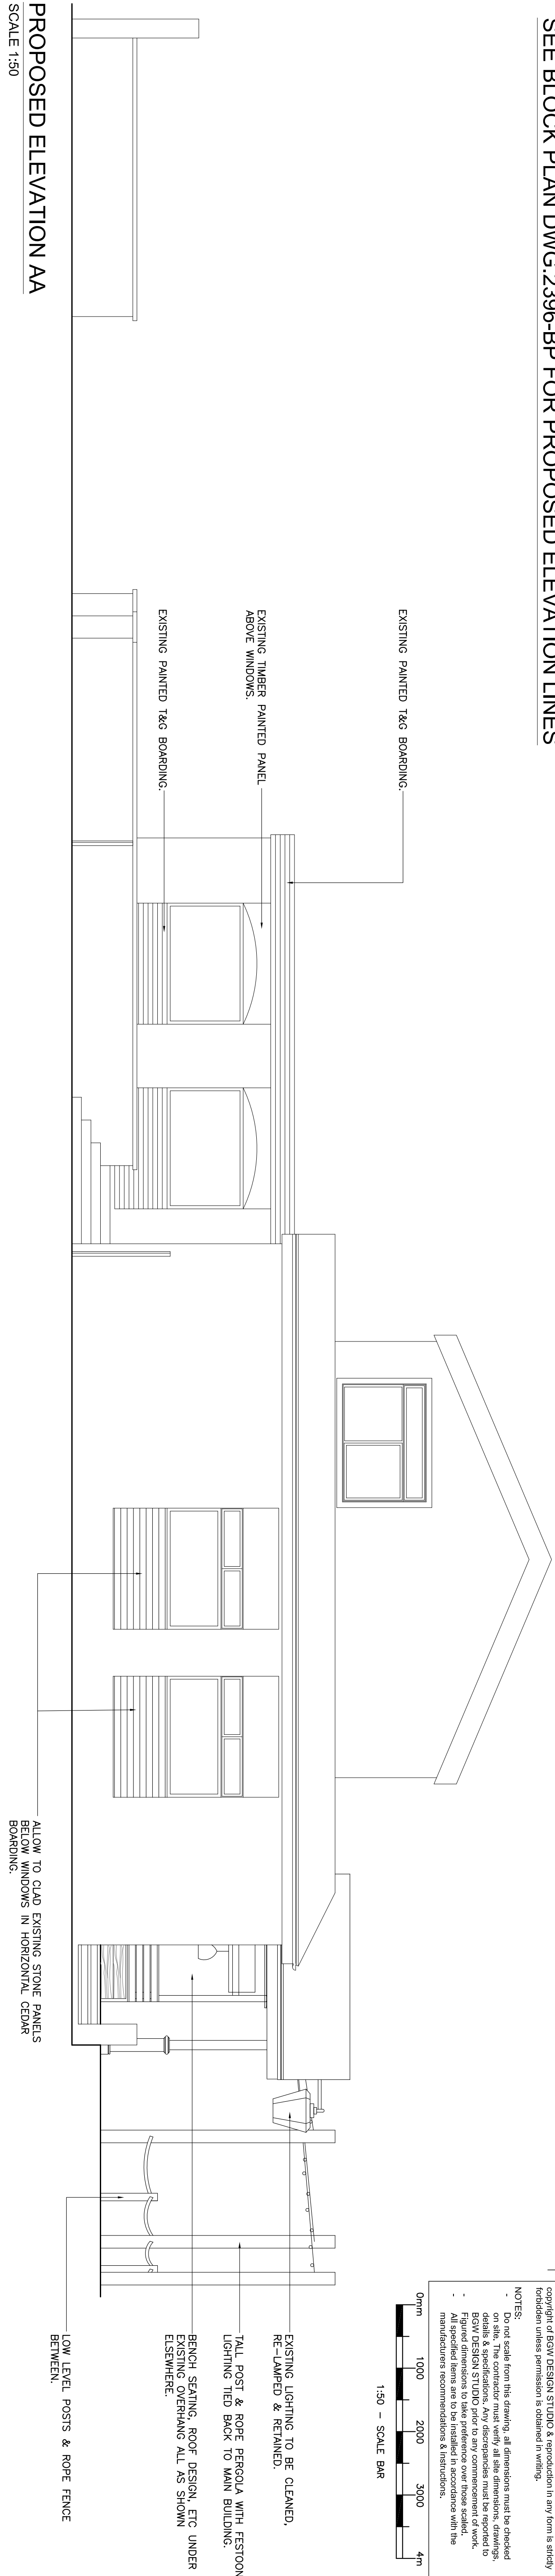


PROPOSED ELEVATION AA

SCALE 1:50

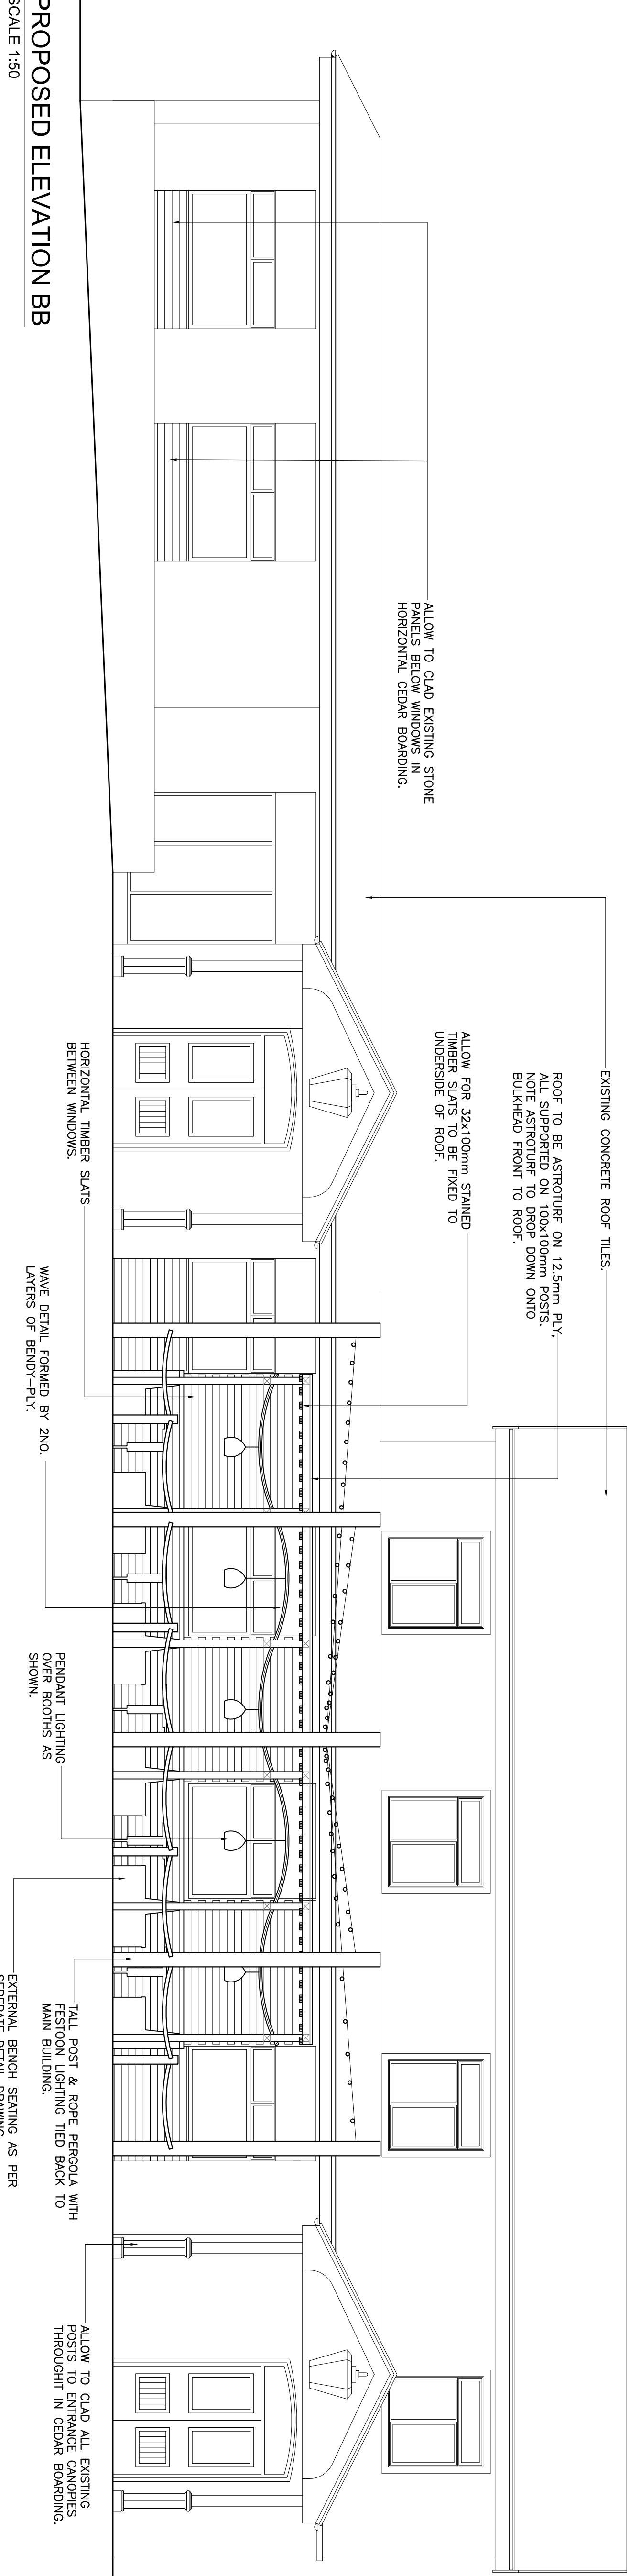

PROPOSED ELEVATION BB

SCALE 1:50

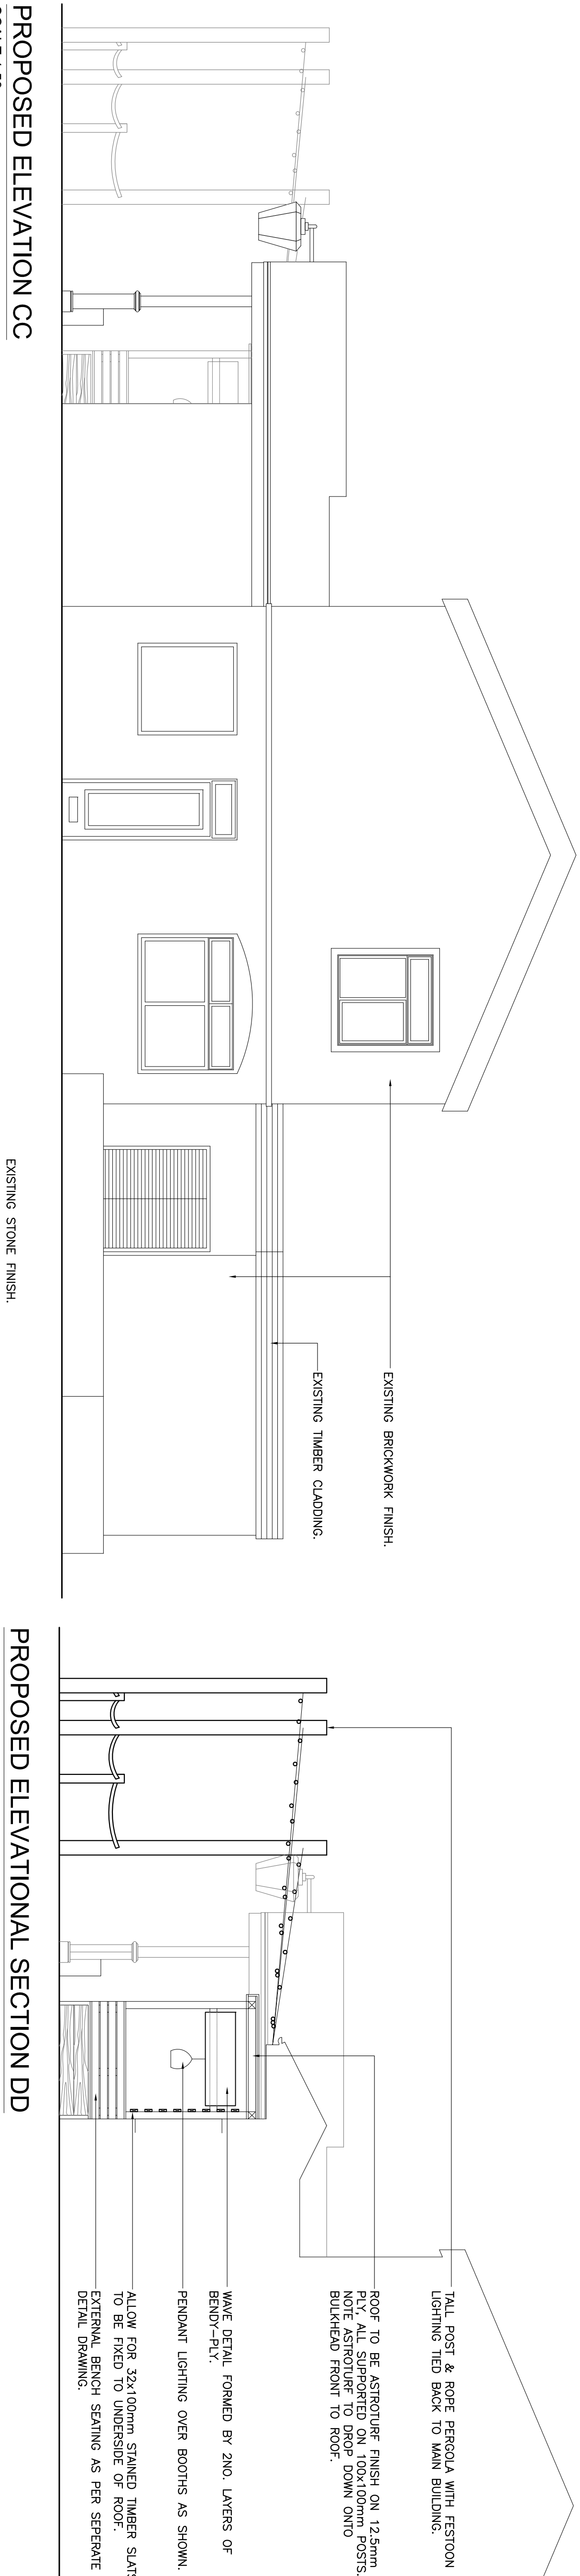

PROPOSED ELEVATION CO

SCALE 1:50

PROPOSED ELEVATIONAL SECTION DD

SCALE 1:50

[illegible]