




Front

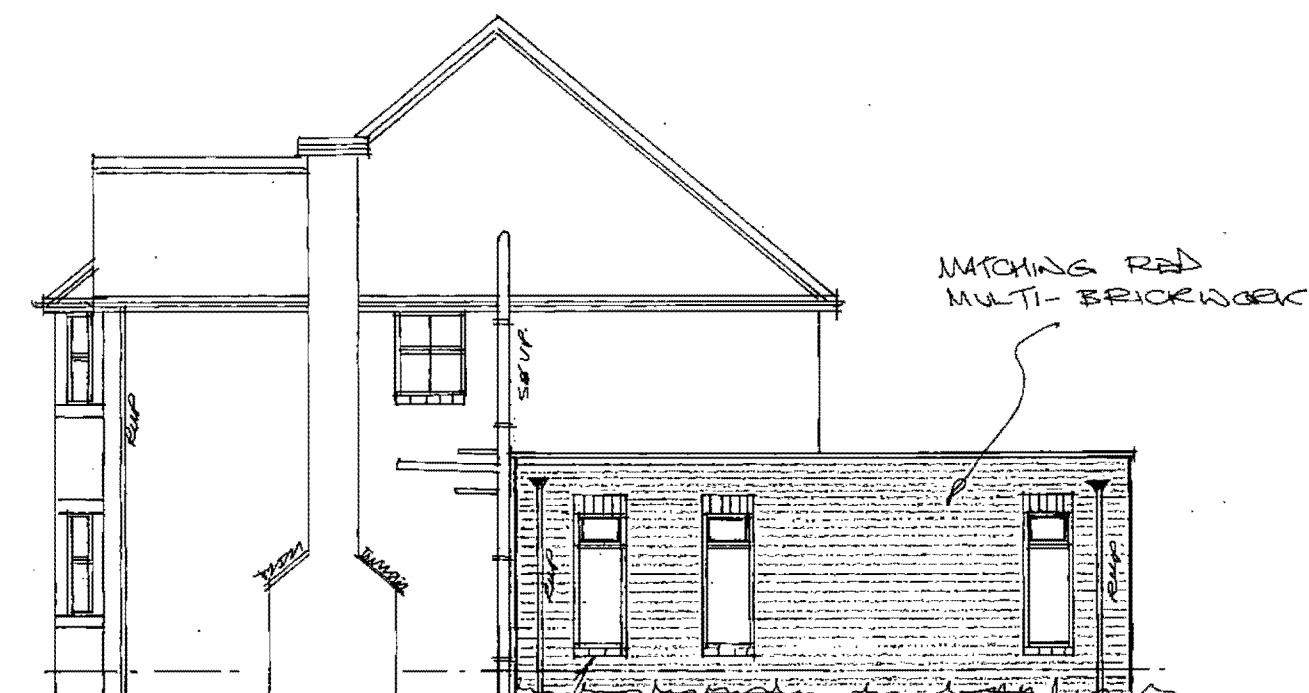

Side

MATCHING PROJECTING
BRICK CHIM.

INFL. EXT. G.L.
AS INDICATED.



Rear

MATCHING BRICKWORK
SOLDIER COURSE AS
HEAD.



Side

COPING STONE

Rev	Notes	Date

Garry
Greetham
Associates
Residential
Design Consultant
Westwood House
18 Carr Lane
Tankersley
Barnsley S75 3BE
Tel(01226)746573

PROJECT	Various Extensions	
CLIENT	Mr. K. Nixon	
TITLE	Elevations as Proposed	
ADDRESS	7 Dearne Hall Fold, Low Barugh, Barnsley. S75 1JJ	
DRAWN BY	ggg	
SCALE	1:100	DATE Oct 19
DRAWING No	920-05	REV
Member of the Chartered Institute of Architectural Technologists		