
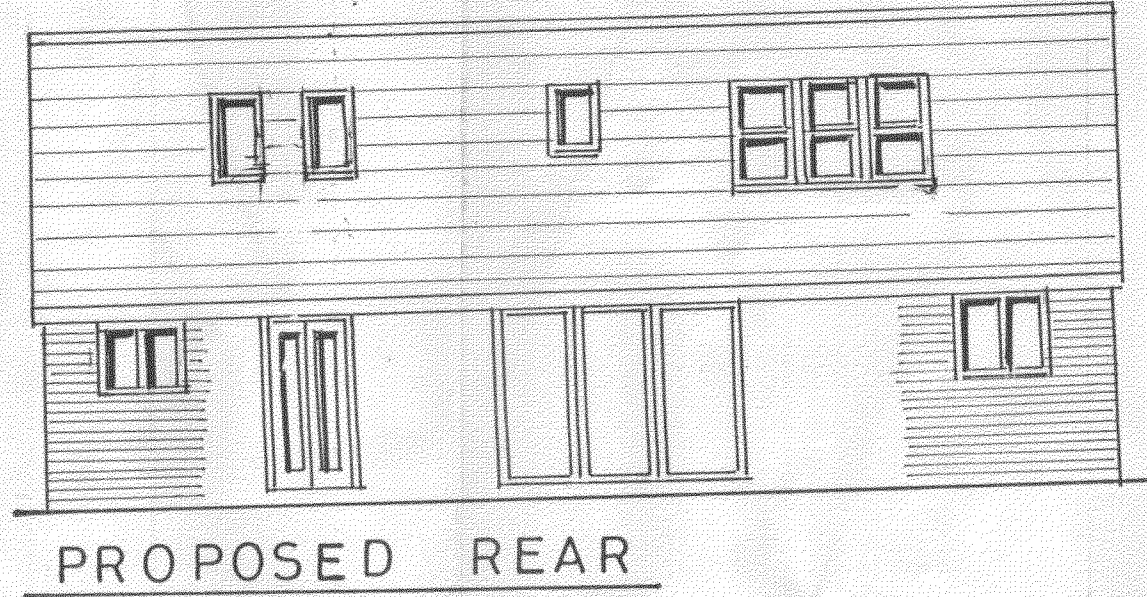
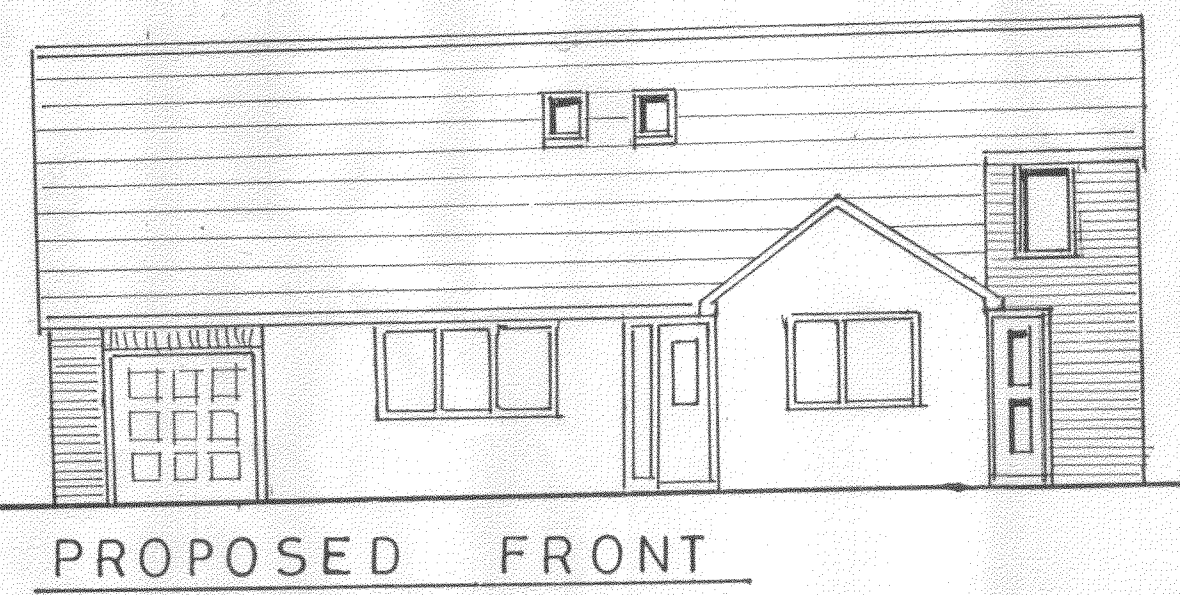
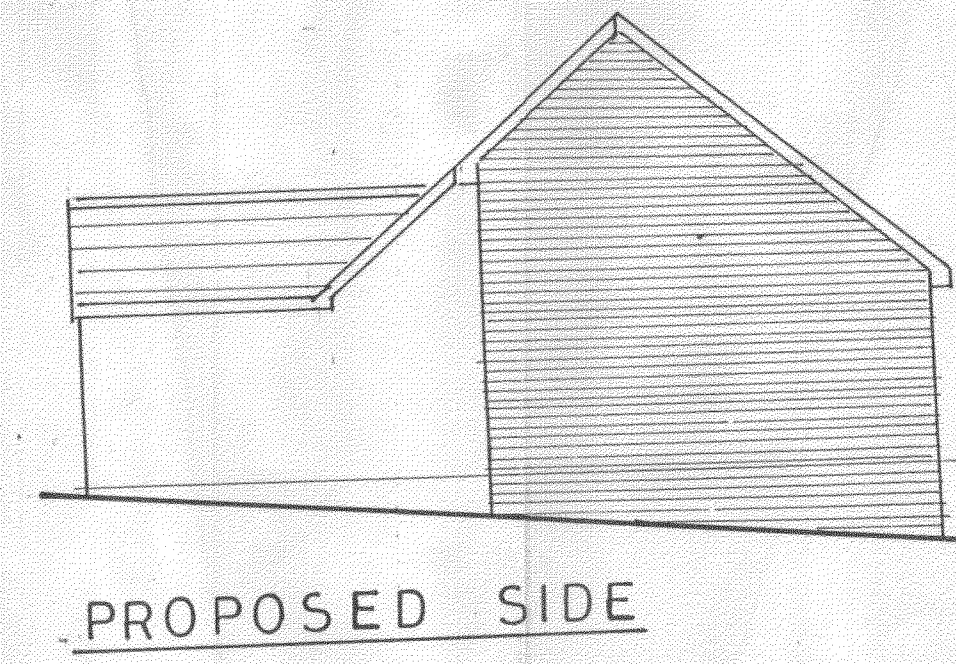
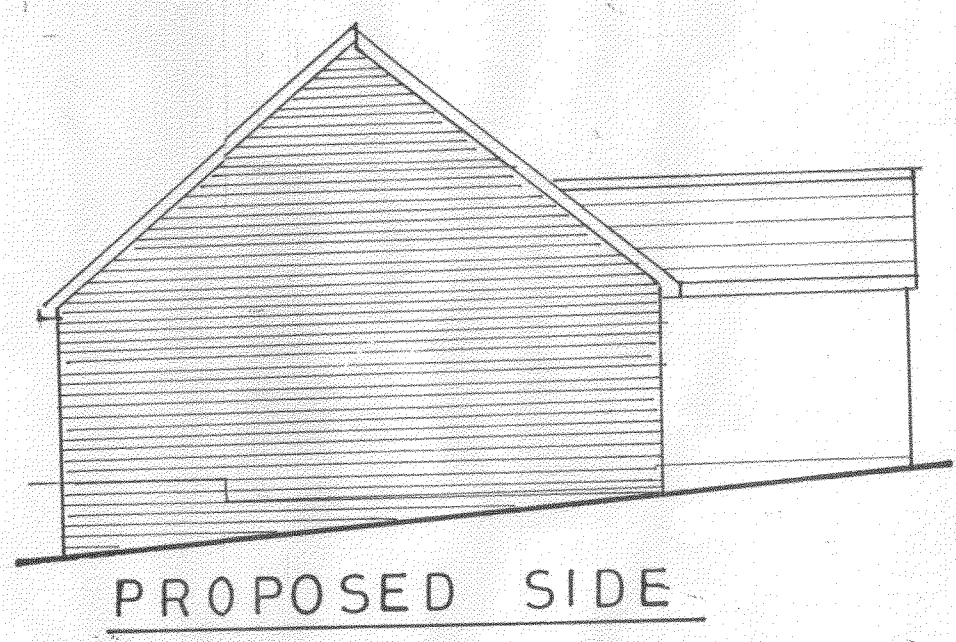
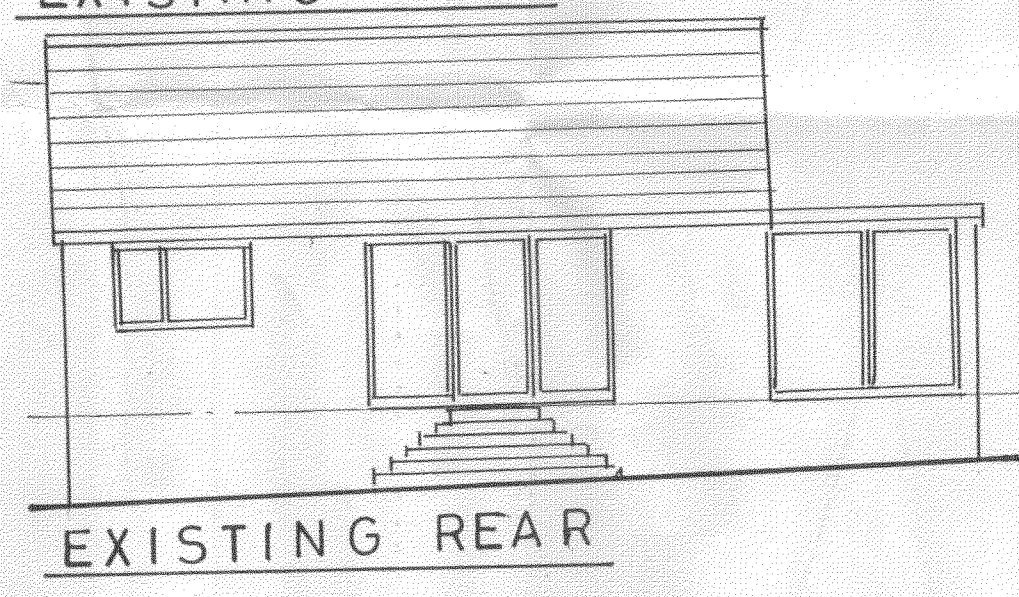
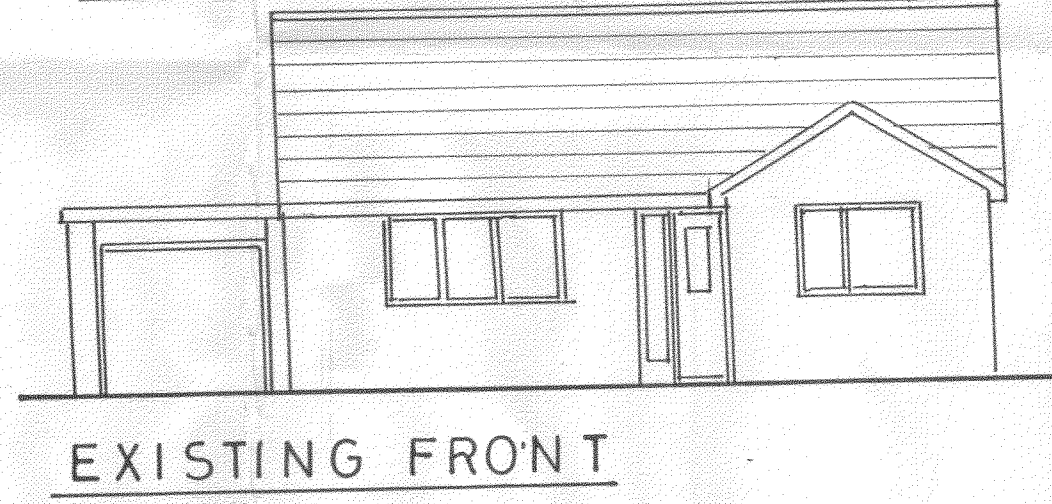
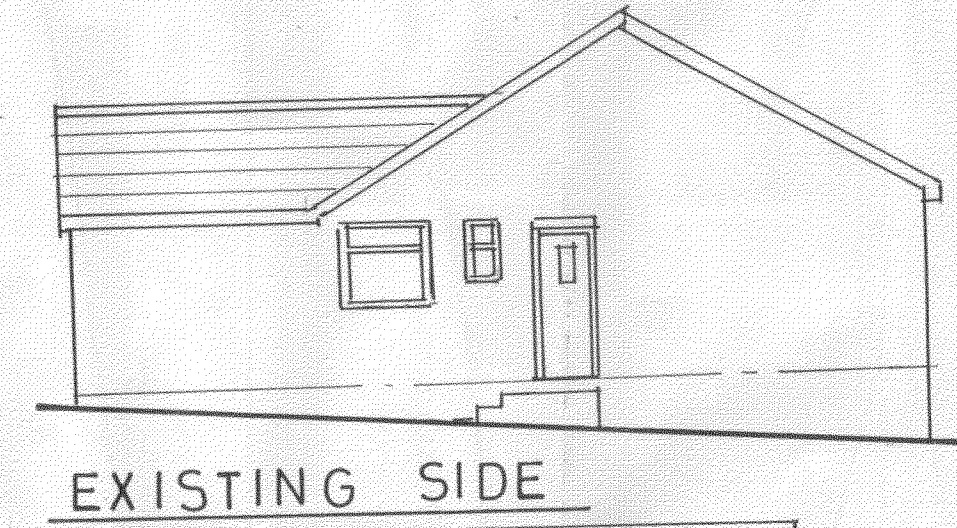
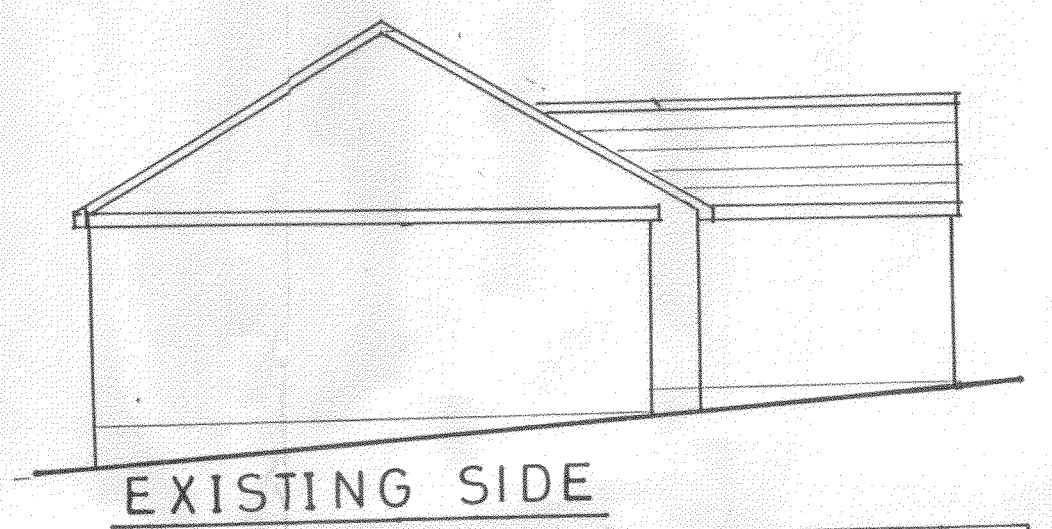
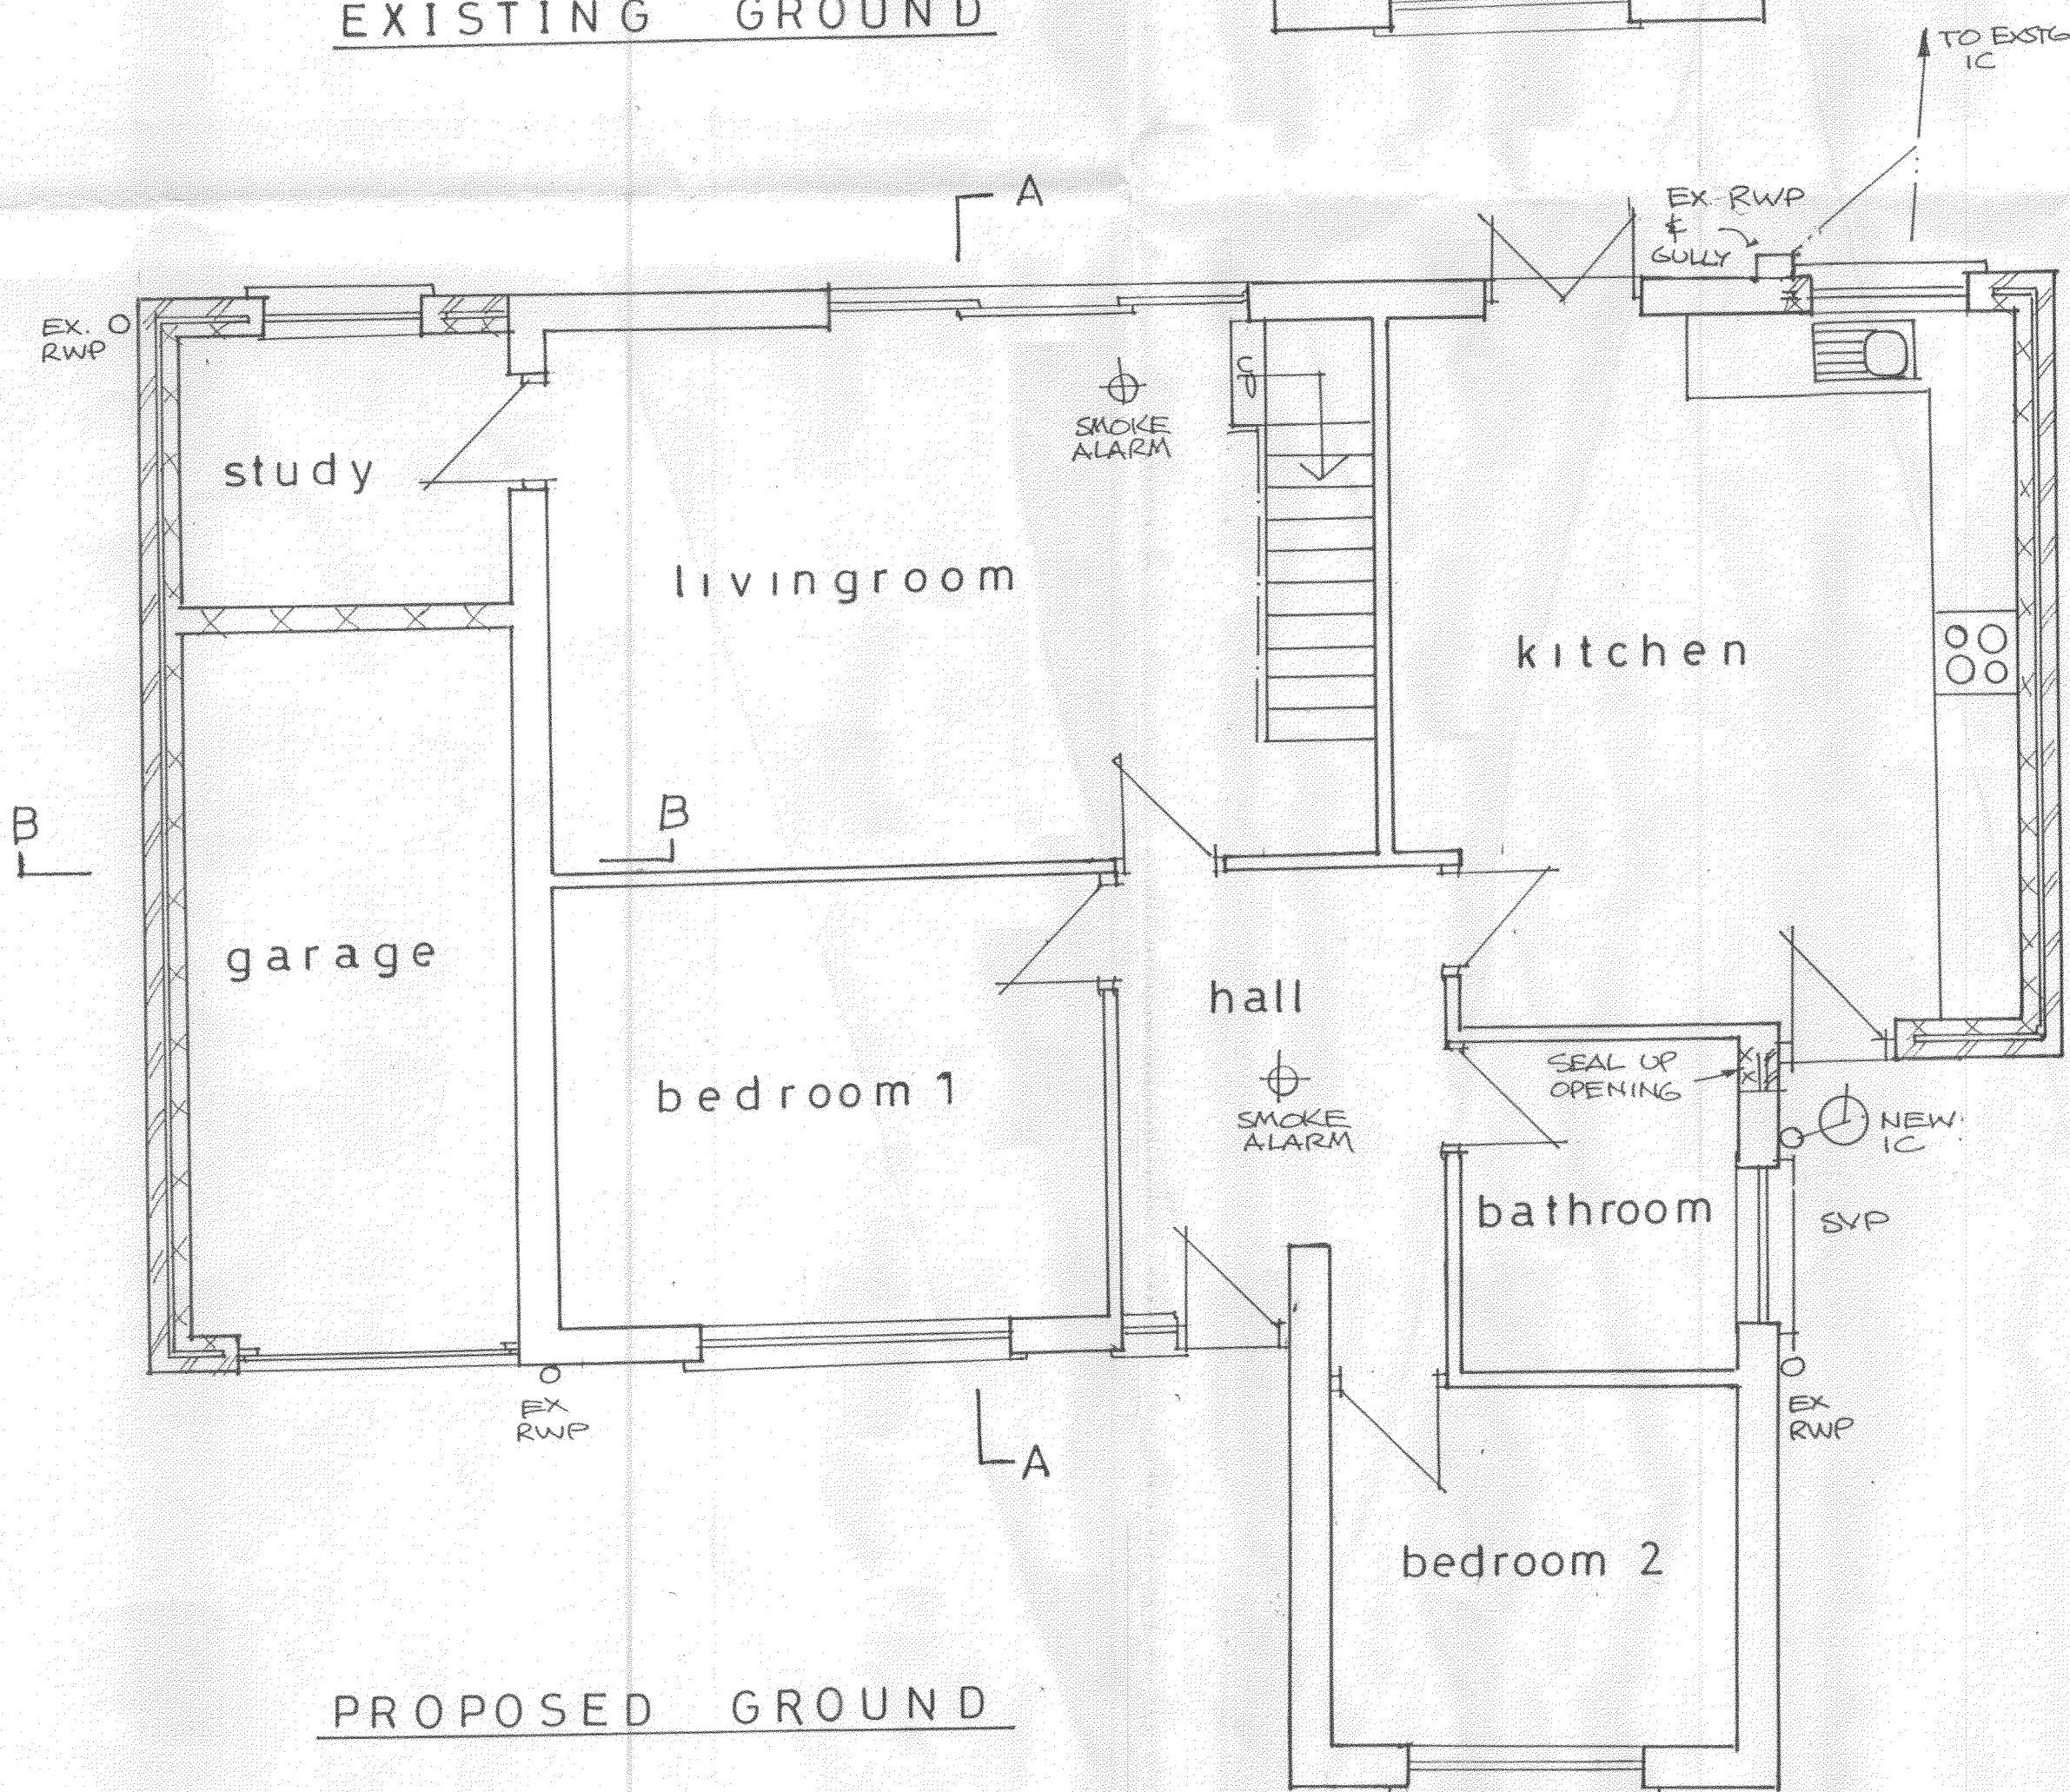
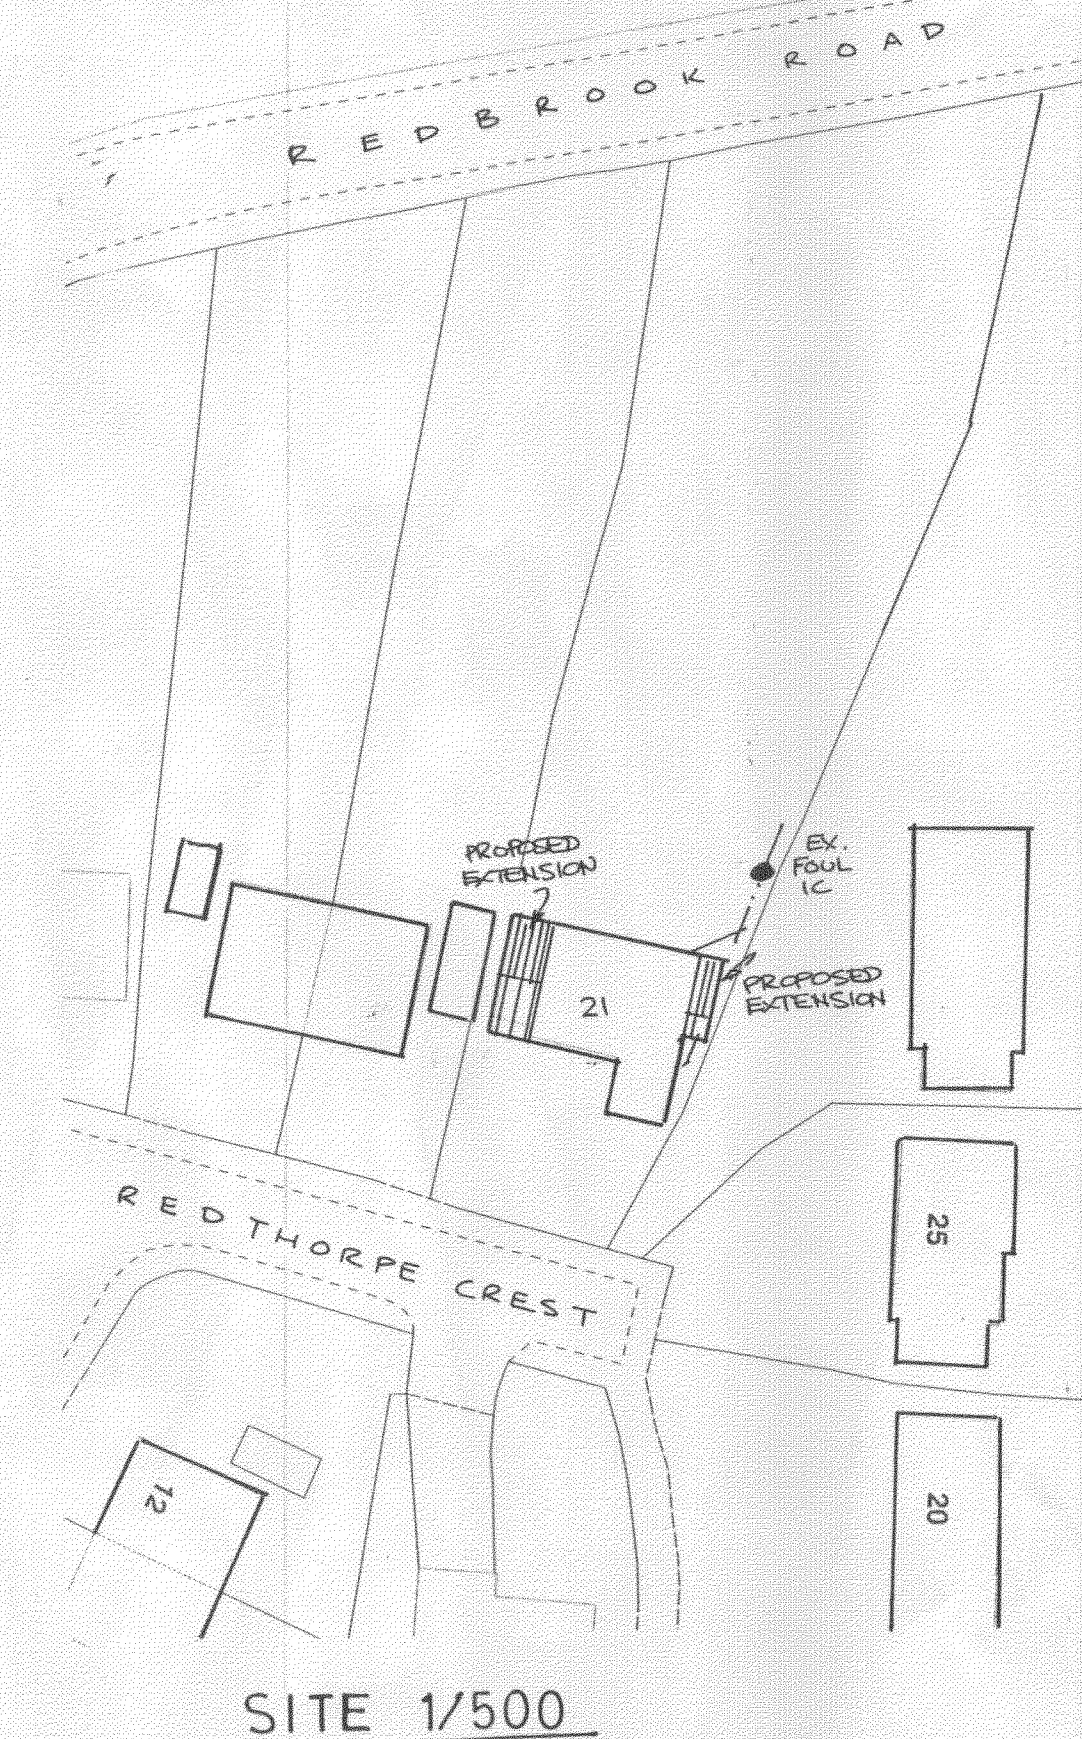
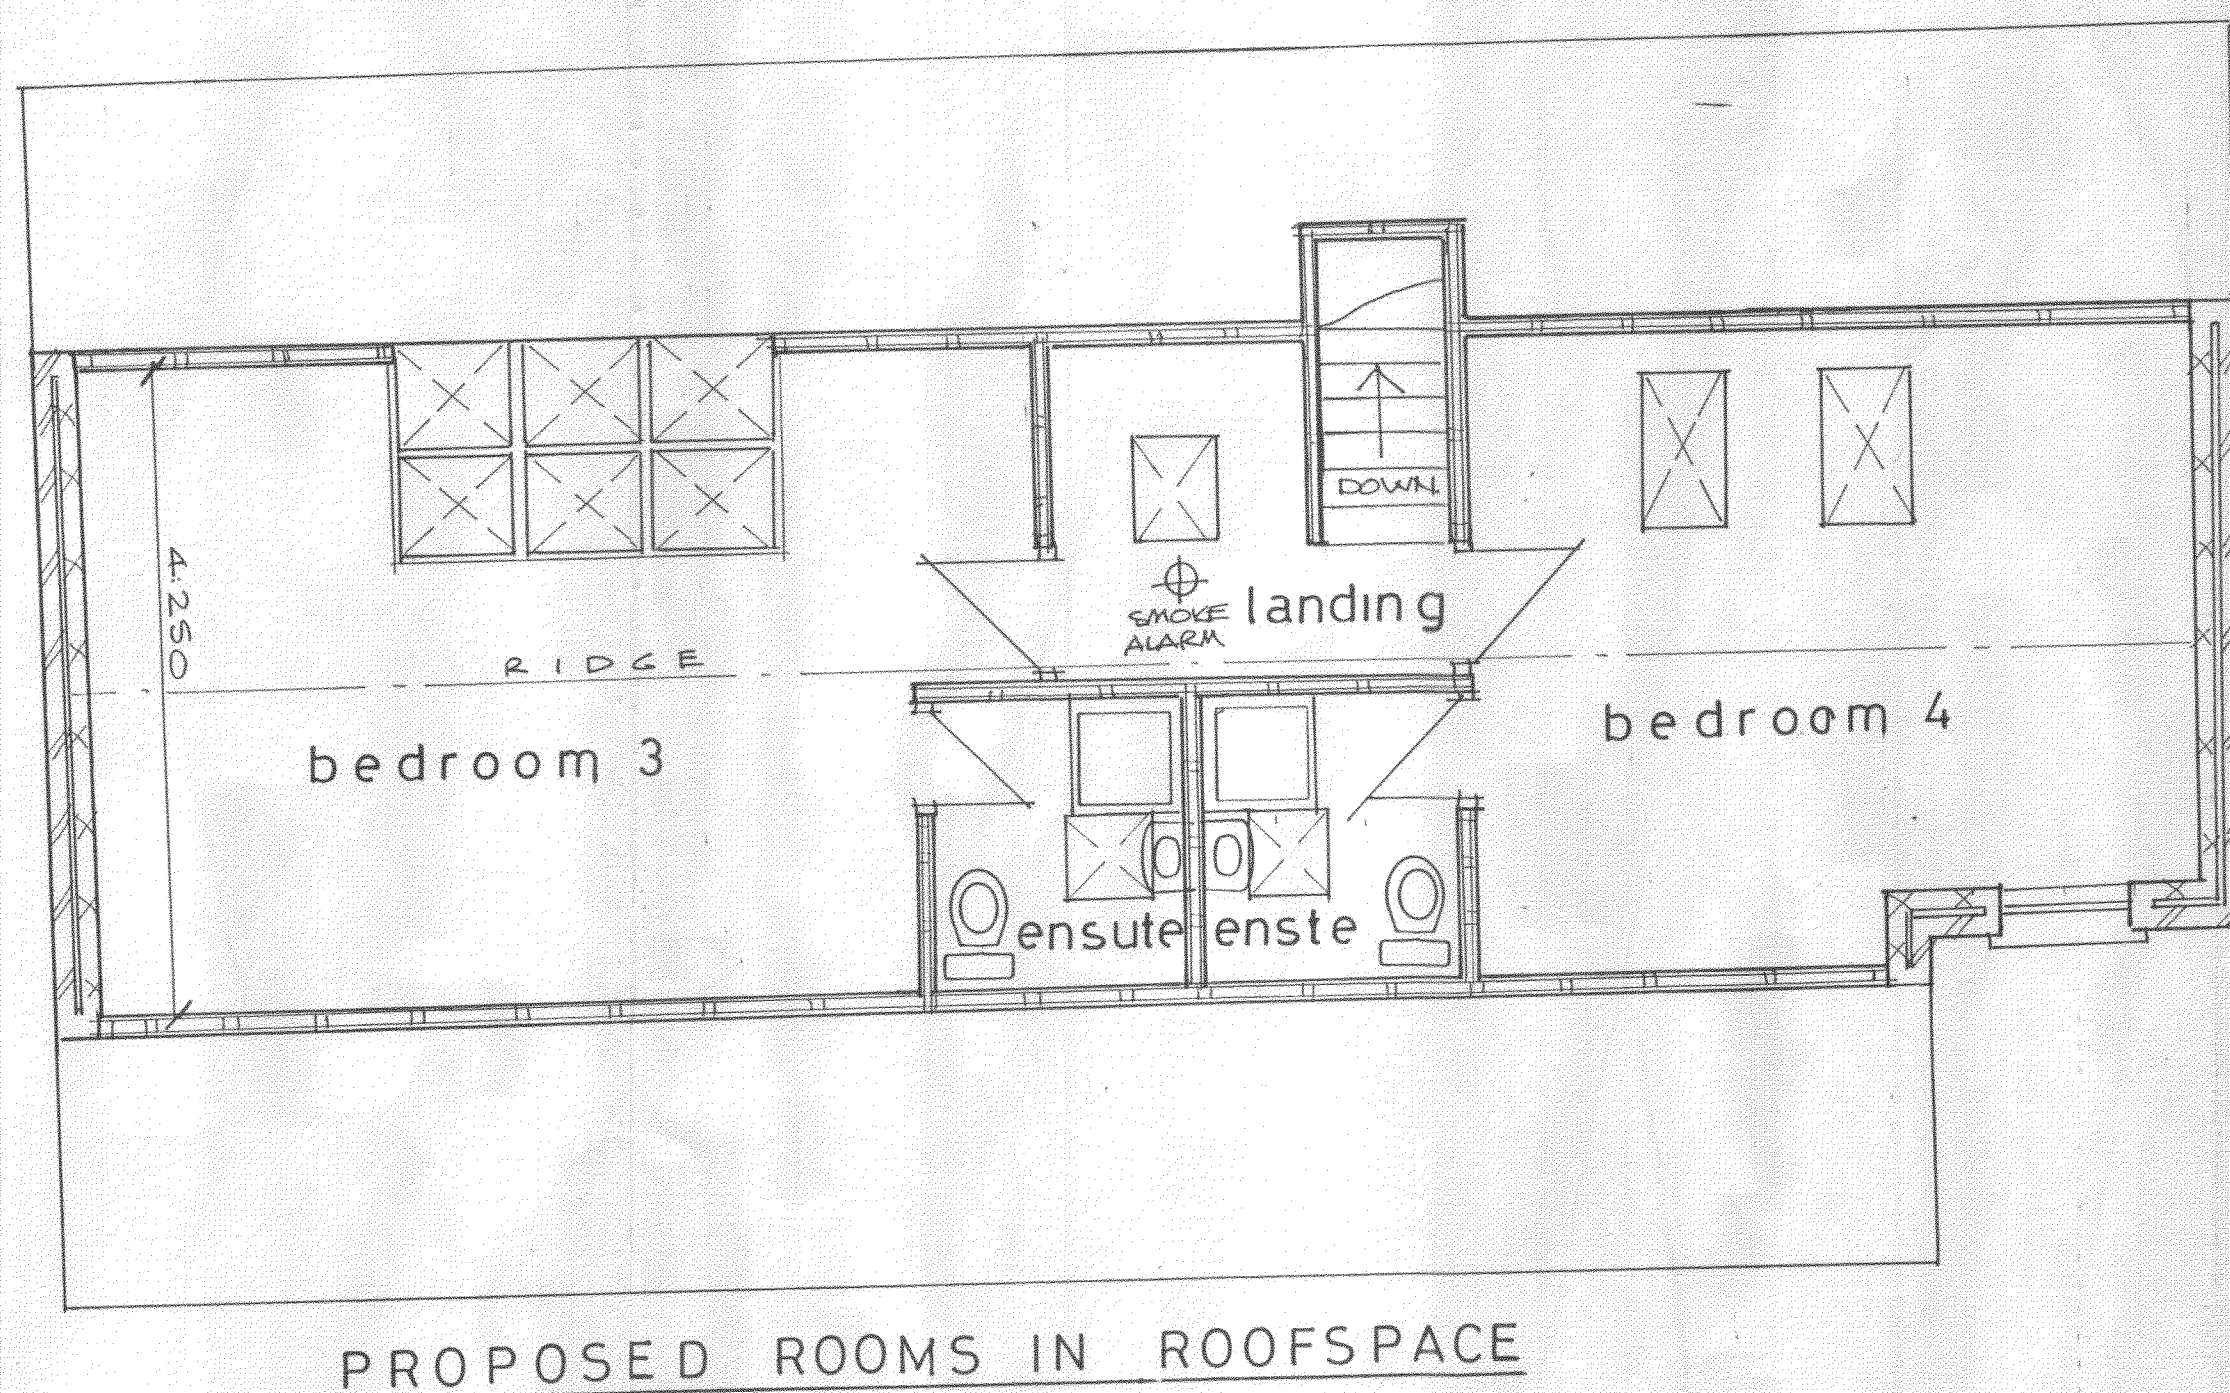


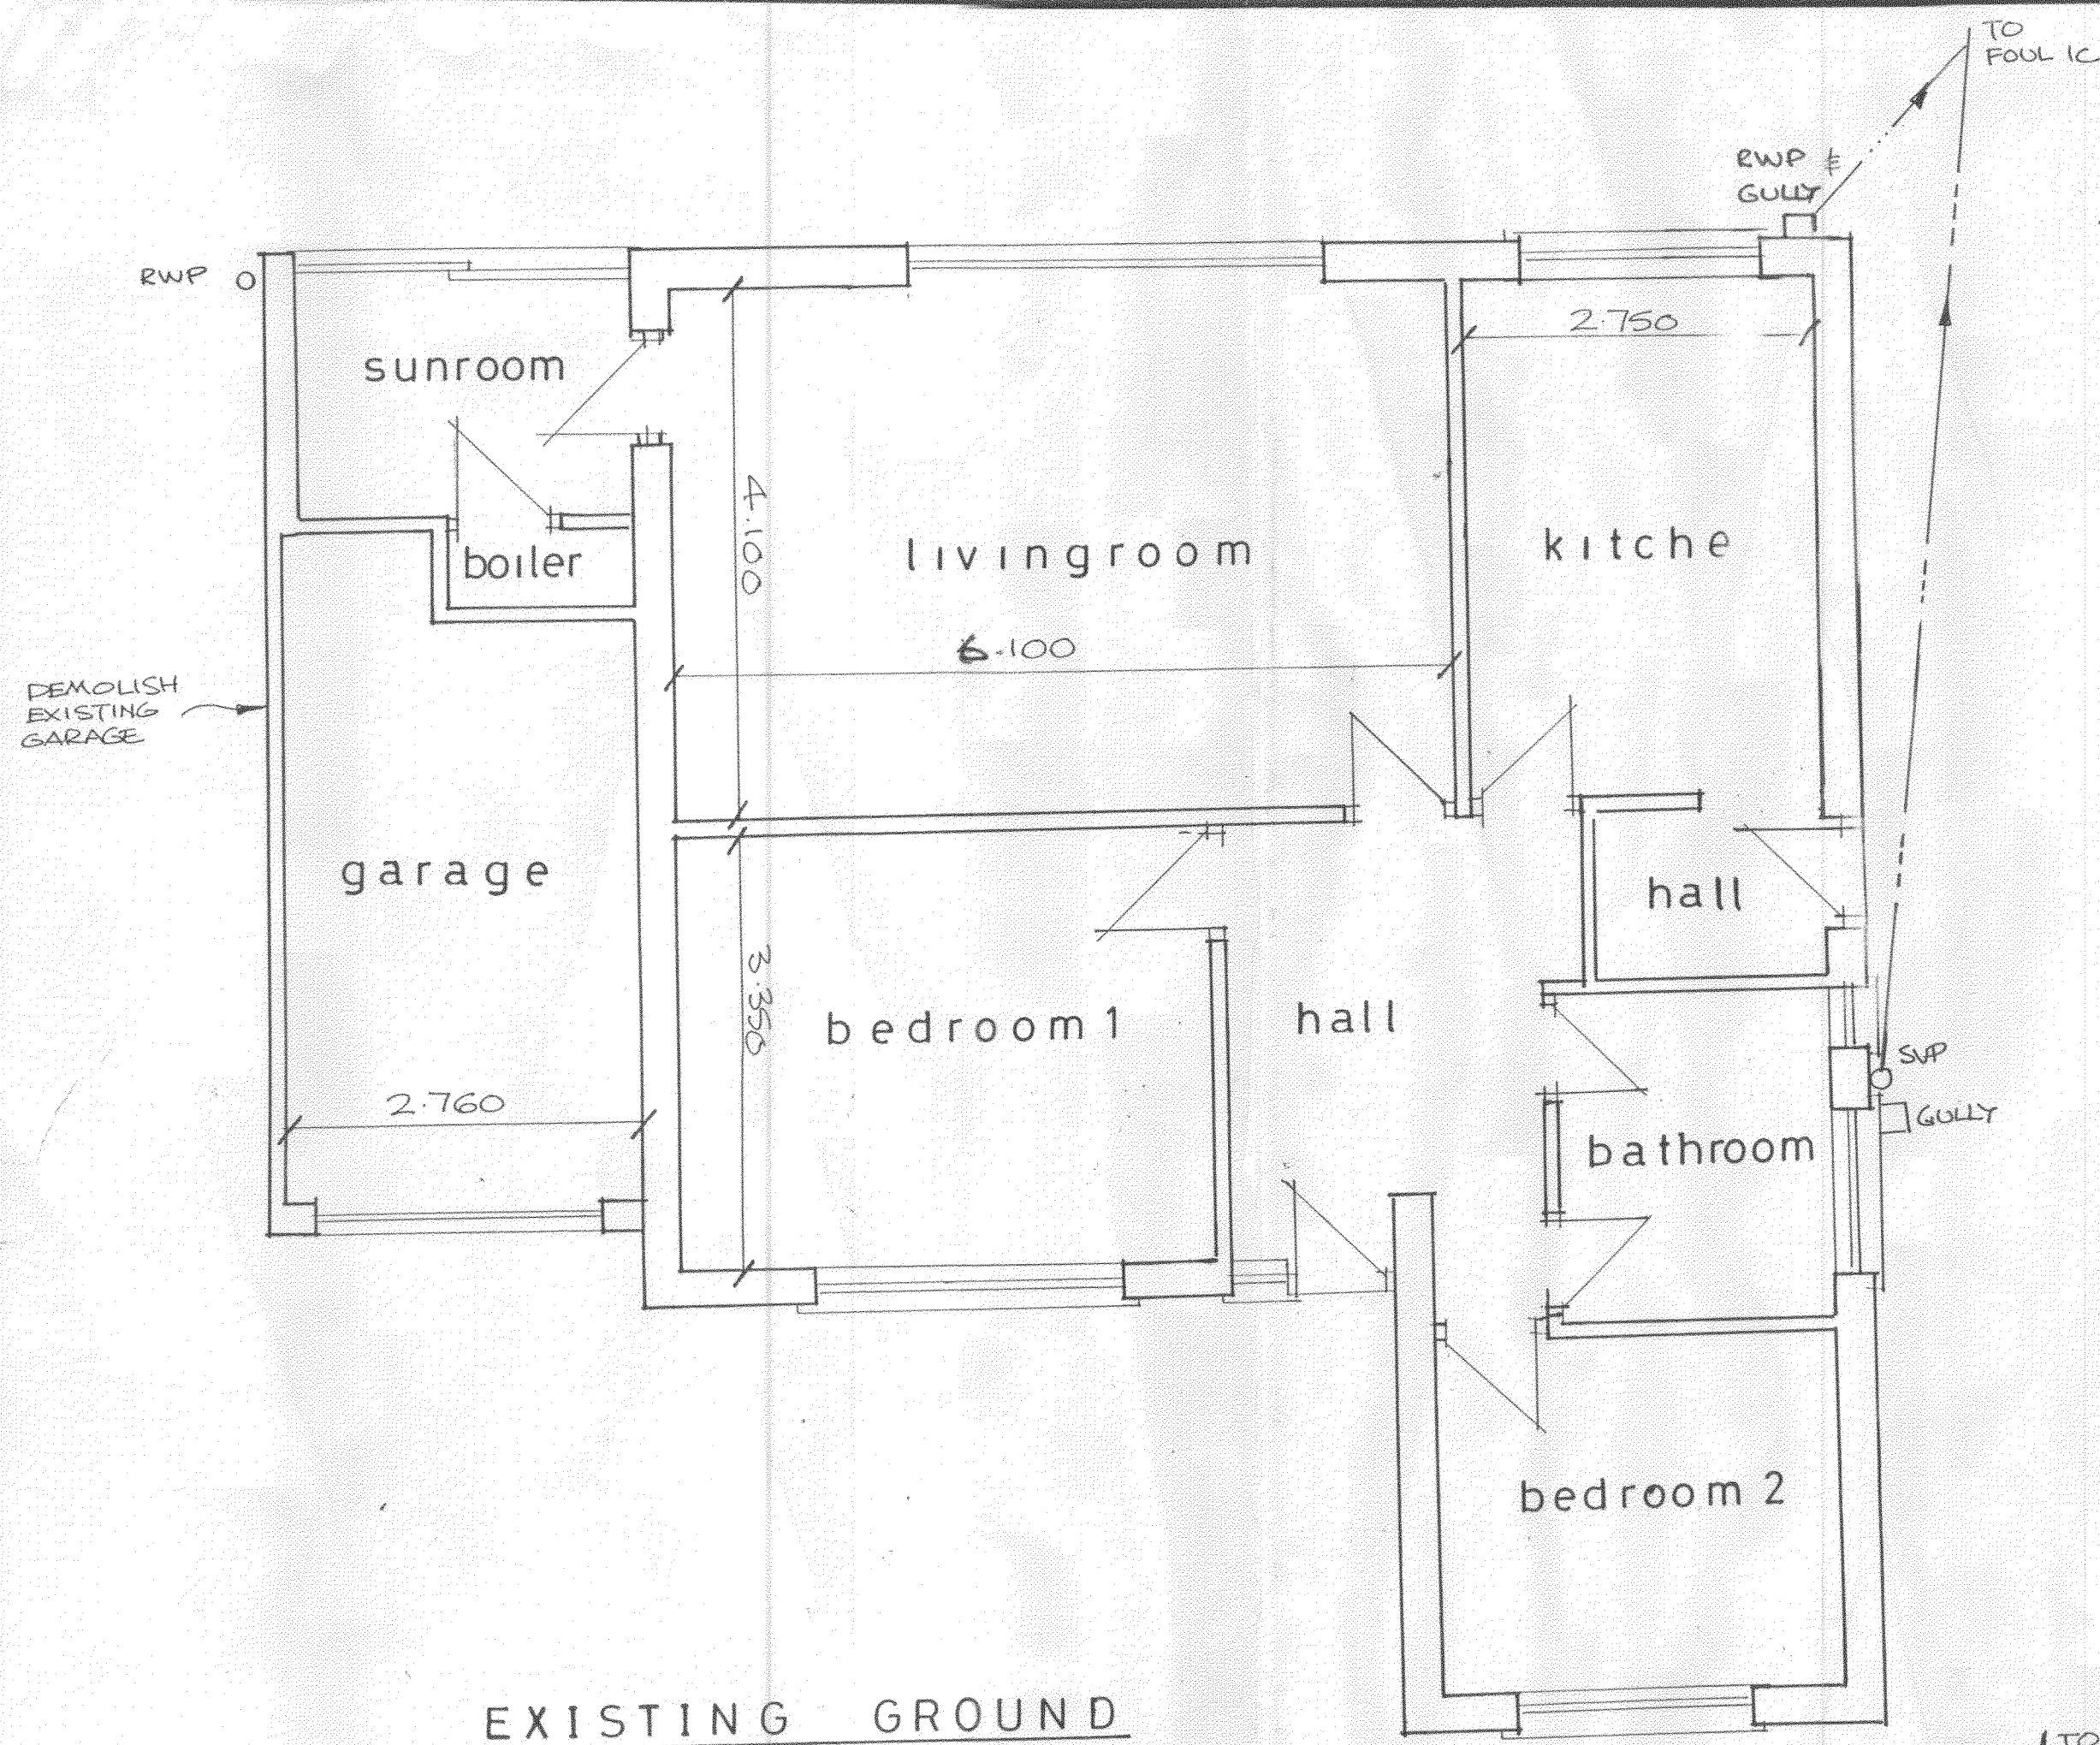

1:50 and 1:100