

Barnsley College - Construction Centre
External Branding Signage

Revision: 3

Date: 14.08.15



Client:

Start Date: 22.07.15

Rev. Number: 3

Rev. Date: 14.08.15

Drawn By: TMW

Notes:

12000

500

CONSTRUCTION CENTRE


Font: FS Me Bold

Colours: White Opal faces with Black side returns and reverse


- Letters to have internal framing fabricated from 30x30mm SHS aluminium extrusion
- Framing fixed via 2-stage bracketry to continuous I-beam (**by others**) concealed above soffit. Stage 1 will be fixing plated drop bars to I beam, once soffit/insulation /glazing works complete Stage 2 will be bolting the letters and framing to the drop bars. See Ascot detail.
- Twin core 1.5mm flex to be placed to each drop bar during stage 1 install, cables to terminate within easily accessed ceiling void above classroom.

Weights: Approx. 10.5kg per letter. Total: 189kg

EXAMPLE SIGN

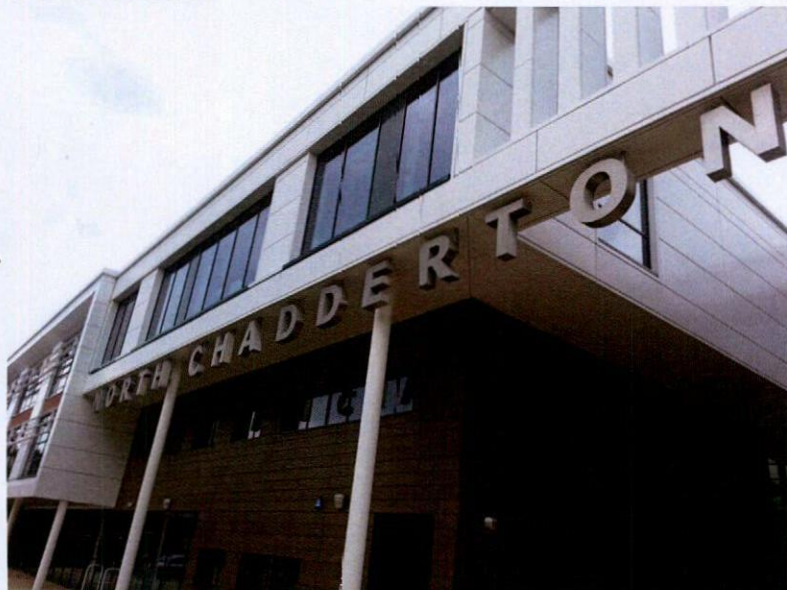

SIGN LOCATION - NORTH WEST ELEVATION

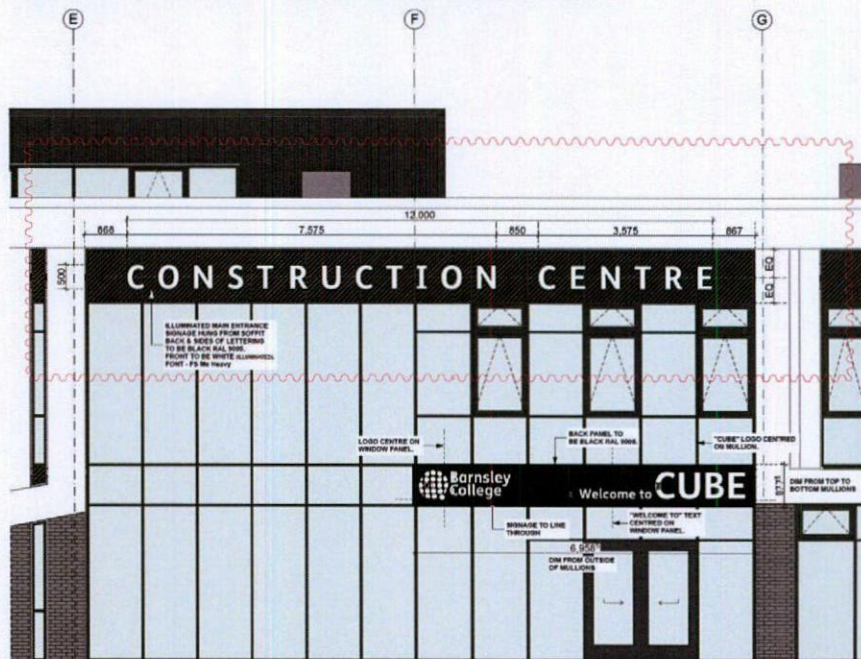

SIGNAGE 1 - MAIN ENTRANCE HIGH & LOW LEVEL
(NORTH WEST)

Colour References:

Drawing Title:


Barnsley College -
External Branding Signage



ascot
signsystems

T 0845 604 0899
E info@ascotsigns.net
W www.ascotsigns.net

SIGN TYPE 1 FIXING DETAIL

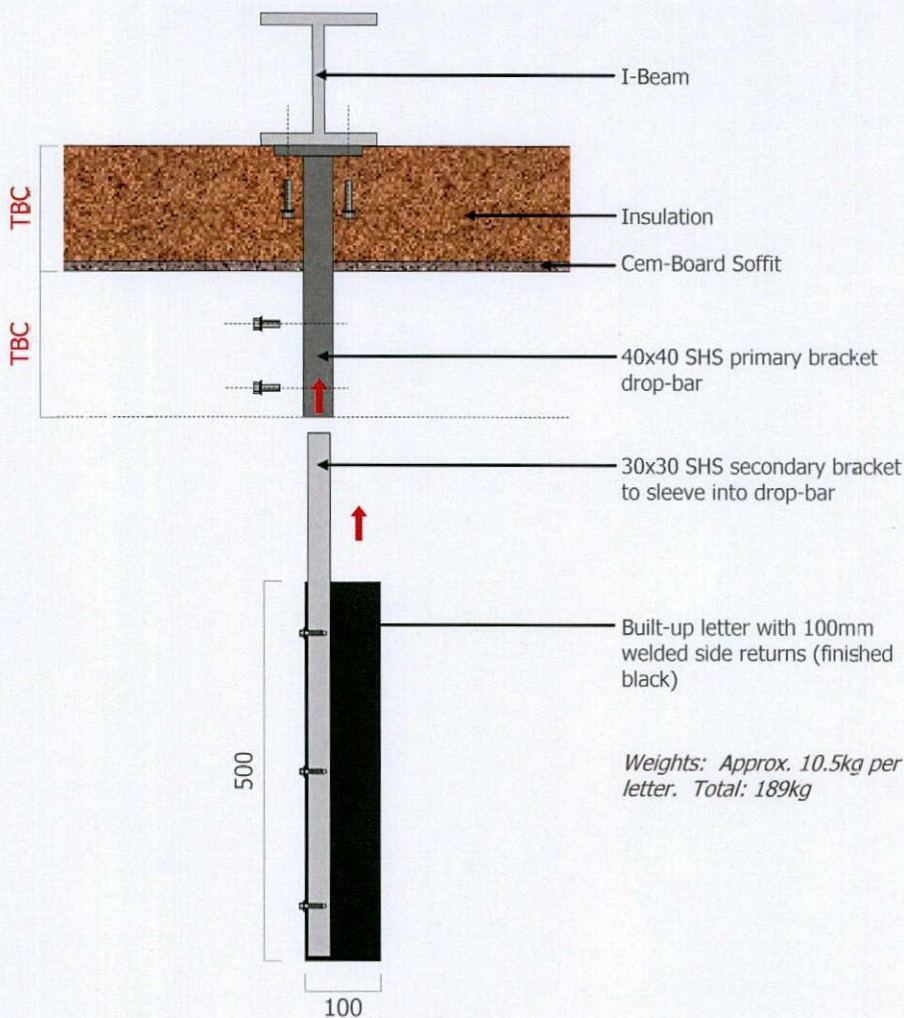

Client:

Project:
Barnsley College

Start Date: 22.07.15

Rev. Number: 3

Rev. Date: 14.08.15

Drawn By: TMW

Notes:

Colour References:

Drawing Title:

Barnsley College -
External Branding Signage

ascot
signsystems

T 0845 604 0899
E info@ascotsigns.net
W www.ascotsigns.net

SIGN TYPE 2 (Construction Centre)



ASCOT PREMA Secondary Building identification built-up lettering
Barnsley College logo and text.


Font: FS Me Bold

Colours: White text on Black RAL 9005 panel background. Letters to have white side returns.

- Overall dimensions 6958x877mm as detailed.
- Built-up Logo to have dimensions 650mm high
- Built-up Lettering to incorporate 4mm translucent opal acrylic faces with premium white LED's to provide internal illumination.
- Lettering/Logo workshop mounted to folded tray panel with all connections concealed therein. PPC to match glazing frame.
- Tray fixed to projecting stubs (*by curtain walling Ctr*)
- Ascot electrician to connect to power supply brought through glazing joint (*by others*).

Weights: Approx. 4kg per letter in 'Barnsley College'. 4.5kg per letter in 'Entrance' and 2.5kg per Logo piece. Back-panel 50kg. CUBE 25kg. Total: 192kg.

SIGN LOCATION - NORTH WEST ELEVATION

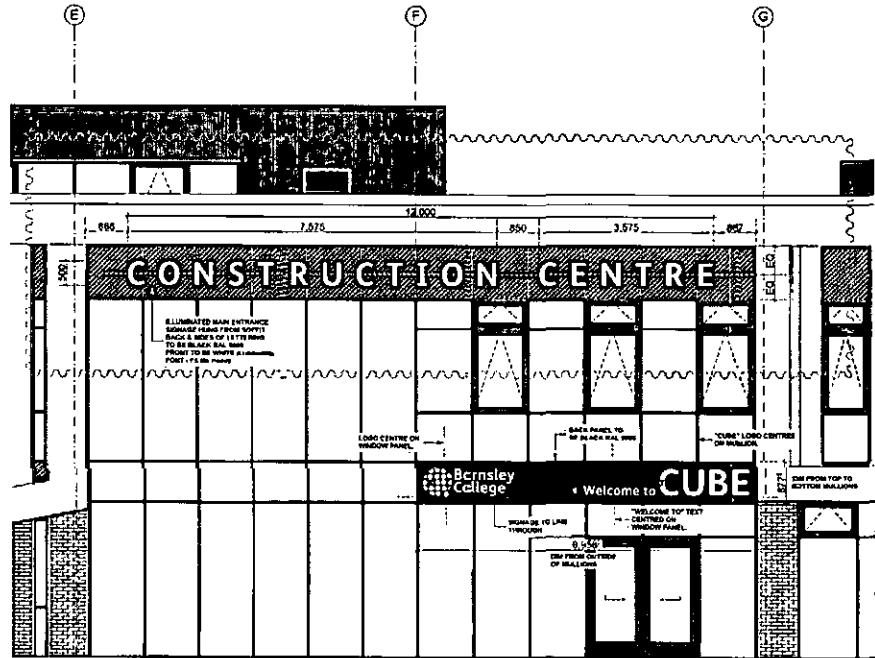

SIGNAGE 1 - MAIN ENTRANCE HIGH & LOW LEVEL
(NORTH WEST)

Client:

Project:
Barnsley College

Start Date: 22.07.15

Rev. Number: 3

Rev. Date: 14.08.15

Drawn By: TMW

Notes:


Colour References:

Drawing Title:
Barnsley College -
External Branding Signage

ascot
signsystems

T 0845 604 0899
E info@ascotsigns.net
W www.ascotsigns.net

SIGN TYPE 2 FIXING DETAIL

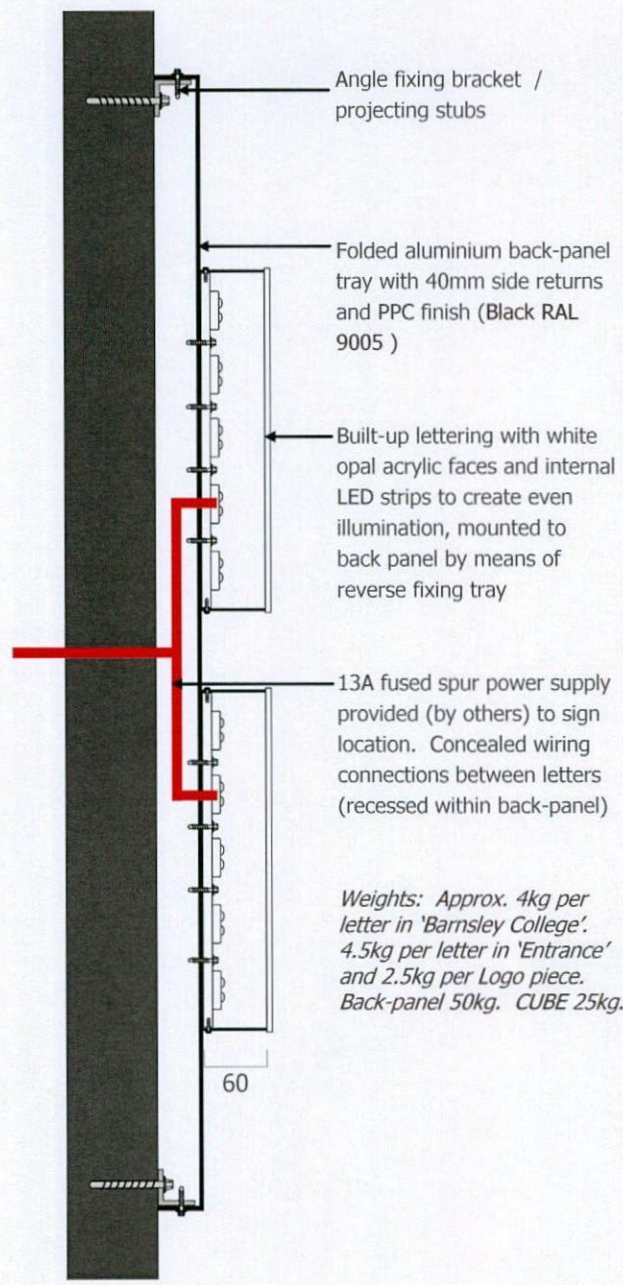

Client:

Project:
Barnsley College

Start Date: 22.07.15

Rev. Number: 3

Rev. Date: 14.08.15

Drawn By: TMW

Notes:


Colour References:

Drawing Title:
Barnsley College -
External Branding Signage



T 0845 604 0899
E info@ascotsigns.net
W www.ascotsigns.net

SIGN TYPE 3 (Construction Centre)

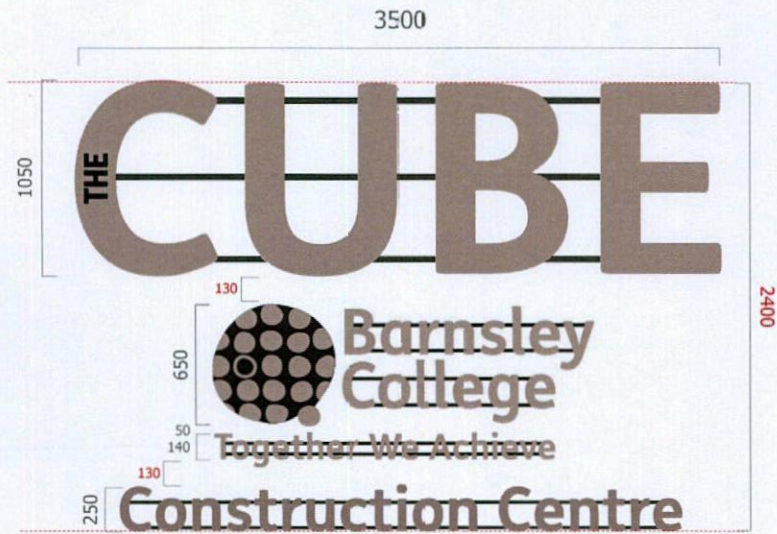

ASCOT PREMA Secondary Building identification built-up lettering
Barnsley College logo and text.

Font: FS Me Bold

Colours: White letter faces and side returns. Logo back-panel to be PPC finished Black
Black RAL 9005 .

- Overall dimensions as detailed.
- Built-up CUBE Logo to have dimensions 1050mm sq and 650mm high Barnsley College text as detailed. 250mm high Construction Centre lettering.
- Built-up Lettering to incorporate 4mm translucent opal acrylic faces with premium white LED's to provide internal illumination.
- Logo mounted to folded tray panel with all connections concealed therein. PPC to match Cladding.
- Tray fixed to cladding / substrate by means of concealed angle brackets.
- All lettering mounted to 30x30mm box-section fixing rails, with wiring connections between concealed therein. Rails to be PPC finished to match Cladding (Black RAL 9005)
- Ascot electrician to connect to power supply brought to location (*by others*).

Weights: Approx. 15kg per letter in 'CUBE'. 4kg per letter in 'Barnsley College' and 2.5kg per Logo piece. Logo back-panel 6kg. Construction Centre 5kg per letter.
Total: 271kg.

2 Sets required

Client:
Project:
Barnsley College

Start Date: 22.07.15
Rev. Number: 3
Rev. Date: 14.08.15
Drawn By: TMW

Notes:

Colour References:

Drawing Title:
Barnsley College -
External Branding Signage

ascot



signsystems

T 0845 604 0899


E info@ascotsigns.net

W www.ascotsigns.net

SIGN TYPE 3 FIXING DETAIL

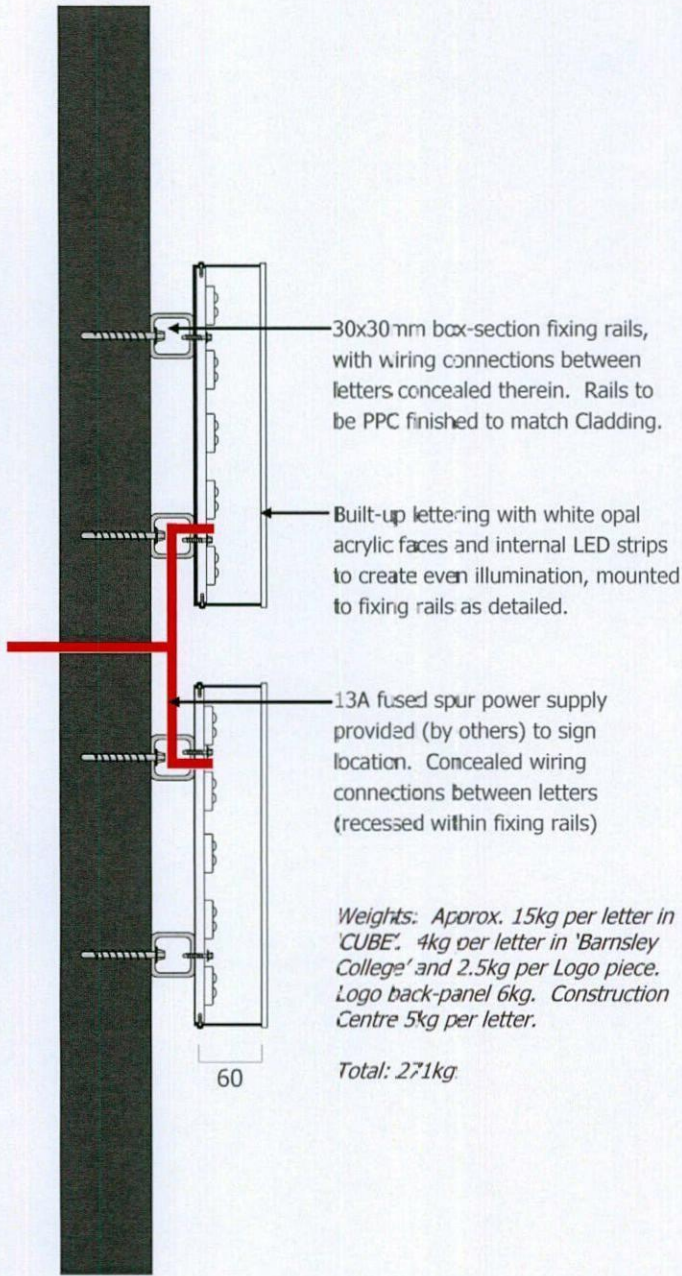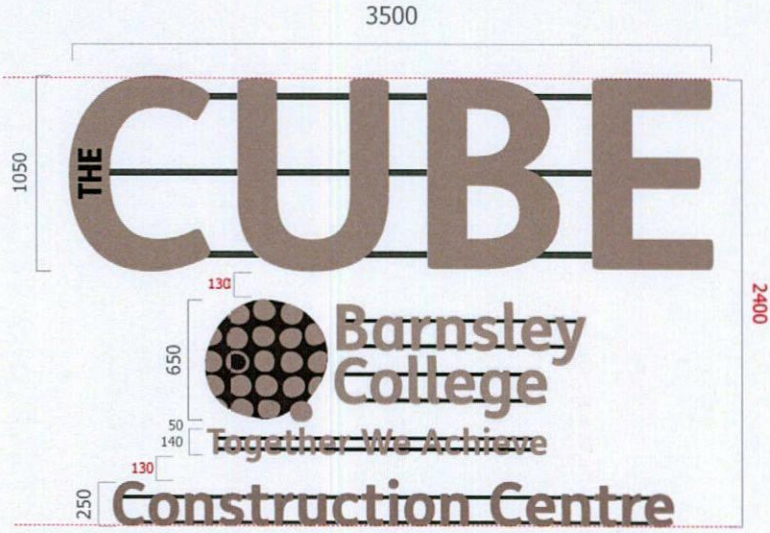

Fixing Rail Detail

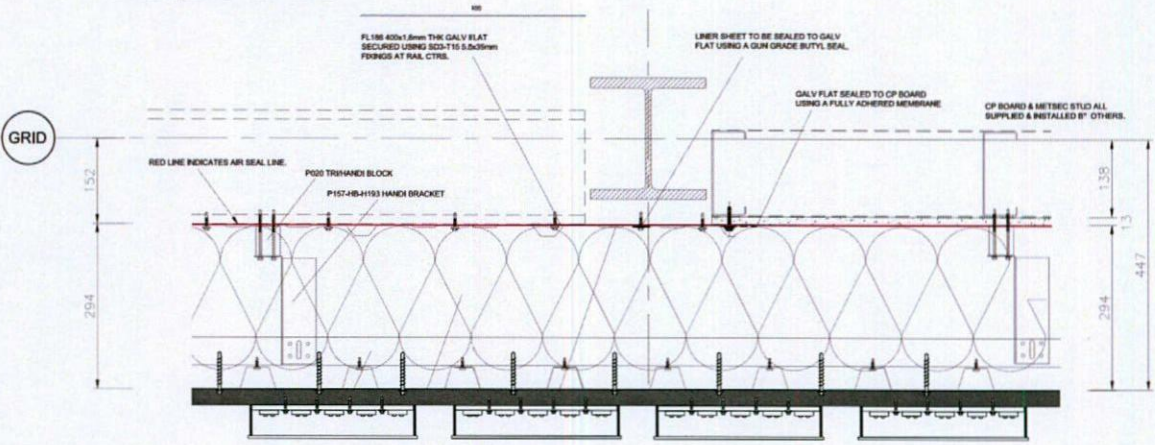

Client:

Project:
Barnsley College

Start Date: 22.07.15

Rev. Number: 3

Rev. Date: 14.08.15

Drawn By: TMW

Notes:

Colour References:

Drawing Title:
Barnsley College -
External Branding Signage


ascot
signsystems

T 0845 604 0899
E info@ascotsigns.net
W www.ascotsigns.net

SIGN TYPE 9-03 (Construction Centre)

1200

REVERSE

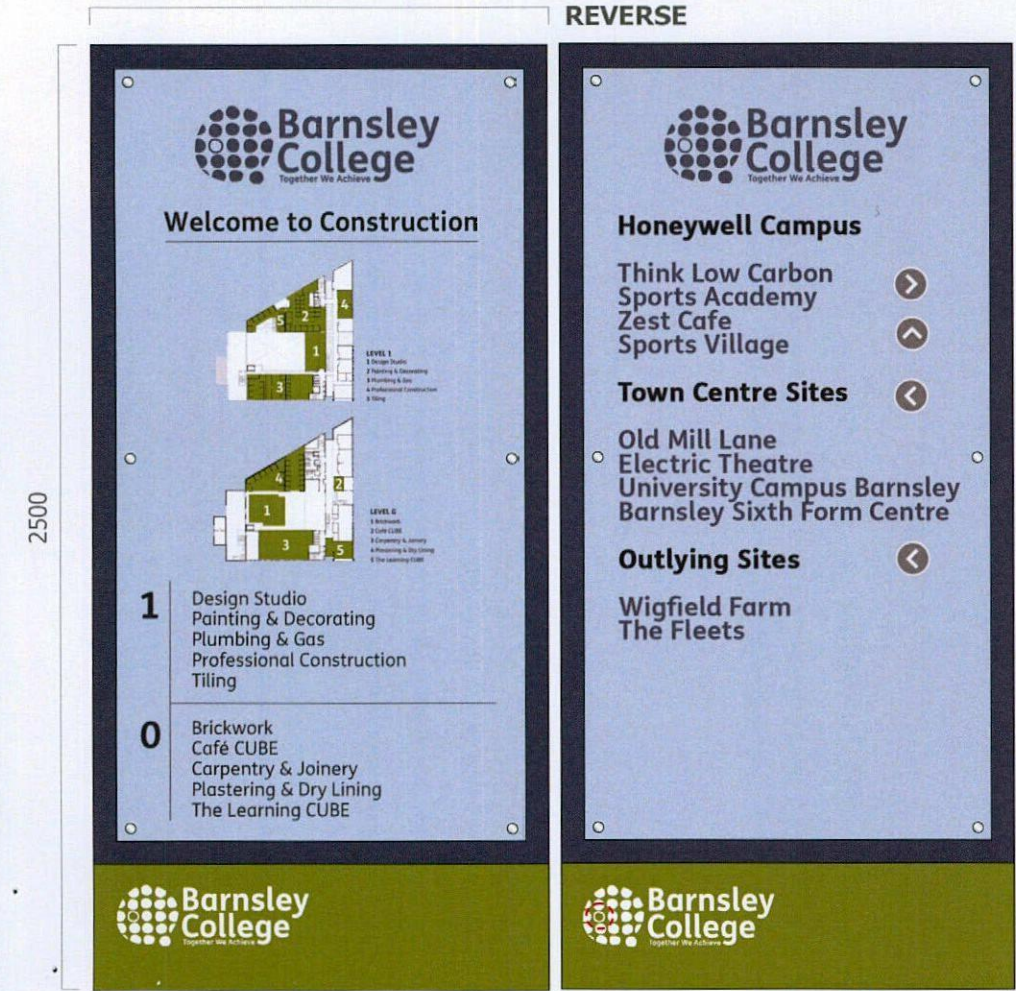

ASCOT BESPOKE

Bespoke fabricated double-sided External totem sign comprising of concealed steel box-section frame (bolted to secure concrete foundations), aluminium backing panel and 10mm toughened acrylic infill panel with reverse print detail (frosted backing).

Font: F.S. Me

Colours: Grey Pantone 412 EC, Green Pantone 382 EC

Quantity: 1no. (CC)

TYPICAL LOCATION



Client:

Project:
Barnsley College

Start Date: 22.07.15

Rev. Number: 3

Rev. Date: 14.08.15

Drawn By: TMW

Notes:

Colour References:

Drawing Title:
Barnsley College -
External Branding Signage

ascot
signsystems

T 0845 604 0899
E info@ascotsigns.net
W www.ascotsigns.net