



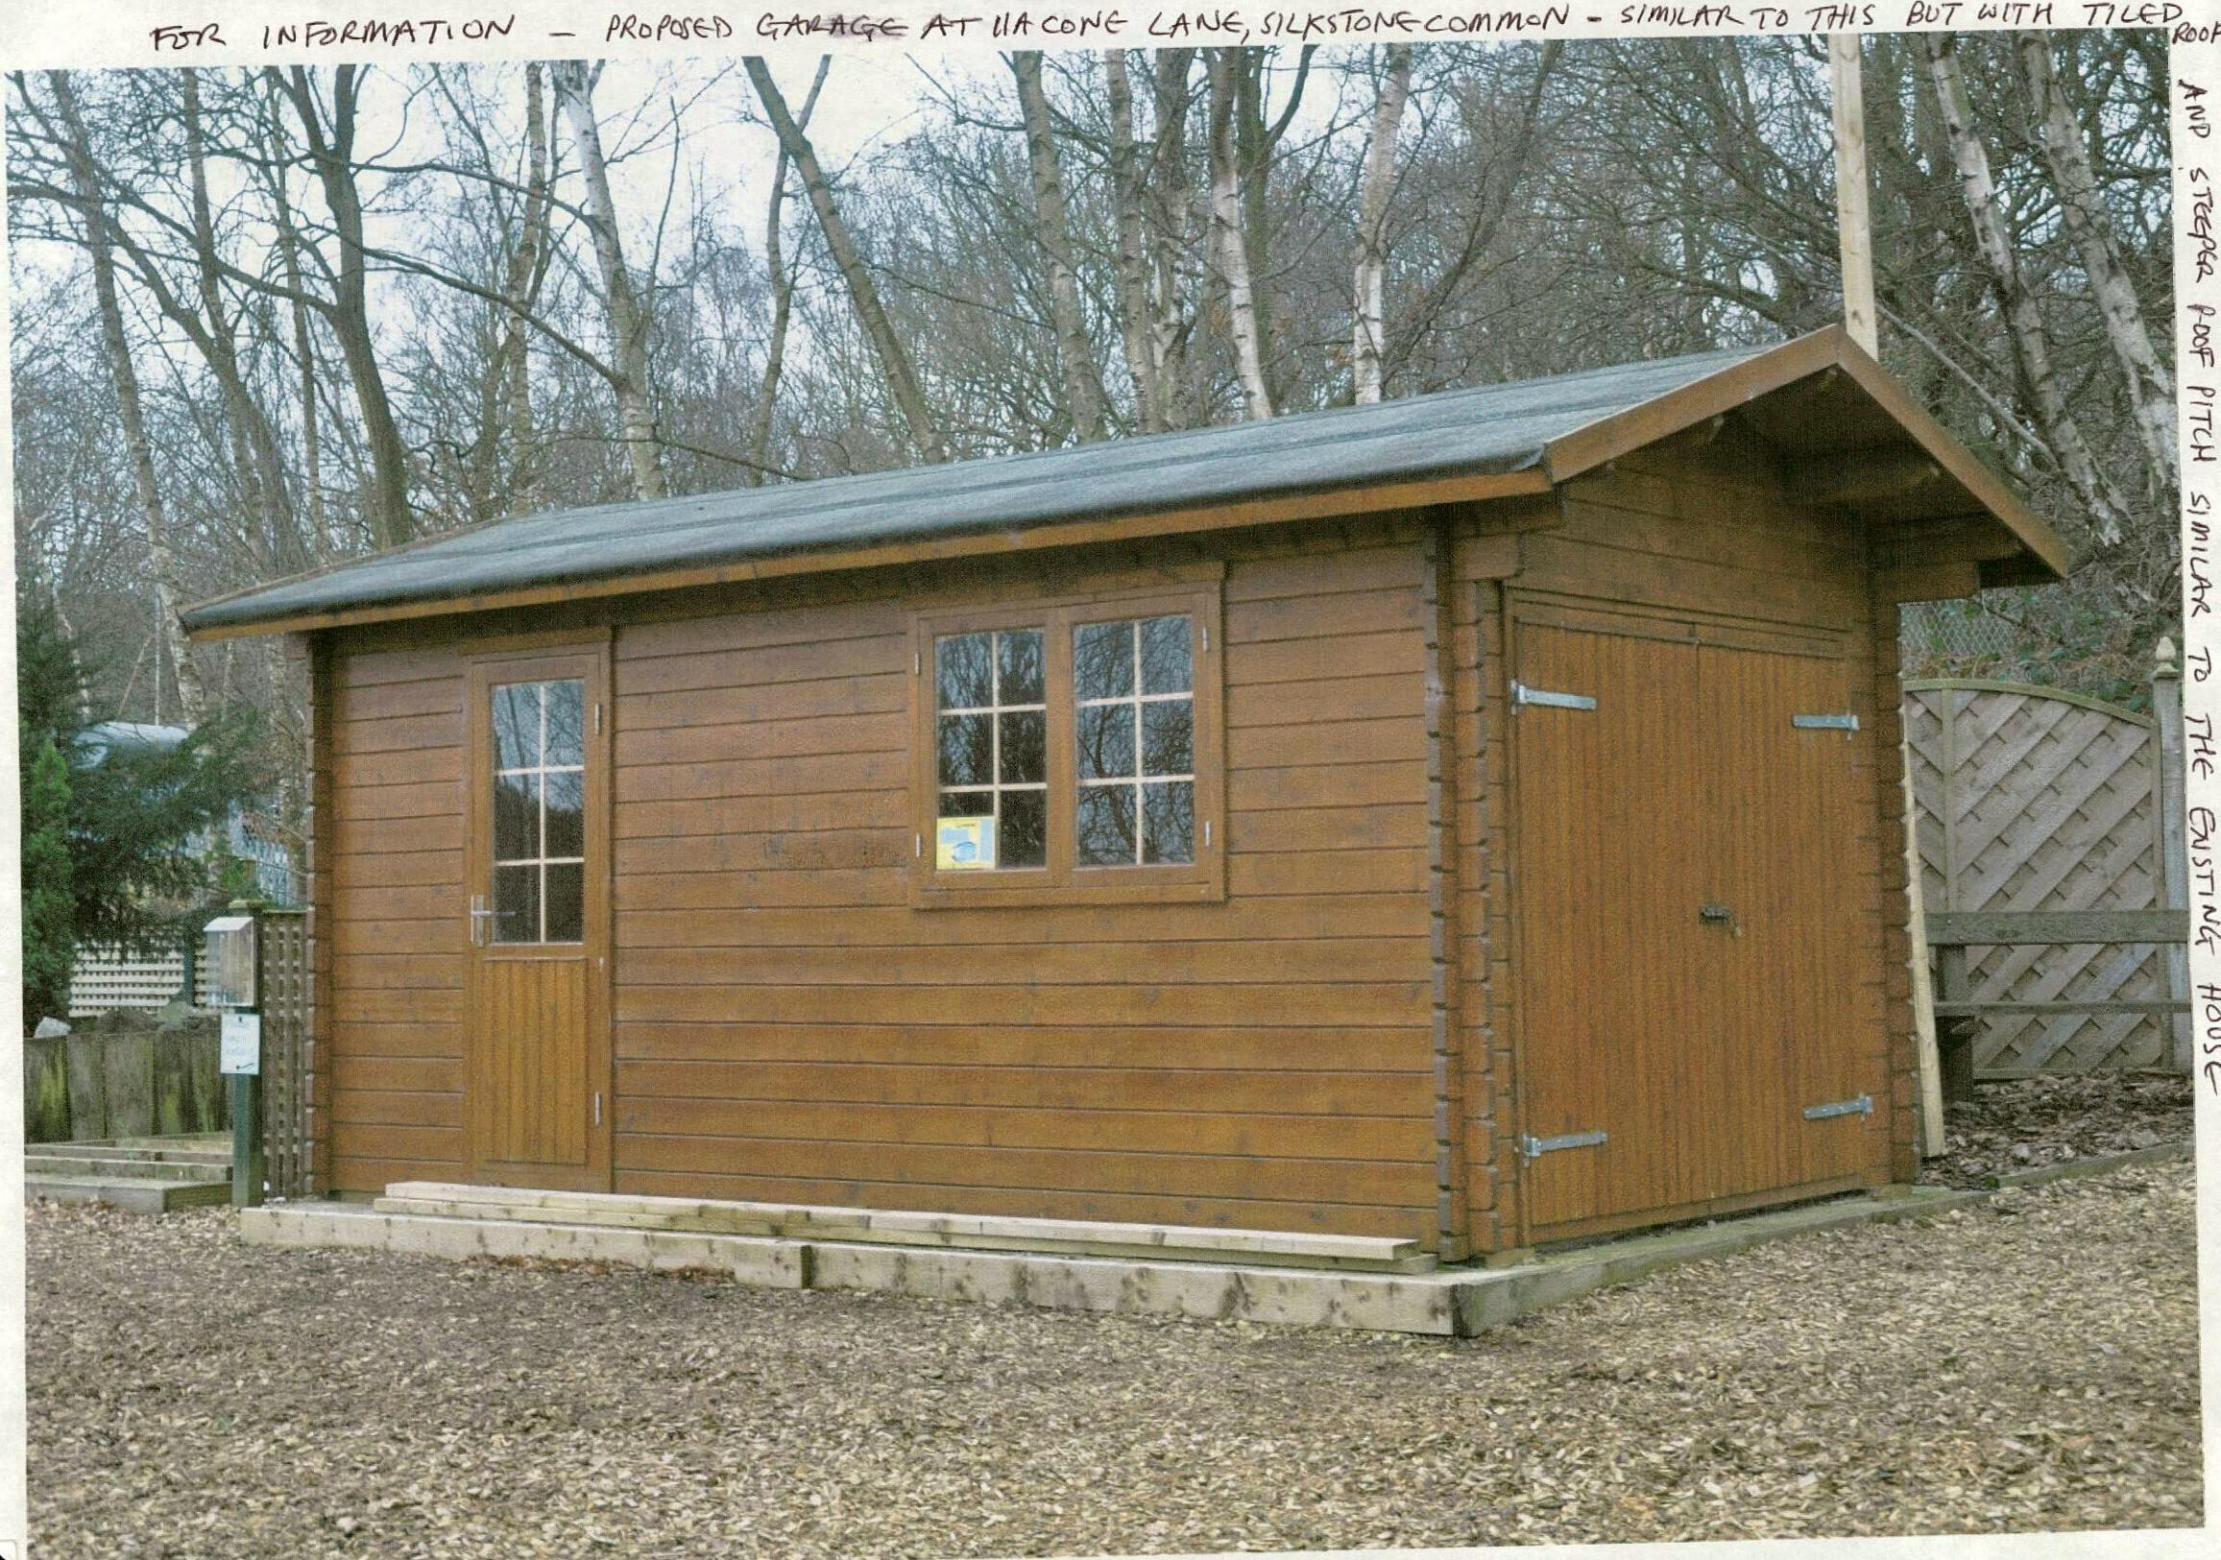


FOR INFORMATION - PROPOSED GARAGE AT 11A CONE LANE, SILKSTONE COMMON - SIMILAR TO THIS BUT WITH TILED ROOF




AND STEEPER ROOF PITCH SIMILAR TO THE EXISTING HOUSE

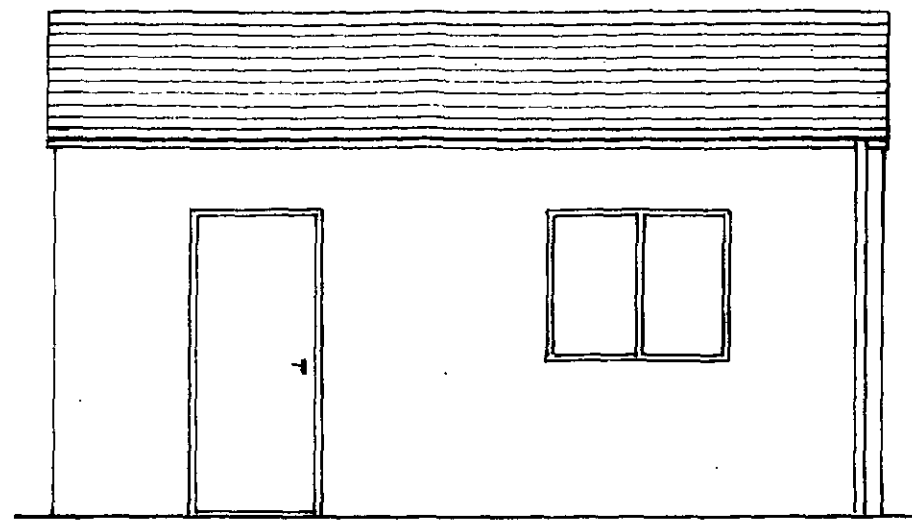


SIDE ELEVATION

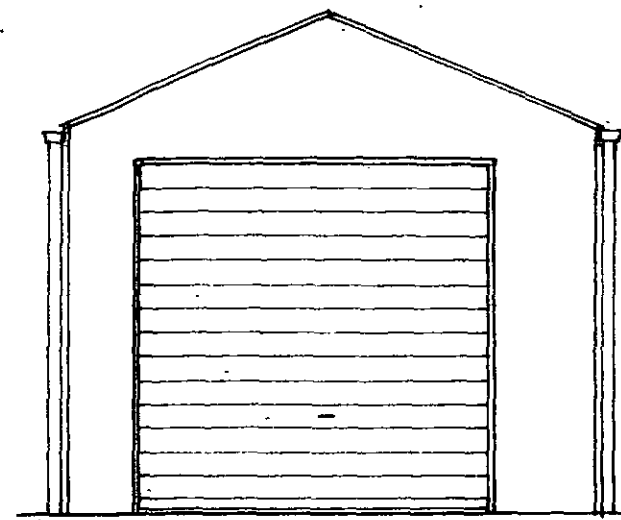

FRONT ELEVATION

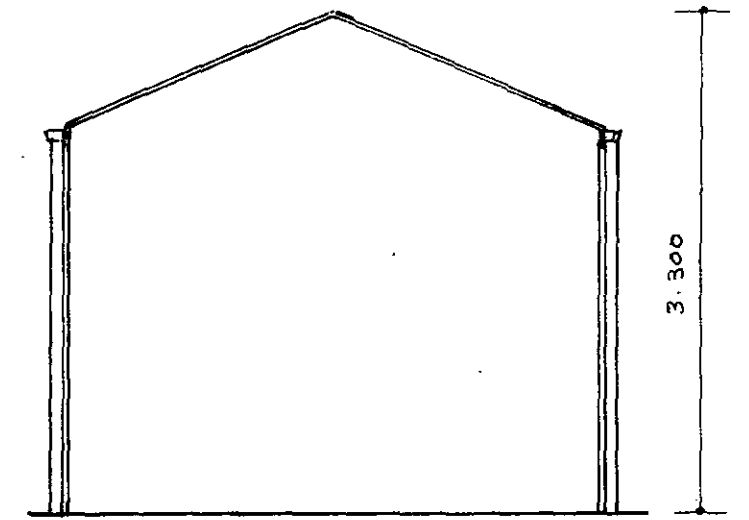

REAR ELEVATION

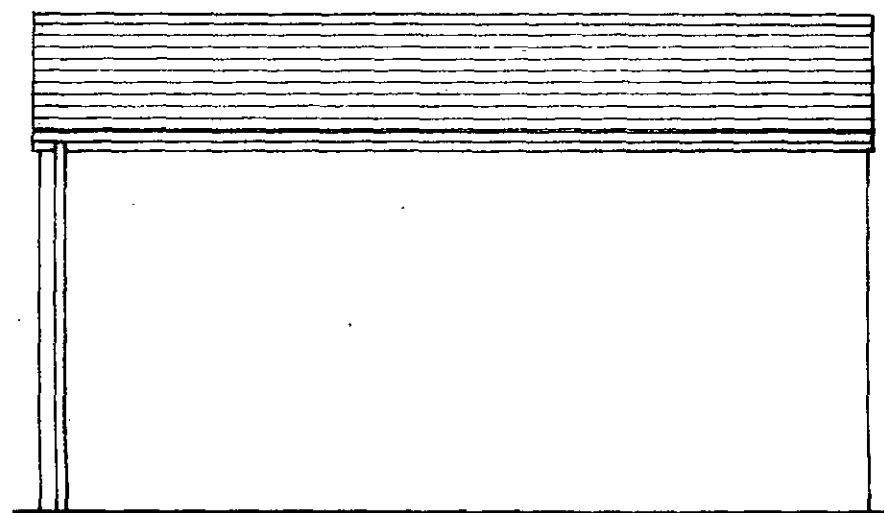


SIDE ELEVATION (FACING ROAD)

Tile colour to match dwelling  
Redland tiles on unheatable  
roof membrane  
38 x 25 battens.


Trusses 600cs.

44mm  
Timber  
Log  
Construction  
Stained  
Dark Brown

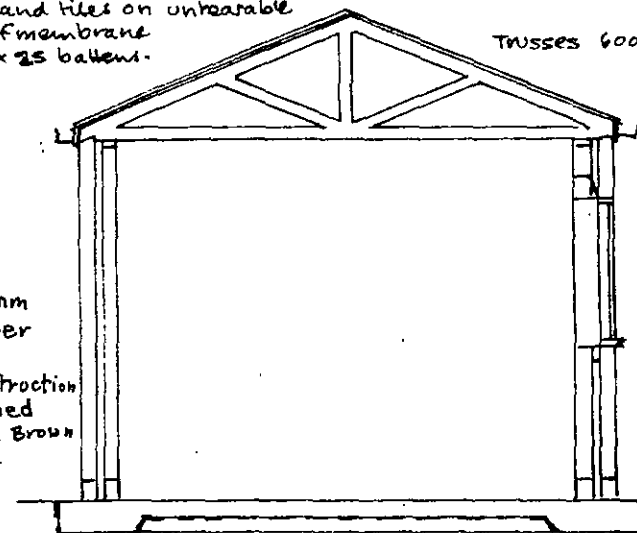


100mm conc floor on 1200g d.p.m  
blinding layer + 100mm hardcore

SECTION

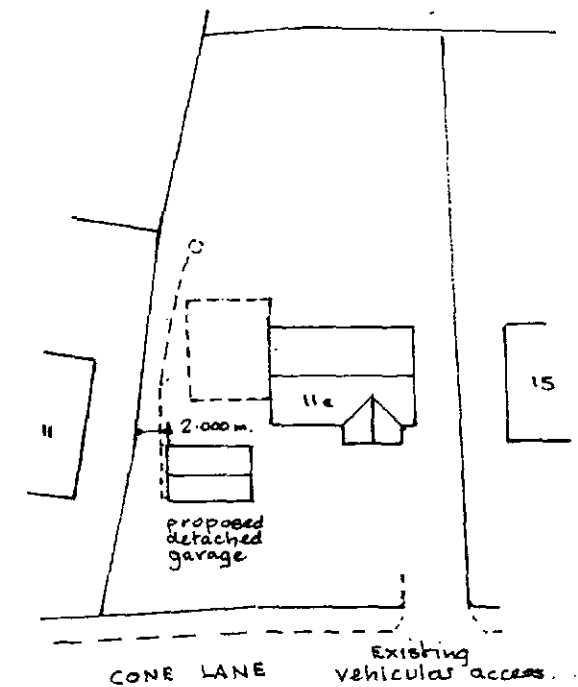

BLOCK PLAN 1/500.

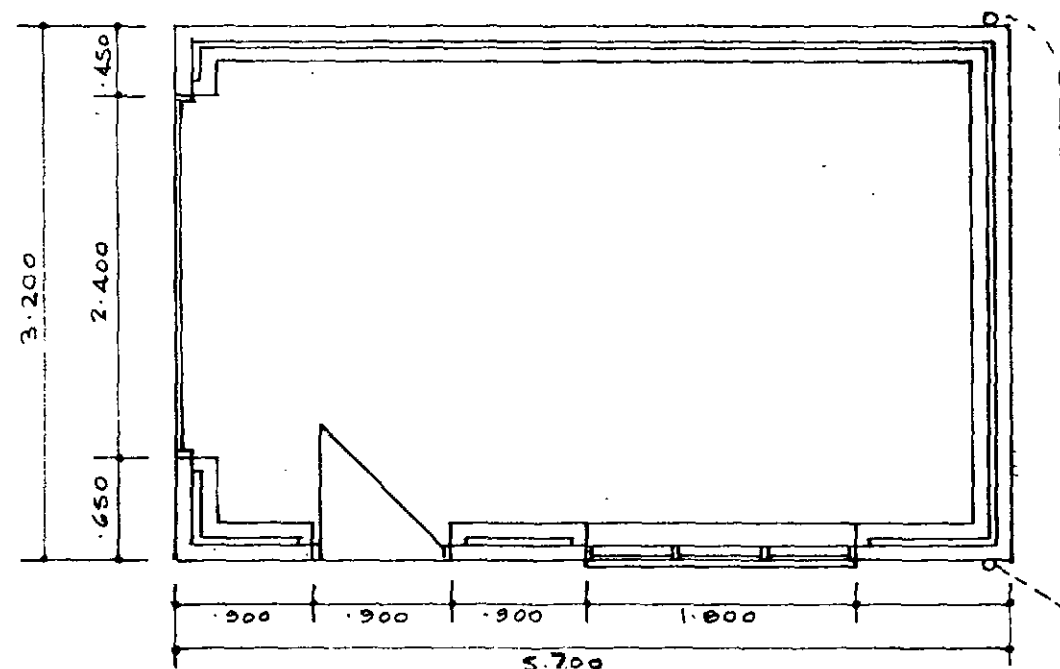

PLAN

100mm drain on  
granular bed  
+ surround  
taken to rubble  
soakaway  
min 5m from  
dwelling.

PROPOSED DETACHED SINGLE GARAGE

11a CONE LANE, SILKSTONE COMMON.

MR & MRS JOHN HISLOP. SCALE: 1-50.