
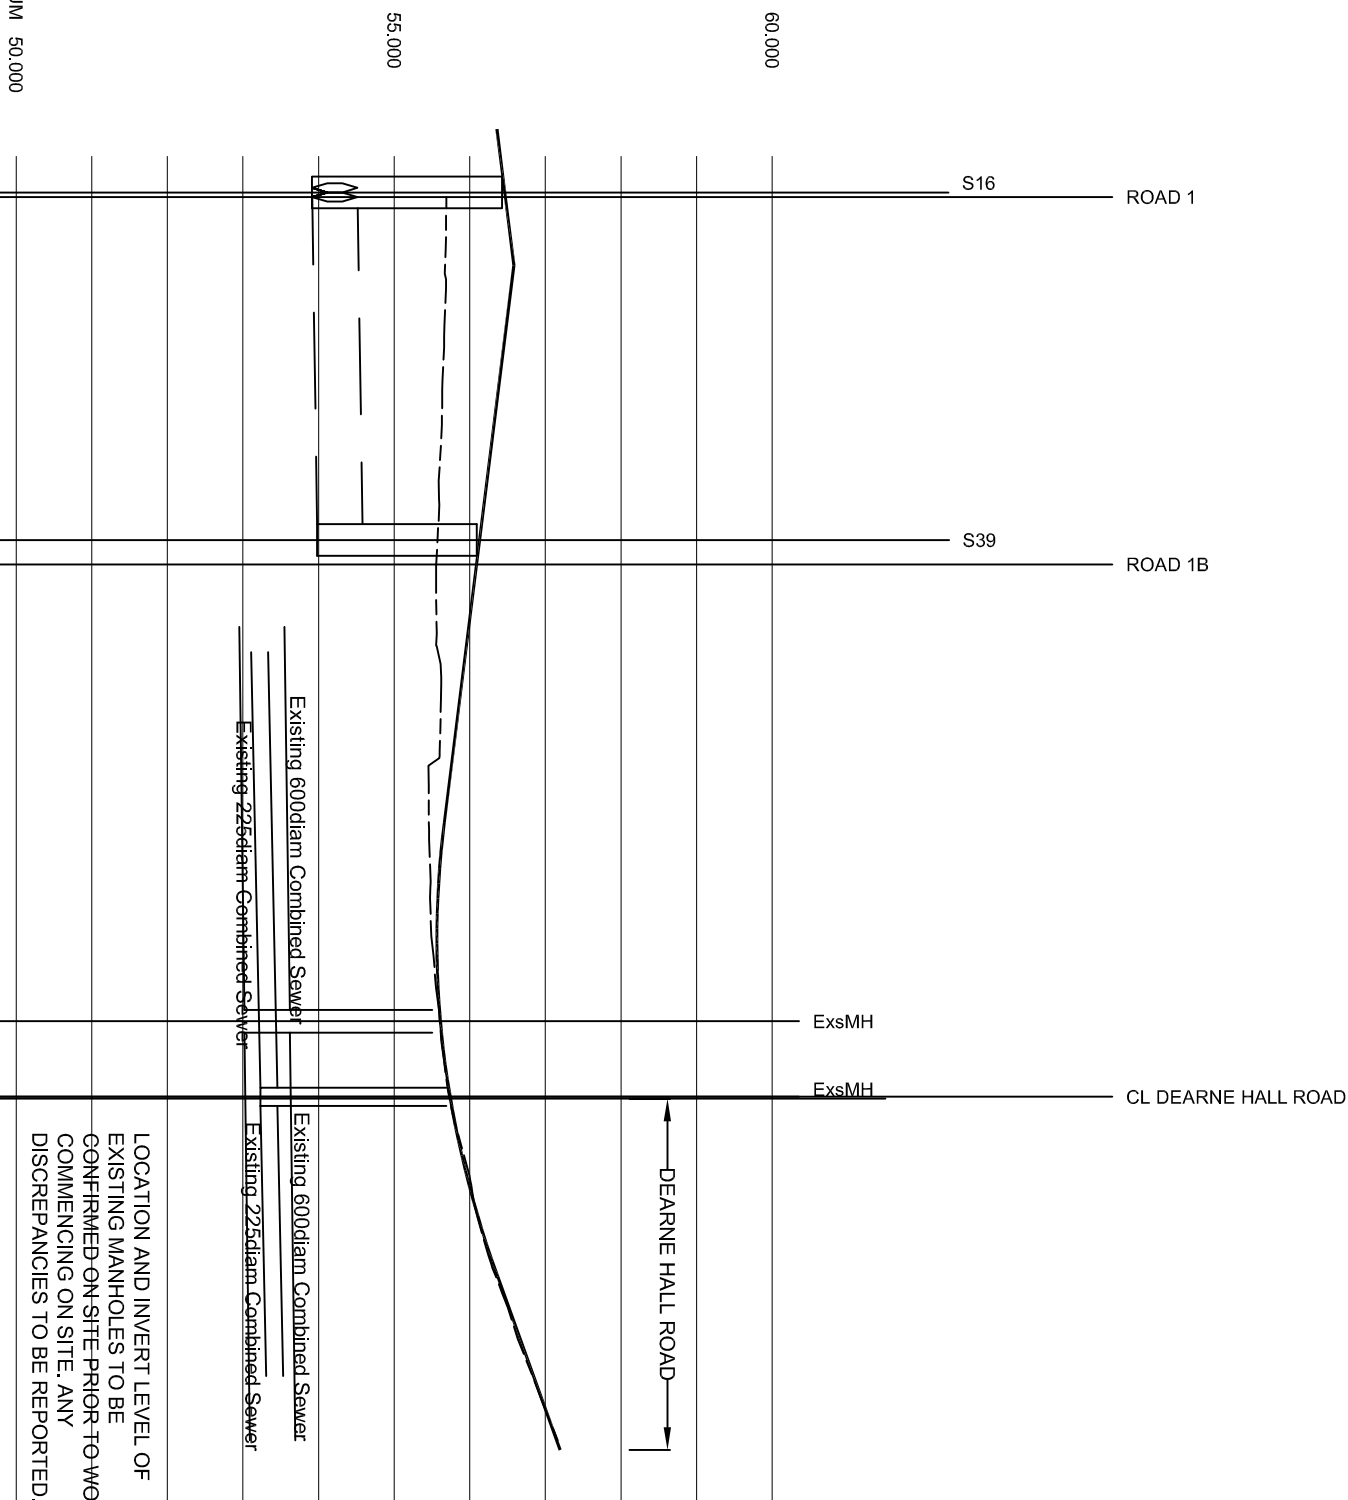
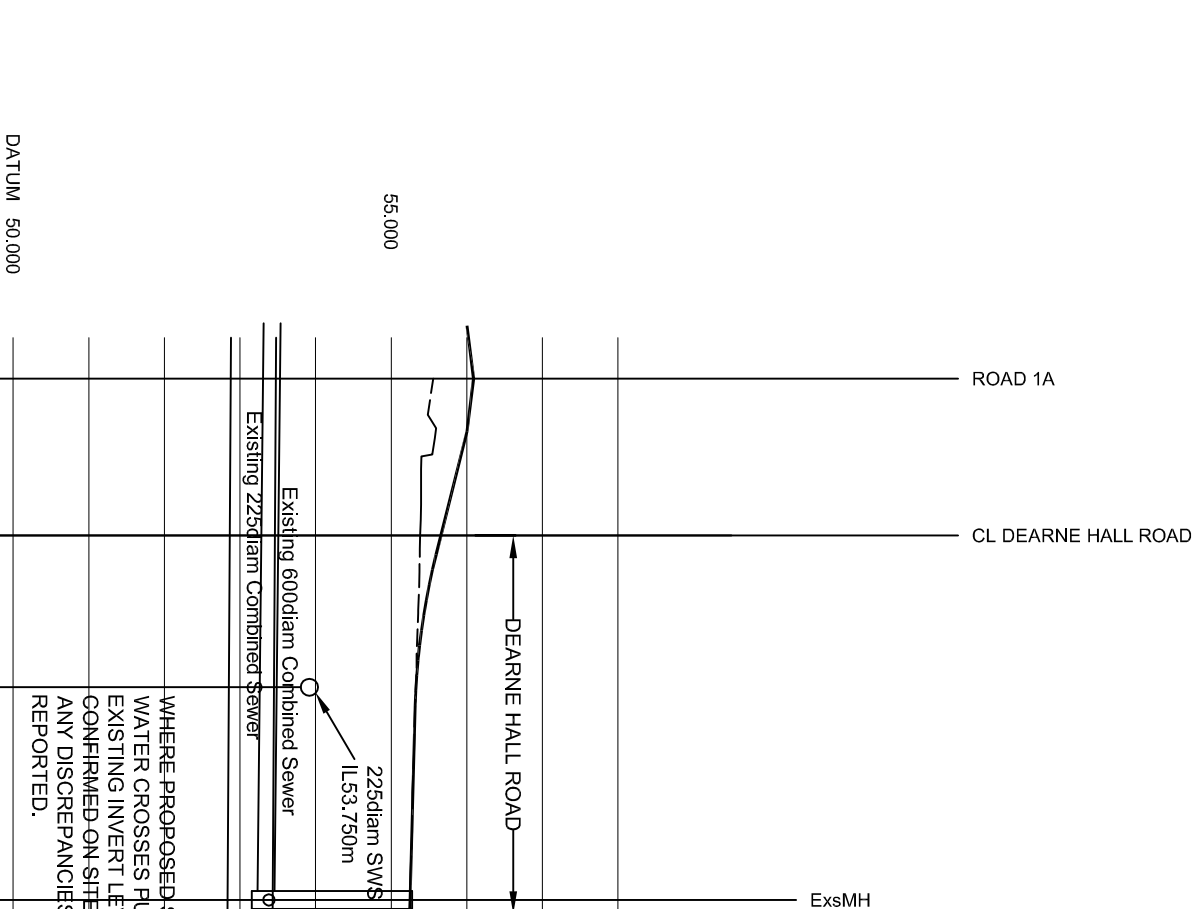
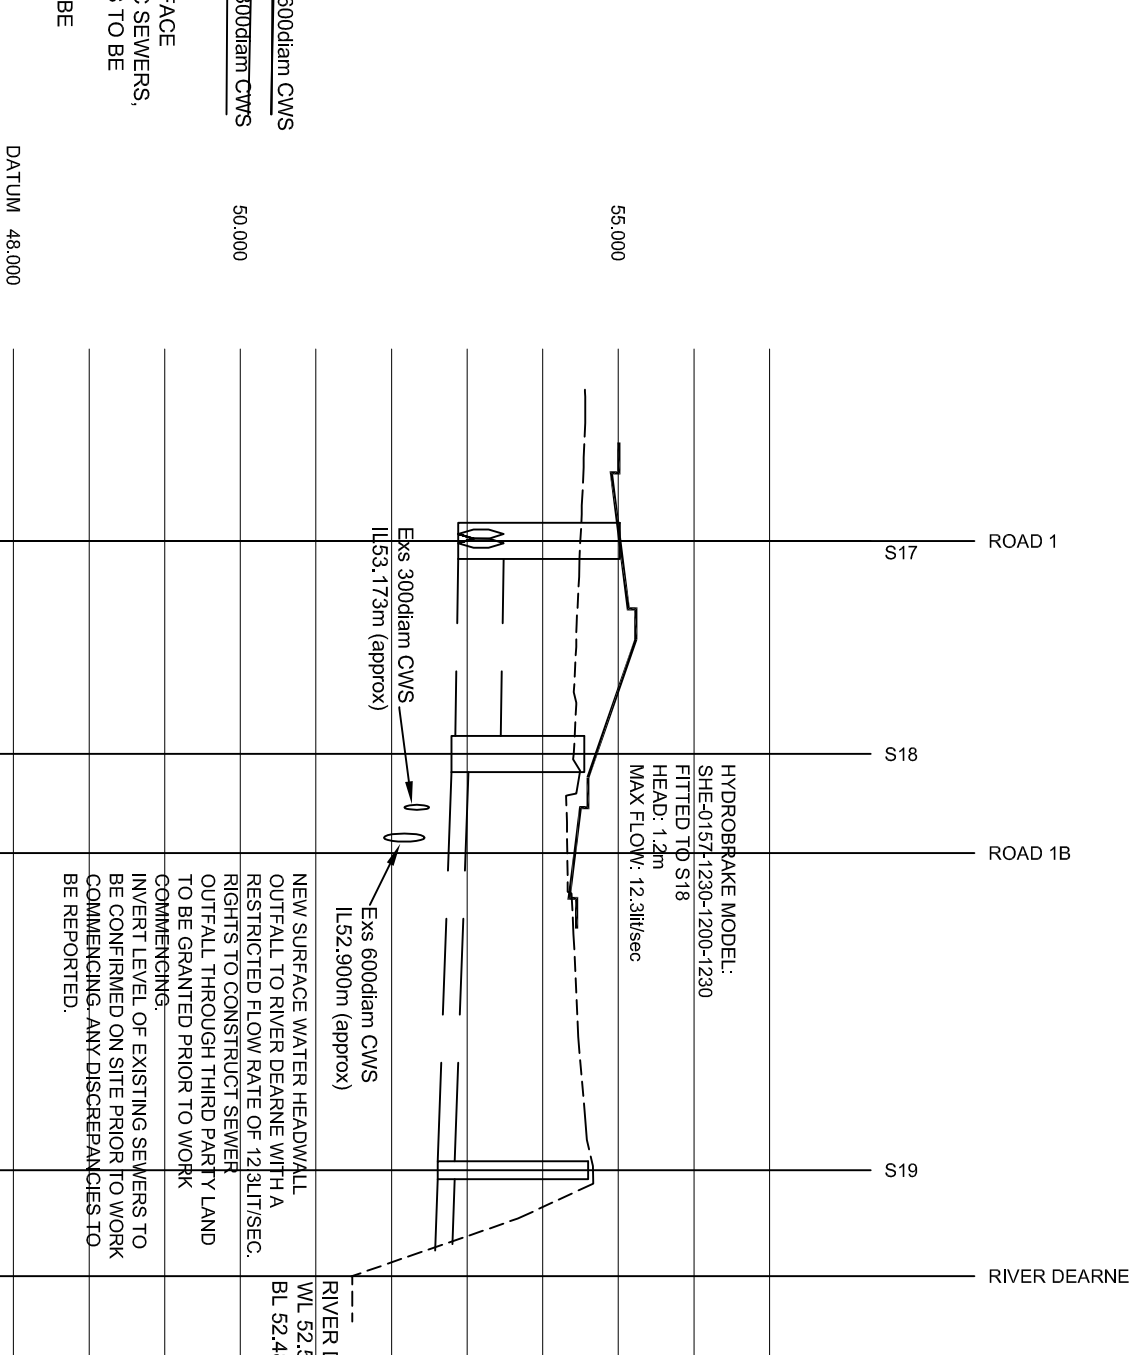


[illegible][illegible]

GROUND LEVEL	55.500					
		55.498				
			55.413			
				55.323	55.445	55.603
STORMWATER COVER LEVEL		56.020	55.550		55.600	
STORMWATER INVERT	53.884		53.844	53.794	53.610	
STORMWATER DETAILS	Pipe 1.016 TWIN DIA. 600 CYCLOC 1 in 380			Pipe 1.017 Dia 225 CYCLOC 1 in 150		
STORMWATER LENGTHS		14.090		27.531		

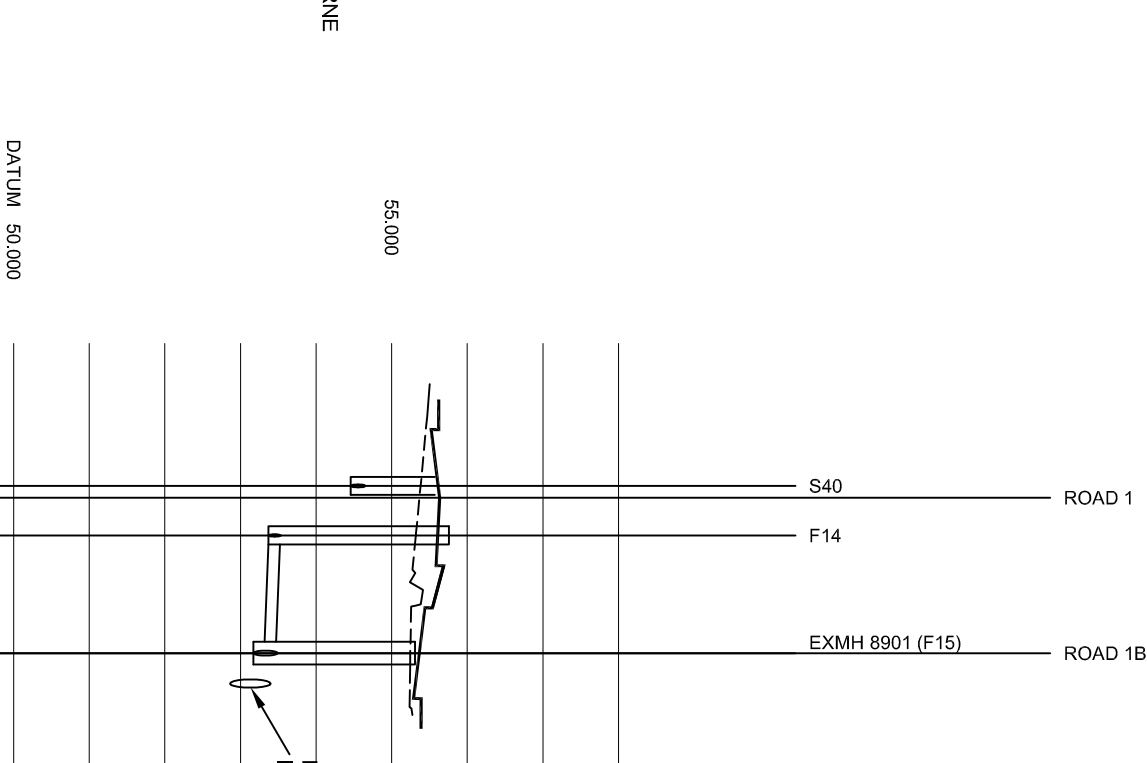

GROUND LEVEL		55.504			
SURFACEWATER COVER LEVEL		55.570			
SURFACEWATER INVERT LEVEL		54.334			
SURFACEWATER DETAILS					
SURFACEWATER LENGTH					
FOLLOWER COVER LEVEL		55.804		55.320	
FOLLOWER INVERT		53.412	53.412	53.380 53.210	
FOLLOWER DETAILS			Pipe 1.013 Dia 150 depth 1.150		
FOLLOWER LENGTHS			7.786		

Task Assessment	Level of Risk	Suggested Action
