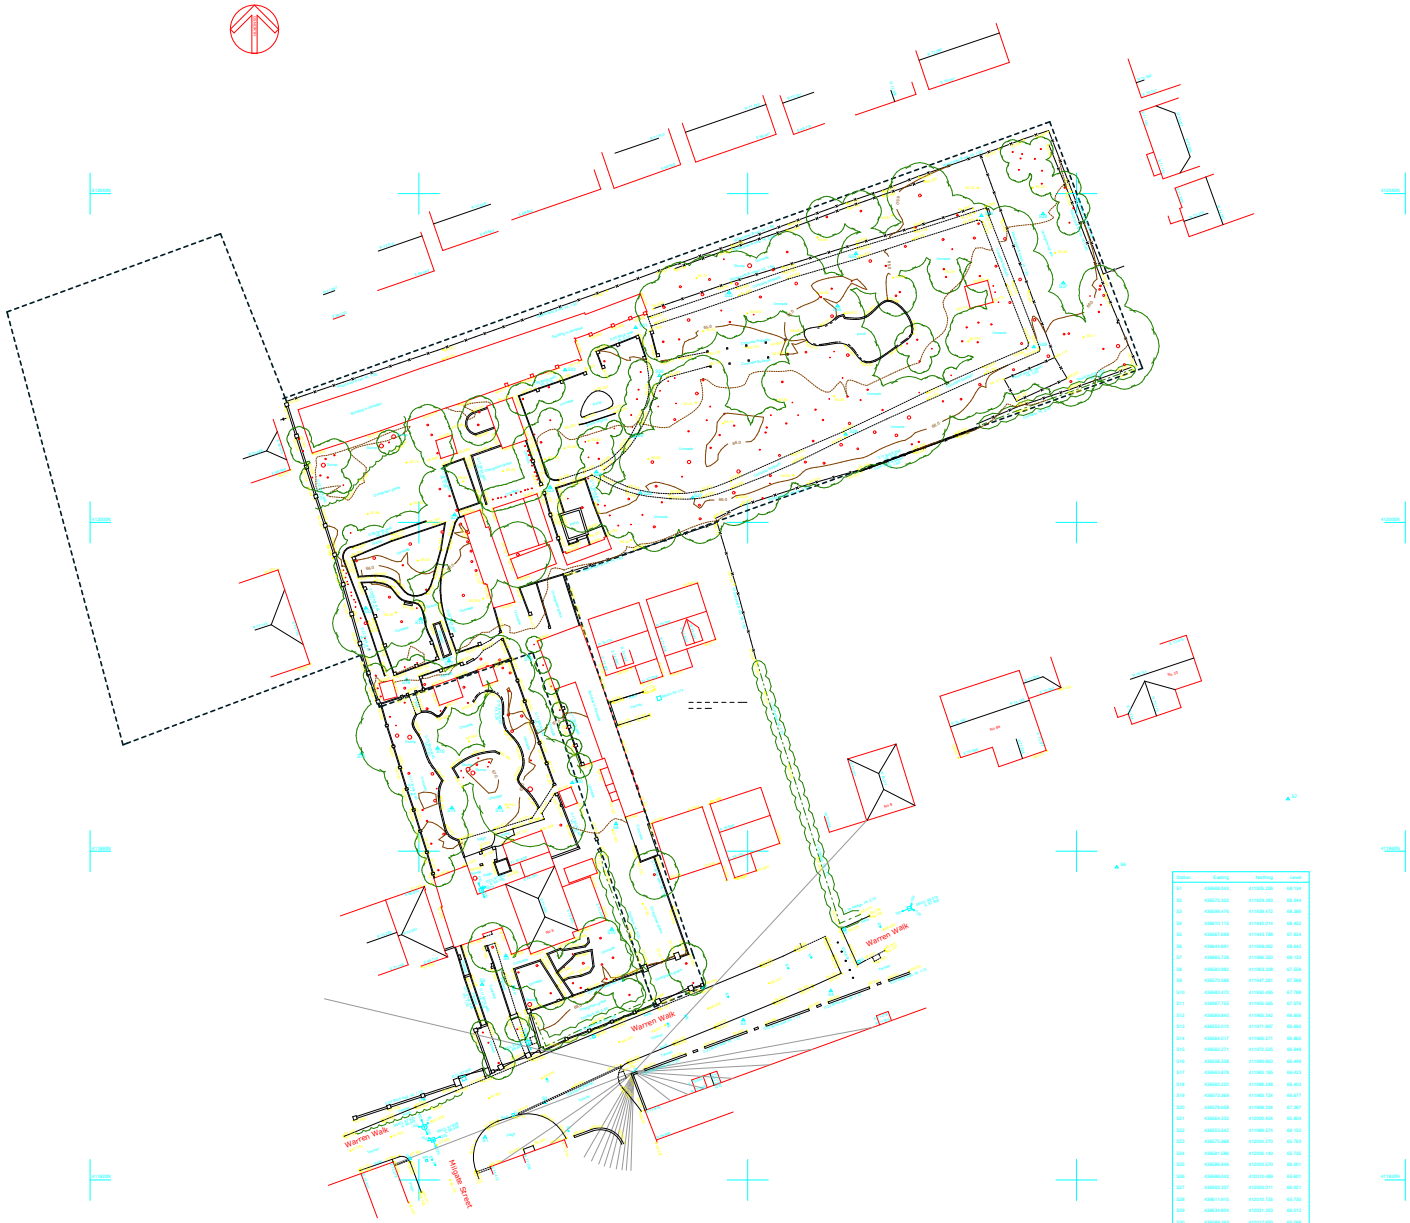



| Station | Easting | Northing | Level |
|---|---|---|---|
| S1 | 436569.043 | 411505.356 | 68.104 |
| S2 | 436570.302 | 411529.393 | 68.044 |
| S3 | 436549.476 | 411549.572 | 68.366 |
| S4 | 436530.116 | 411569.414 | 68.452 |
| S5 | 436567.899 | 411543.788 | 67.924 |
| S6 | 436645.681 | 411558.092 | 68.642 |
| S7 | 436665.726 | 411568.302 | 69.133 |
| S8 | 436553.952 | 411563.336 | 67.558 |
| S9 | 436570.585 | 411587.291 | 67.564 |
| S10 | 436649.470 | 411582.455 | 67.768 |
| S11 | 436667.750 | 411602.585 | 67.576 |
| S12 | 436689.640 | 411665.342 | 66.968 |
| S13 | 436523.910 | 411571.487 | 66.480 |
| S14 | 436564.077 | 411568.271 | 66.965 |
| S15 | 436582.271 | 411570.535 | 66.448 |
| S16 | 436538.508 | 411560.883 | 66.499 |
| S17 | 436643.678 | 411563.166 | 66.423 |
| S18 | 436600.230 | 411566.248 | 66.403 |
| S19 | 436573.369 | 411580.734 | 66.477 |
| S20 | 436578.658 | 411568.334 | 67.367 |
| S21 | 436544.332 | 412582.934 | 62.804 |
| S22 | 436623.542 | 411589.574 | 66.152 |
| S23 | 436670.666 | 412606.270 | 65.763 |
| S24 | 436581.586 | 412606.140 | 65.735 |
| S25 | 436586.646 | 412602.570 | 66.391 |
| S26 | 436586.543 | 412574.498 | 65.401 |
| S27 | 436643.307 | 412600.011 | 66.021 |
| S28 | 436611.915 | 412610.735 | 65.730 |
| S29 | 436634.864 | 412621.363 | 66.012 |
| S30 | 436638.363 | 412617.600 | 65.998 |
| S31 | 436646.373 | 412622.056 | 64.963 |
| S32 | 436637.721 | 412637.464 | 64.401 |
| S33 | 436677.779 | 412618.548 | 65.164 |
| S34 | 436672.181 | 412632.707 | 64.964 |
| S35 | 436610.837 | 412636.330 | 64.962 |
| S36 | 436639.437 | 412637.020 | 65.303 |
| S37 | 436638.399 | 412639.132 | 65.411 |
| S38 | 436639.935 | 412637.039 | 65.469 |

HAYCOCK & TODD
LAND SURVEY CONSULTANTS ARCHITECTURAL SURVEYORS
The Hollies, 43 Church Street, Royston, Barnsley, S71 4QU
T : 01226 709630 F : 01226 709631
E : info@land-surveying.co.uk W : land-surveying.co.uk

LEGEND

SITE SURVEY

WARREN WALK, ROYSTON - BARNSLEY.

Sheet Diagram

| Datum | Sheet 1 of 1 | Survey Job No. S7728 | Scale 1:200 |
|---|---|---|---|
| GRID- Related to Ordnance Survey using One Point Localisation on station 64. Orientation at OS Grid North. | Surveyed by SH | Date of Survey August 2012 | S7728 |
| | Drawn by SH | | |
| LEVEL- Related to Ordnance Survey by connection to the OS Active Network by GVP-3. | Checked by PBT | | |