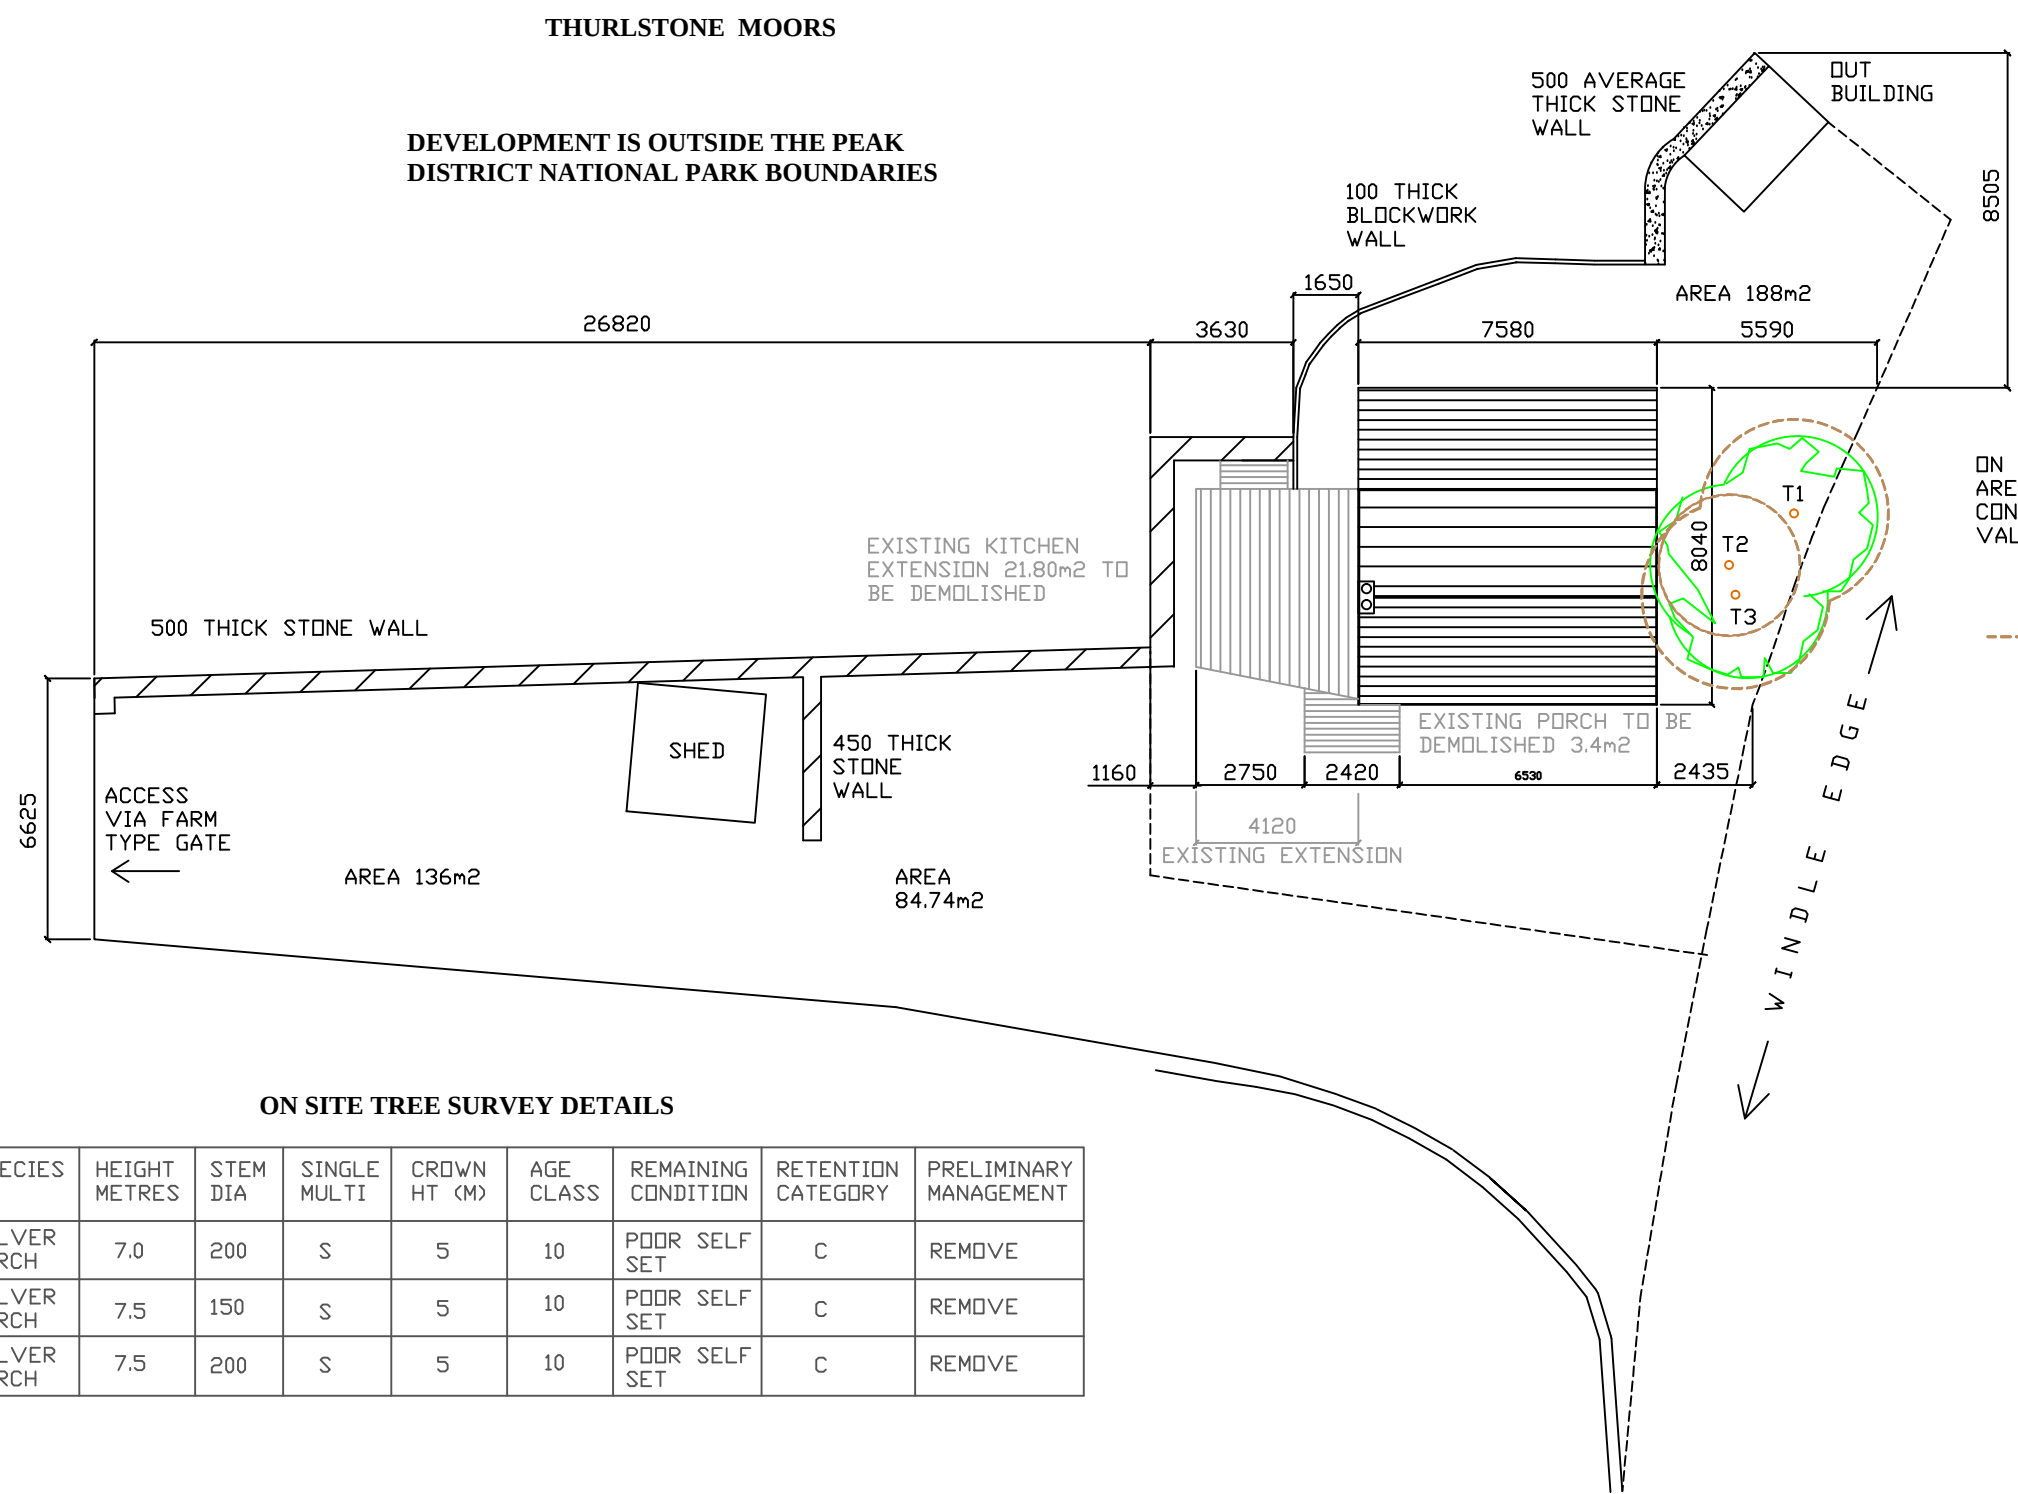


ON SITE MEASURED SURVEY REVEALS THAT T1,T2,T3 ARE SELF SET CATEGORY C TO BS 5837 : 2012 AND CONSIDERED TO BE INSIGNIFICANT AND OF LOW VALUE SEE TABLE FOR SURVEY DETAILS

- DENOTES THEORETICAL LINEAR ROOT SPREAD TO BS 5837 : 2012
- T1 = 2400mm RADIUS
- T2 = 1800mm RADIUS
- T3 = 2400mm RADIUS

ON SITE TREE SURVEY DETAILS

TREE No	SPECIES	HEIGHT METRES	STEM DIA	SINGLE MULTI	CROWN HT (M)	AGE CLASS	REMAINING CONDITION	RETENTION CATEGORY	PRELIMINARY MANAGEMENT
T1	SILVER BIRCH	7.0	200	S	5	10	POOR SELF SET	C	REMOVE
T2	SILVER BIRCH	7.5	150	S	5	10	POOR SELF SET	C	REMOVE
T3	SILVER BIRCH	7.5	200	S	5	10	POOR SELF SET	C	REMOVE