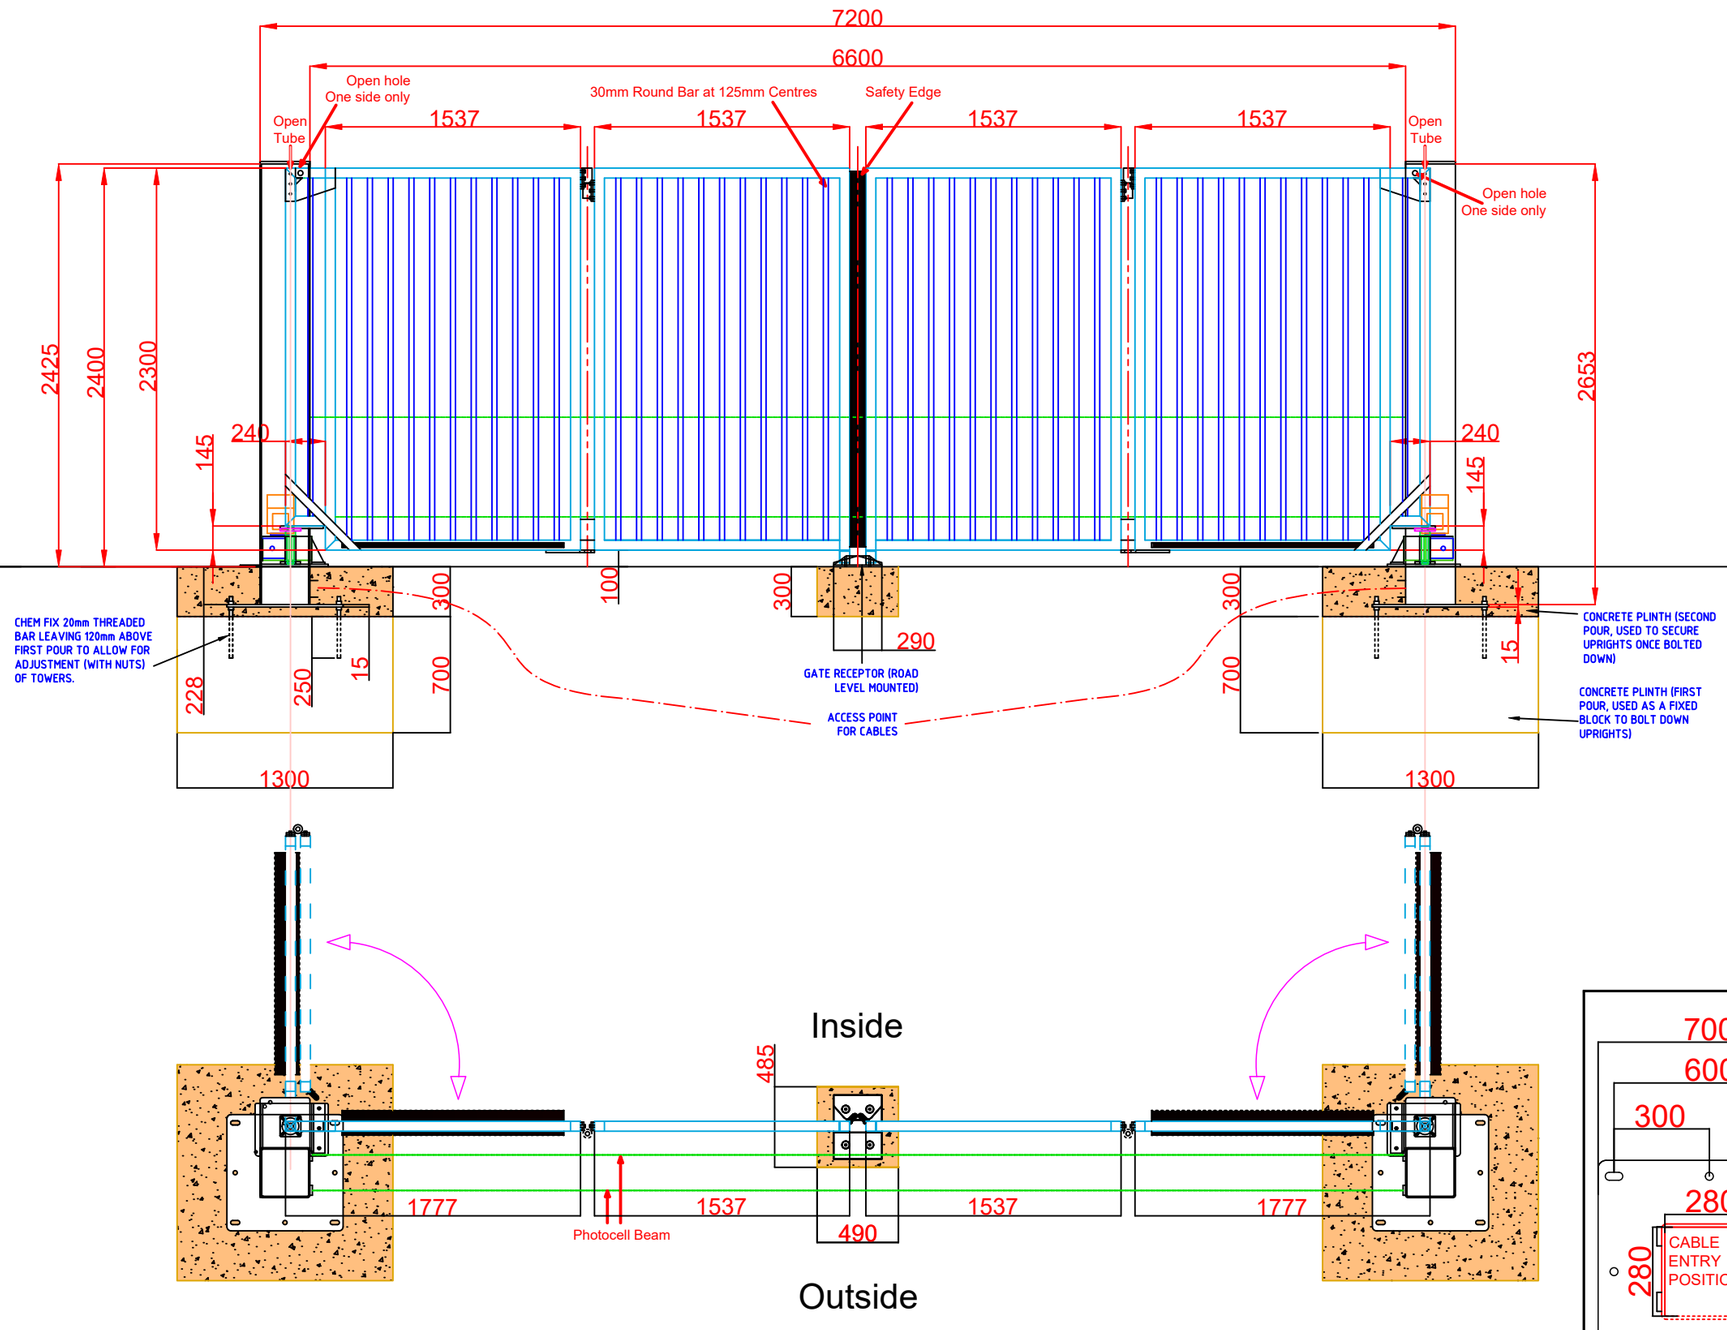


GENERAL NOTES

1. FOUNDATIONS MUST BE LEVEL/IN–LINE.
2. GATE MUST RUN LEVEL.
3. THERE MUST BE A MINIMUM CLEARANCE OF 100mm FROM THE ROAD TO THE BOTTOM OF THE GATE.
4. DUCT MUST BE RUN TO RECEIVER FROM PHOTOCELL.
5. IF IN DOUBT, PLEASE ASK!

DIMENSIONS & SPECIFICATIONS

FOUNDATIONS:
RECOMMENDED CONCRETE: C40

MAIN TOWER:
L = 1300mm
H = 1000mm.
W = 1300mm.

POWER REQUIREMENTS

240v SINGLE PHASE,
50Hz 10 Amps
PER GATE, MCB NOT RCD.


BOLT INFORMATION

INCLUDED–

MAIN TOWER:
4 x M20 x 160MM
THRU BOLTS

OPTIONS

SPIKES OPTION AVAILABLE

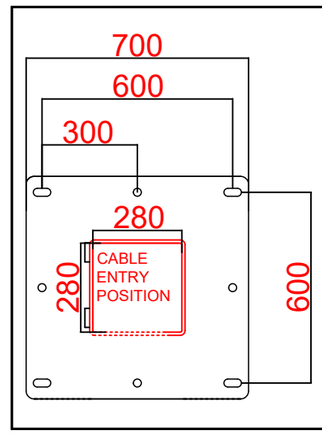

No.	Revision/Issue	Date
1.	Revision 01	28/04/21

6.6M Clear Opening 2.4M Height
Gearbox Type : Heavy Duty
30mm Round Bar Infill
Colour: RAL 7023
Order Reference: P03289
Order No: S052365

Dwg Number: Double Leaf Bi Fold
Date: 28/04/01
Sheet: 1.

E. & O. - ALL PICTURES AND SYMBOL DRAWING ARE FOR ILLUSTRATION PURPOSES ONLY
ORIGINAL GATE DESIGN COVERED BY COPYRIGHT ©2012 ONWARDS