



CLIENT	One Stop Stores	REF No.	JG/----	REV	DATE	DESCRIPTION
STORE NAME	Mapplewell Spark Lane	DATE	16/04/2019	B	28/03/2019	Confirmation Store Name + Open Hrs
EPOS CODE	6433	SCALE	as detailed @ A3	C	16/04/2019	Post Sign, Welcome Vinyl and Planning
PROJ TYPE	Franchise	DRAWN	IW	-	-	-
PM	Jason Greenwood	DWG No.	C	-	-	-

PROPOSED SITE SIGNAGE

ITEM 1 - FASCIA SIGN

SEE SPECIFICATION PAGE FOR DETAIL.

SIZE: 9,930MM X 900MM X 70MM

ITEM 2 - PETG FRAMES

EXTRUDED ALUMINIUM PANATRIM FRAME FINISHED WHITE TO INCORPORATE A CLEAR POLYCARBONATE FACE WITH A DIGITALLY PRINTED IMAGE APPLIED TO REVERSE OF THE PANEL BACKED UP WITH WHITE VINYL/FOAMEX.

A. SIZE: 1350MM X 2040MM

B. SIZE: 1350MM X 2040MM

C. SIZE: 1350MM X 2040MM

INCLUDES 20MM TOP/BOTTOM BRACKET

ITEM 3 - ACM PANELS

ALUMINIUM COMPOSITE PANELS WITH DIGITALLY PRINTED IMAGE TO FACE OF THE PANEL.

A. SIZE: 2570MM X 310MM


ITEM 4 - POSTER CASES

LOCKABLE POSTER CASES, ANODISED SILVER - 4 OFF

SIZE: 575MM X 830MM



Scale Bar 1:50

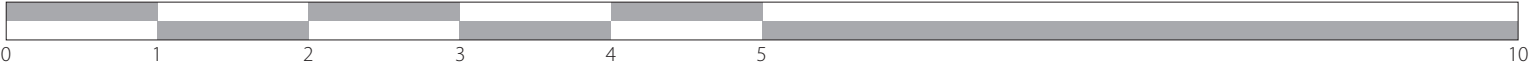

Key: ● ACM Panel ● PETG ● Window Vinyl - External ● Window Vinyl - Internal

innovate
signs

Unit 7 Fulcrum One, Solent Way
Whiteley, Hants PO15 7FE
Tel: 0845 8722 870
Fax: 0845 8722 871
Web: www.innovatesigns.co.uk
Email: info@innovatesigns.co.uk

CLIENT	One Stop Stores	REF No.	JG/----	REV	DATE	DESCRIPTION
STORE NAME	Mapplewell Spark Lane	DATE	16/04/2019	B	28/03/2019	Confirmation Store Name + Open Hrs
EPOS CODE	6433	SCALE	as detailed @ A3	C	16/04/2019	Post Sign, Welcome Vinyl and Planning
PROJ TYPE	Franchise	DRAWN	IW	-	-	-
PM	Jason Greenwood	DWG No.	C	-	-	-

This drawing is for approval purposes.
Please check all details noted on the drawing including spelling, and provide written confirmation of your approval to the Innovate Signs project manager. Once approved production will commence based on the approved drawing. Any changes made after production has begun will incur an additional cost.

PROPOSED SITE SIGNAGE

ITEM 3 - ACM PANELS
ALUMINIUM COMPOSITE PANELS WITH DIGITALLY
PRINTED IMAGE TO FACE OF THE PANEL.

B. SIZE: 1640MM X 850MM



DOUBLE SIDED POST SIGN - ACM PANELS WITH MEDIUM SIGN RAIL
USE EXISTING CLIPS

DESIGN - TBC



EXISTING SIGNAGE

Key: ● ACM Panel ● PETG ● Window Vinyl - External ● Window Vinyl - Internal



CLIENT	One Stop Stores	REF No.	JG/----	REV	DATE	DESCRIPTION
STORE NAME	Mapplewell Spark Lane	DATE	16/04/2019	B	28/03/2019	Confirmation Store Name + Open Hrs
EPOS CODE	6433	SCALE	as detailed @ A3	C	16/04/2019	Post Sign, Welcome Vinyl and Planning
PROJ TYPE	Franchise	DRAWN	IW	-	-	-
PM	Jason Greenwood	DWG No.	C	-	-	-



Key: ● ACM Panel ● PETG ● Window Vinyl - External ● Window Vinyl - Internal

CLIENT	One Stop Stores	REF No.	JG/----	REV	DATE	DESCRIPTION
STORE NAME	Mapplewell Spark Lane	DATE	16/04/2019	B	28/03/2019	Confirmation Store Name + Open Hrs
EPOS CODE	6433	SCALE	as detailed @ A3	C	16/04/2019	Post Sign, Welcome Vinyl and Planning
PROJ TYPE	Franchise	DRAWN	IW	-	-	-
PM	Jason Greenwood	DWG No.	C	-	-	-

FASCIA SIGN SPECIFICATION

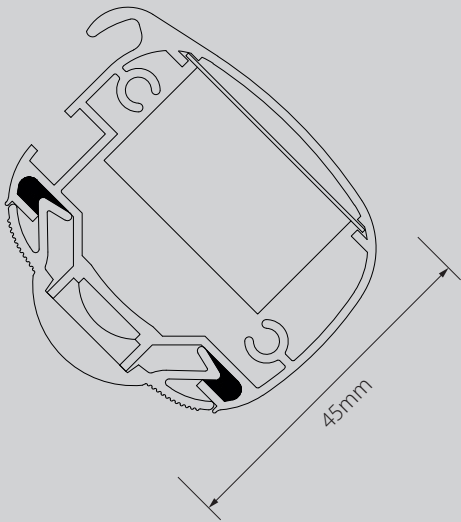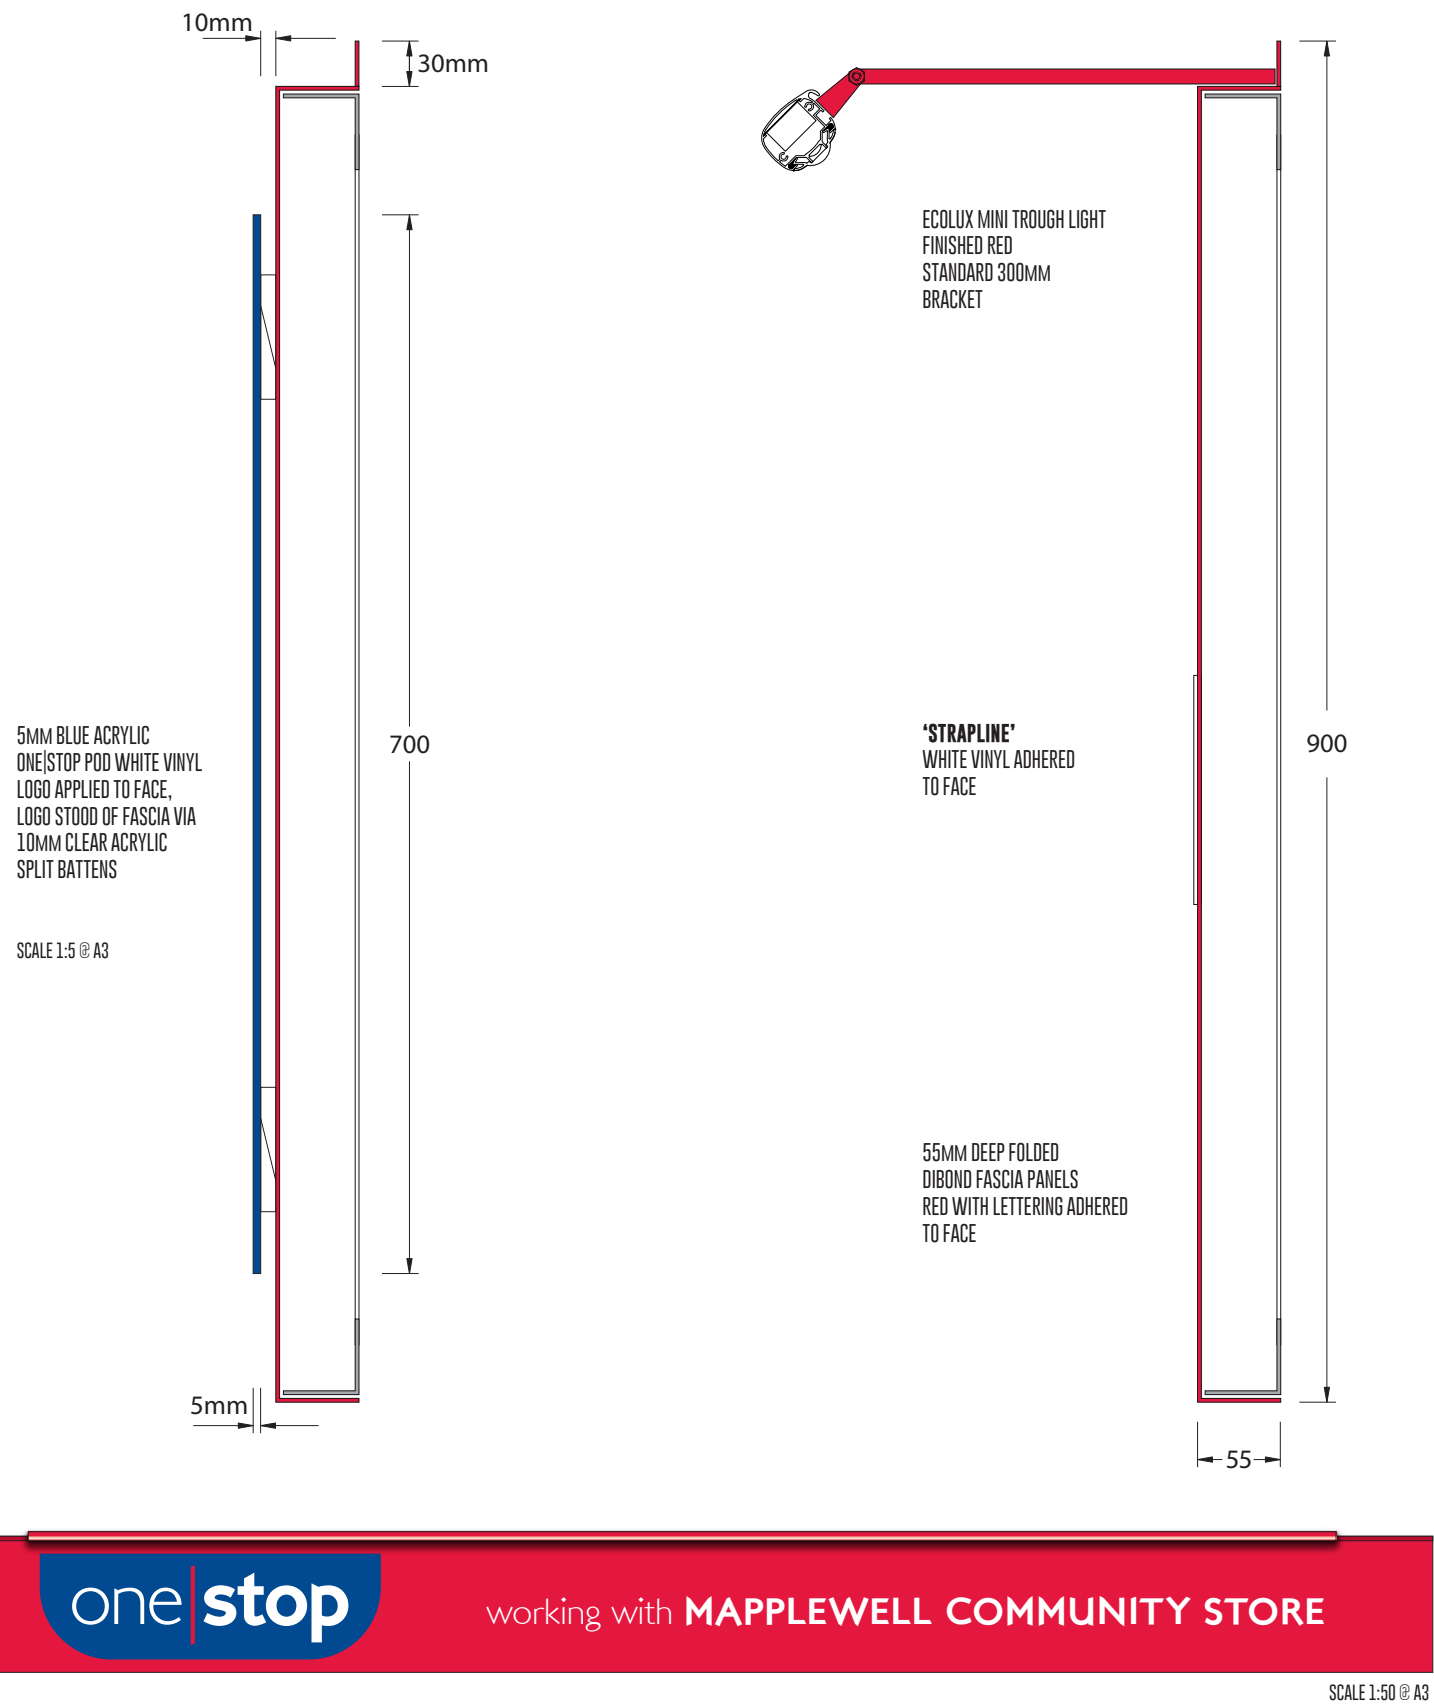


TECHNICAL SPECIFICATION - ECOLUX MINI

LED STRIP
LATEST HIGH LIGHTING CHIP GIVING 1650 LUMENS PER METRE LED OUTPUT. ONLY 14.4 WATTS PER METRE POWER CONSUMPTION 75% ENERGY SAVING COMPARED TO FLUORESCENT.
24 VOLT INPUT, LESS CURRENT LESS VOLTAGE DROP. 6000K COOL WHITE OR 3000K WARM WHITE 120 DEGREE ANGLE.
IP65 PROTECTED, 50,000 HOURS+ LAMP LIFE.
5 YEAR WARRANTY.
FULL CE CERTIFICATION AND ROHS COMPLIANT.

DRIVERS
EPOXY ENCAPSULATED FULLY ISOLATED CASE WITH IP67 PROTECTION. CONSTANT VOLTAGE DESIGN.
SHORT CIRCUIT, OVER CURRENT, OVER VOLTAGE PROTECTION.
FITTED ONTO QUICK RELEASE SLIDE IN GEAR TRAYS.
FULL CE CERTIFICATION AND ROHS COMPLIANT.

LIGHT FITTING
SPECIALLY DESIGNED 45MM ALUMINIUM EXTRUSION SUPPLIED UP TO 6000MM LENGTHS WHICH CAN BE JOINED TOGETHER USING CAST ALUMINIUM CONNECTORS.
DIE CAST ALUMINIUM END CAPS WITH REAR CABLE ENTRY STANDARD 300MM MULTI BRACKETS.
SNAP-IN POLYCARBONATE 90 DEGREE MAGNIFYING LENS DIFFUSER. CASING SEALED AND CERTIFICATED TO IP65.
FULL CE CERTIFICATE AND 5 YEAR PARTS WARRANTY.
CONFORMS TO BS EN 60598-1:2015 AND BS EN 60598-2-1:1989 'UK DEVIATIONS ONLY'.

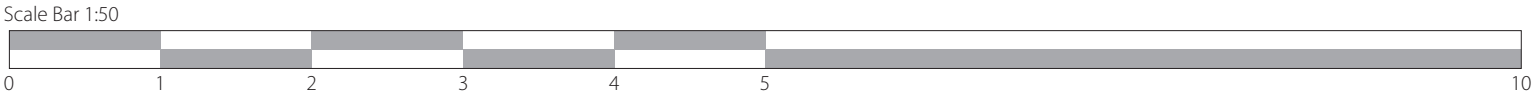




Unit 7 Fulcrum One, Solent Way
Whiteley, Hants PO15 7FE
Tel: 0845 8722 870
Fax: 0845 8722 871
Web: www.innovatesigns.co.uk
Email: info@innovatesigns.co.uk

CLIENT	One Stop Stores	REF No.	JG/----	REV	DATE	DESCRIPTION
STORE NAME	Mapplewell Spark Lane	DATE	16/04/2019	B	28/03/2019	Confirmation Store Name + Open Hrs
EPOS CODE	6433	SCALE	as detailed @ A3	C	16/04/2019	Post Sign, Welcome Vinyl and Planning
PROJ TYPE	Franchise	DRAWN	IW	-	-	-
PM	Jason Greenwood	DWG No.	C	-	-	-

This drawing is for approval purposes.
Please check all details noted on the drawing including spelling, and provide written confirmation of your approval to the Innovate Signs project manager. Once approved production will commence based on the approved drawing. Any changes made after production has begun will incur an additional cost.

LOCATION / BLOCK PLAN

ONE STOP STORES LTD
SPARK LANE, MAPPLEWELL, BARNSLEY S75 6AE

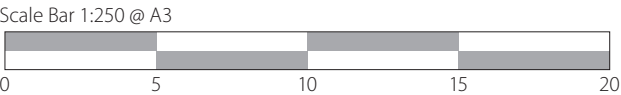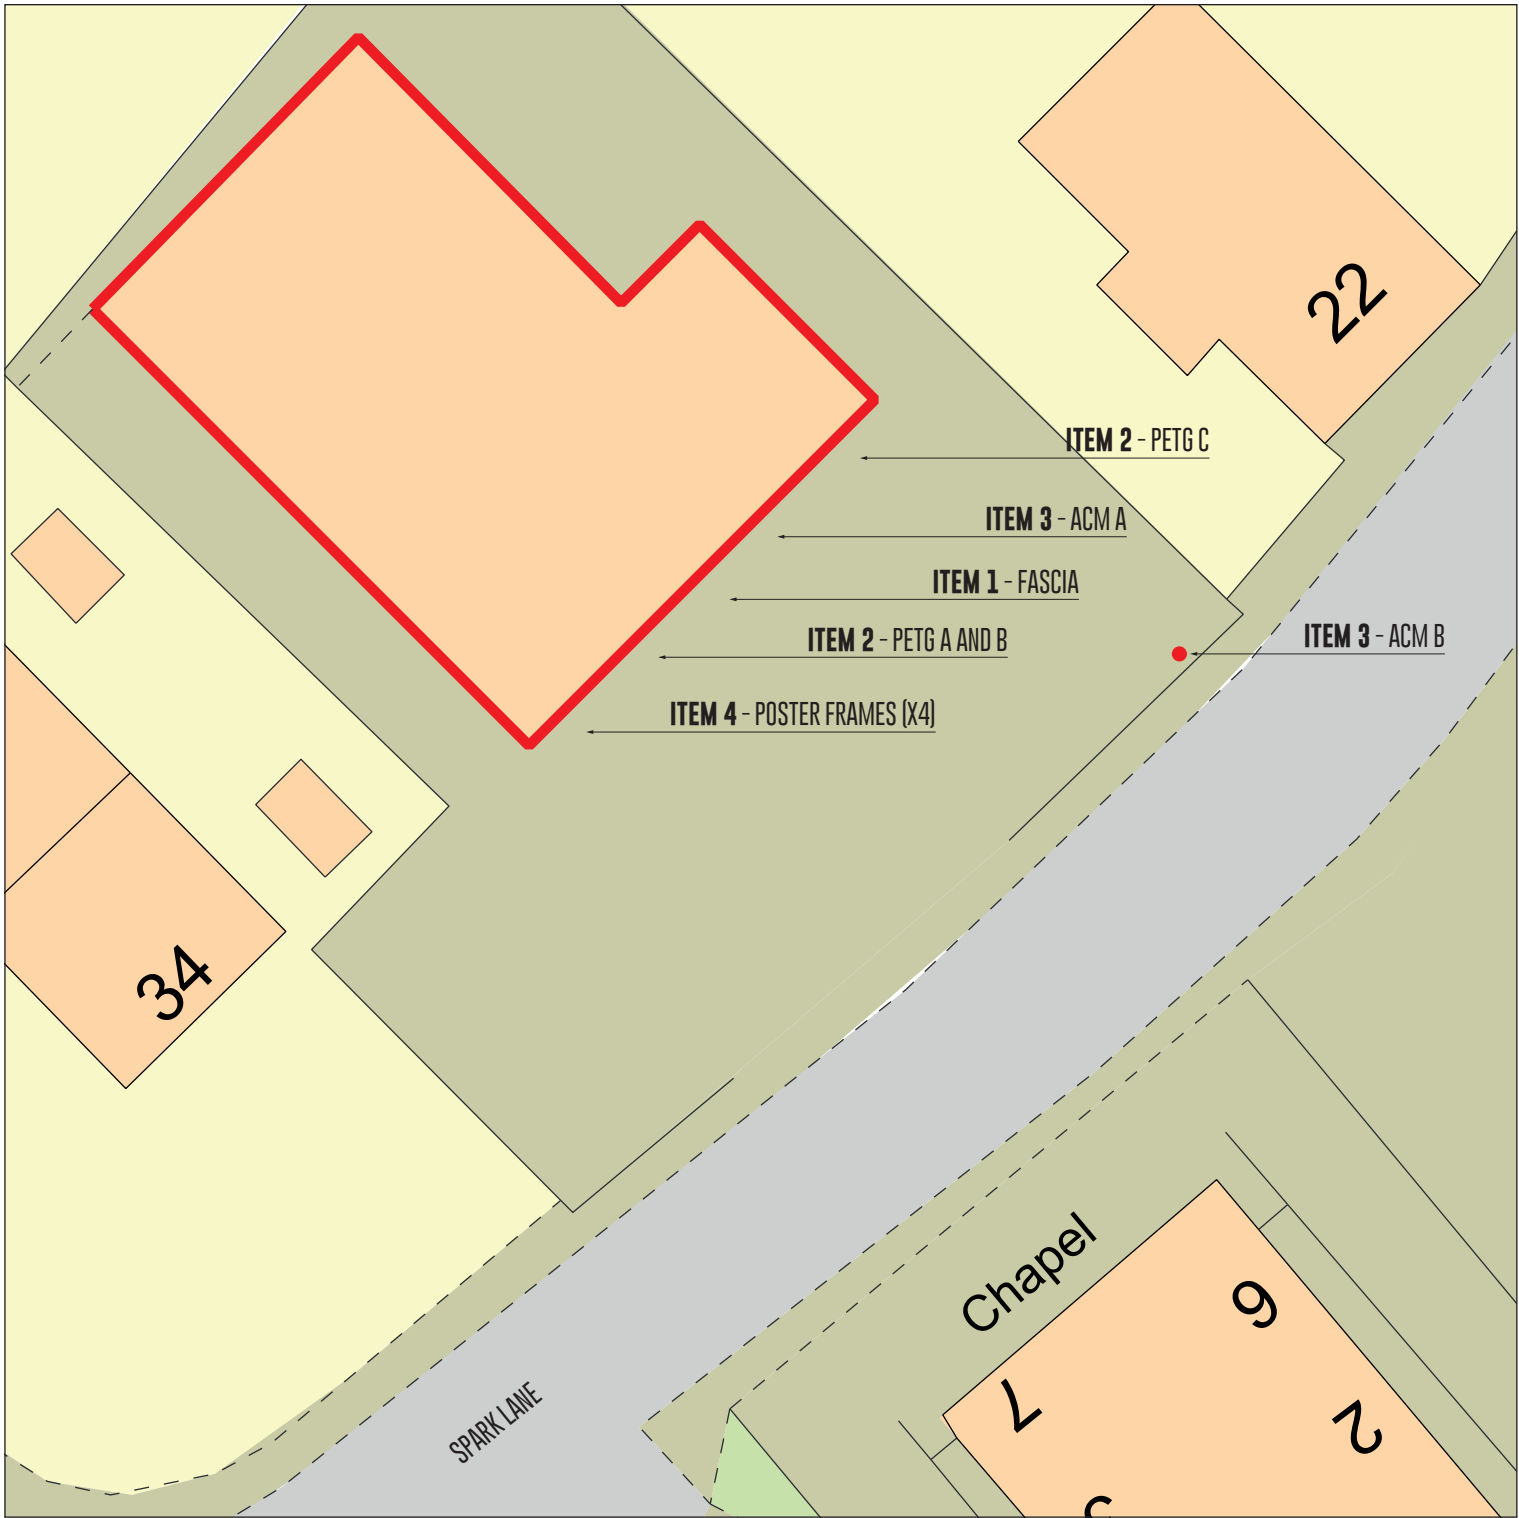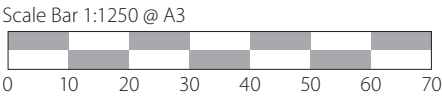

CLIENT	One Stop Stores	REF No.	JG/----	REV	DATE	DESCRIPTION
STORE NAME	Mapplewell Spark Lane	DATE	16/04/2019	B	28/03/2019	Confirmation Store Name + Open Hrs
EPOS CODE	6433	SCALE	as detailed @ A3	C	16/04/2019	Post Sign, Welcome Vinyl and Planning
PROJ TYPE	Franchise	DRAWN	IW	-	-	-
PM	Jason Greenwood	DWG No.	C	-	-	-