


Revised 11 August 2025 Dwg 3

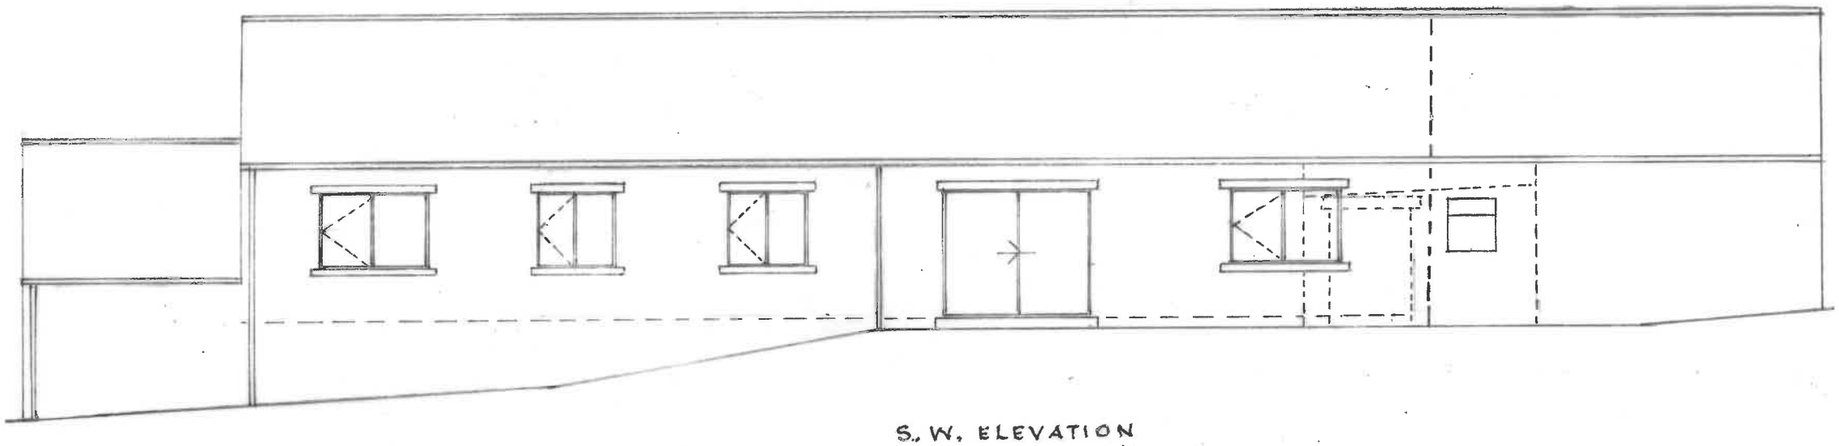

S. W. ELEVATION

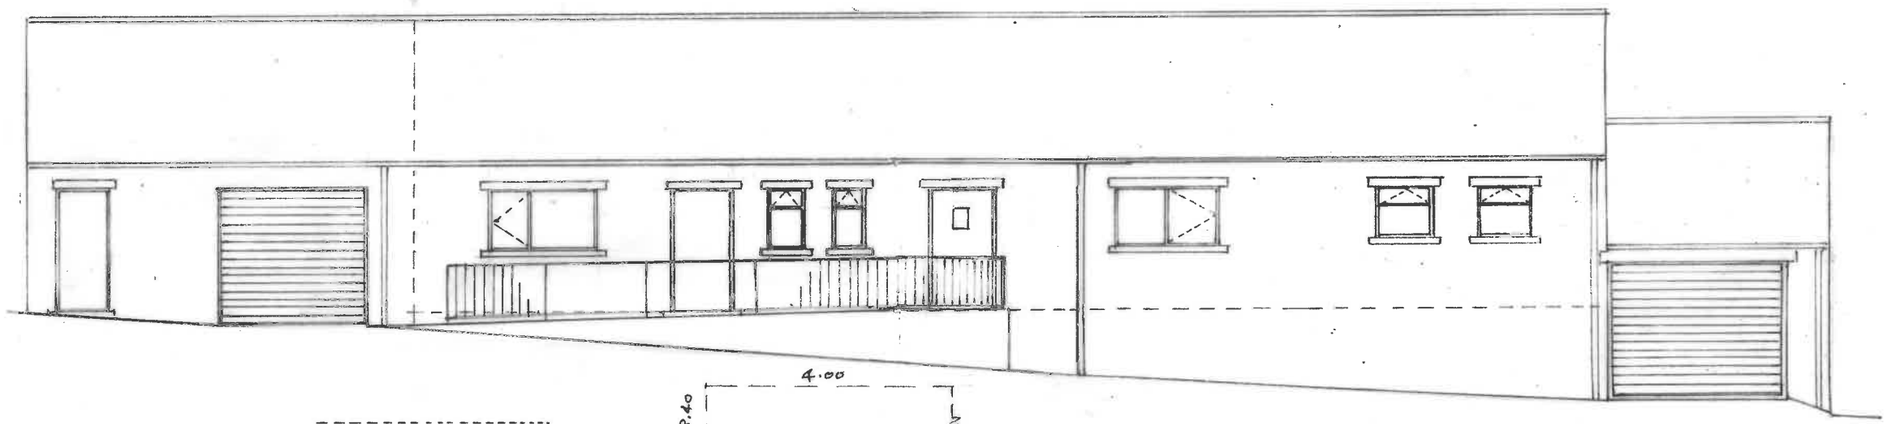

N. E. ELEVATION

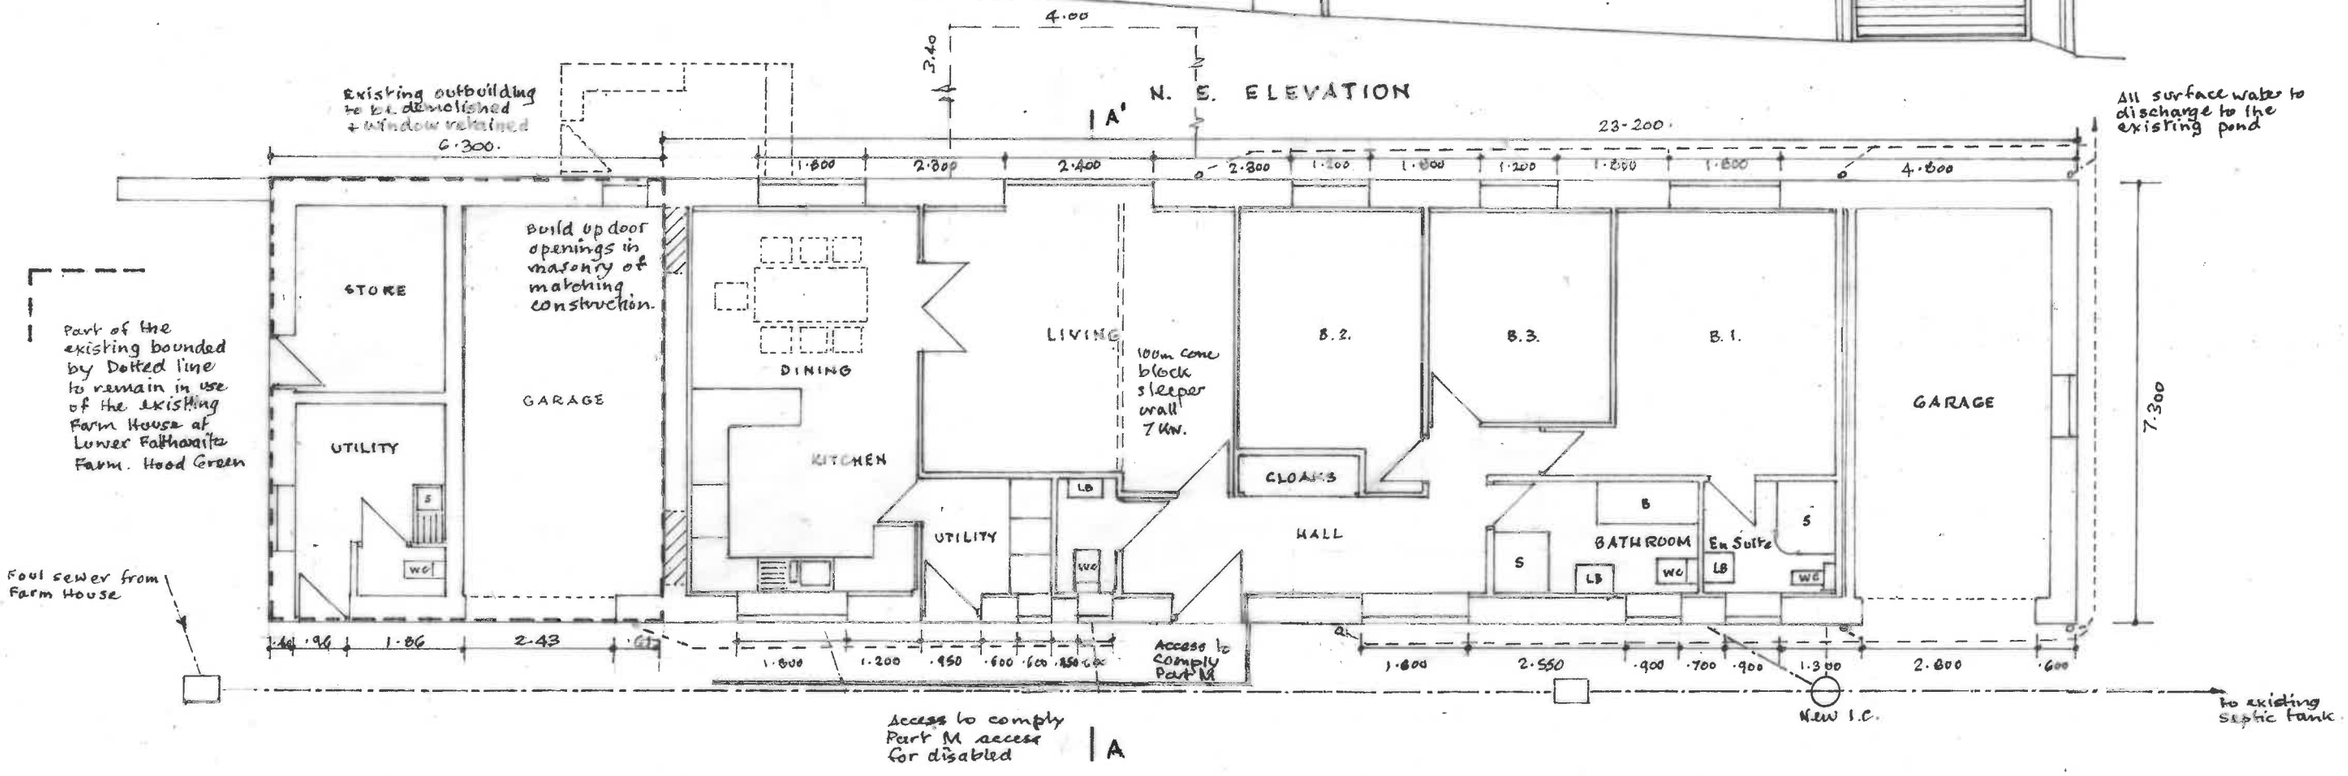

CHANGE OF USE · REDUNDANT AGRICULTURAL TO RESIDENTIAL
LOWER FALTHORPE FARM, HOOD GREEN. S75 3HL - J. COWGILL.

PROPOSED PLAN

SCALE: 1 - 100.