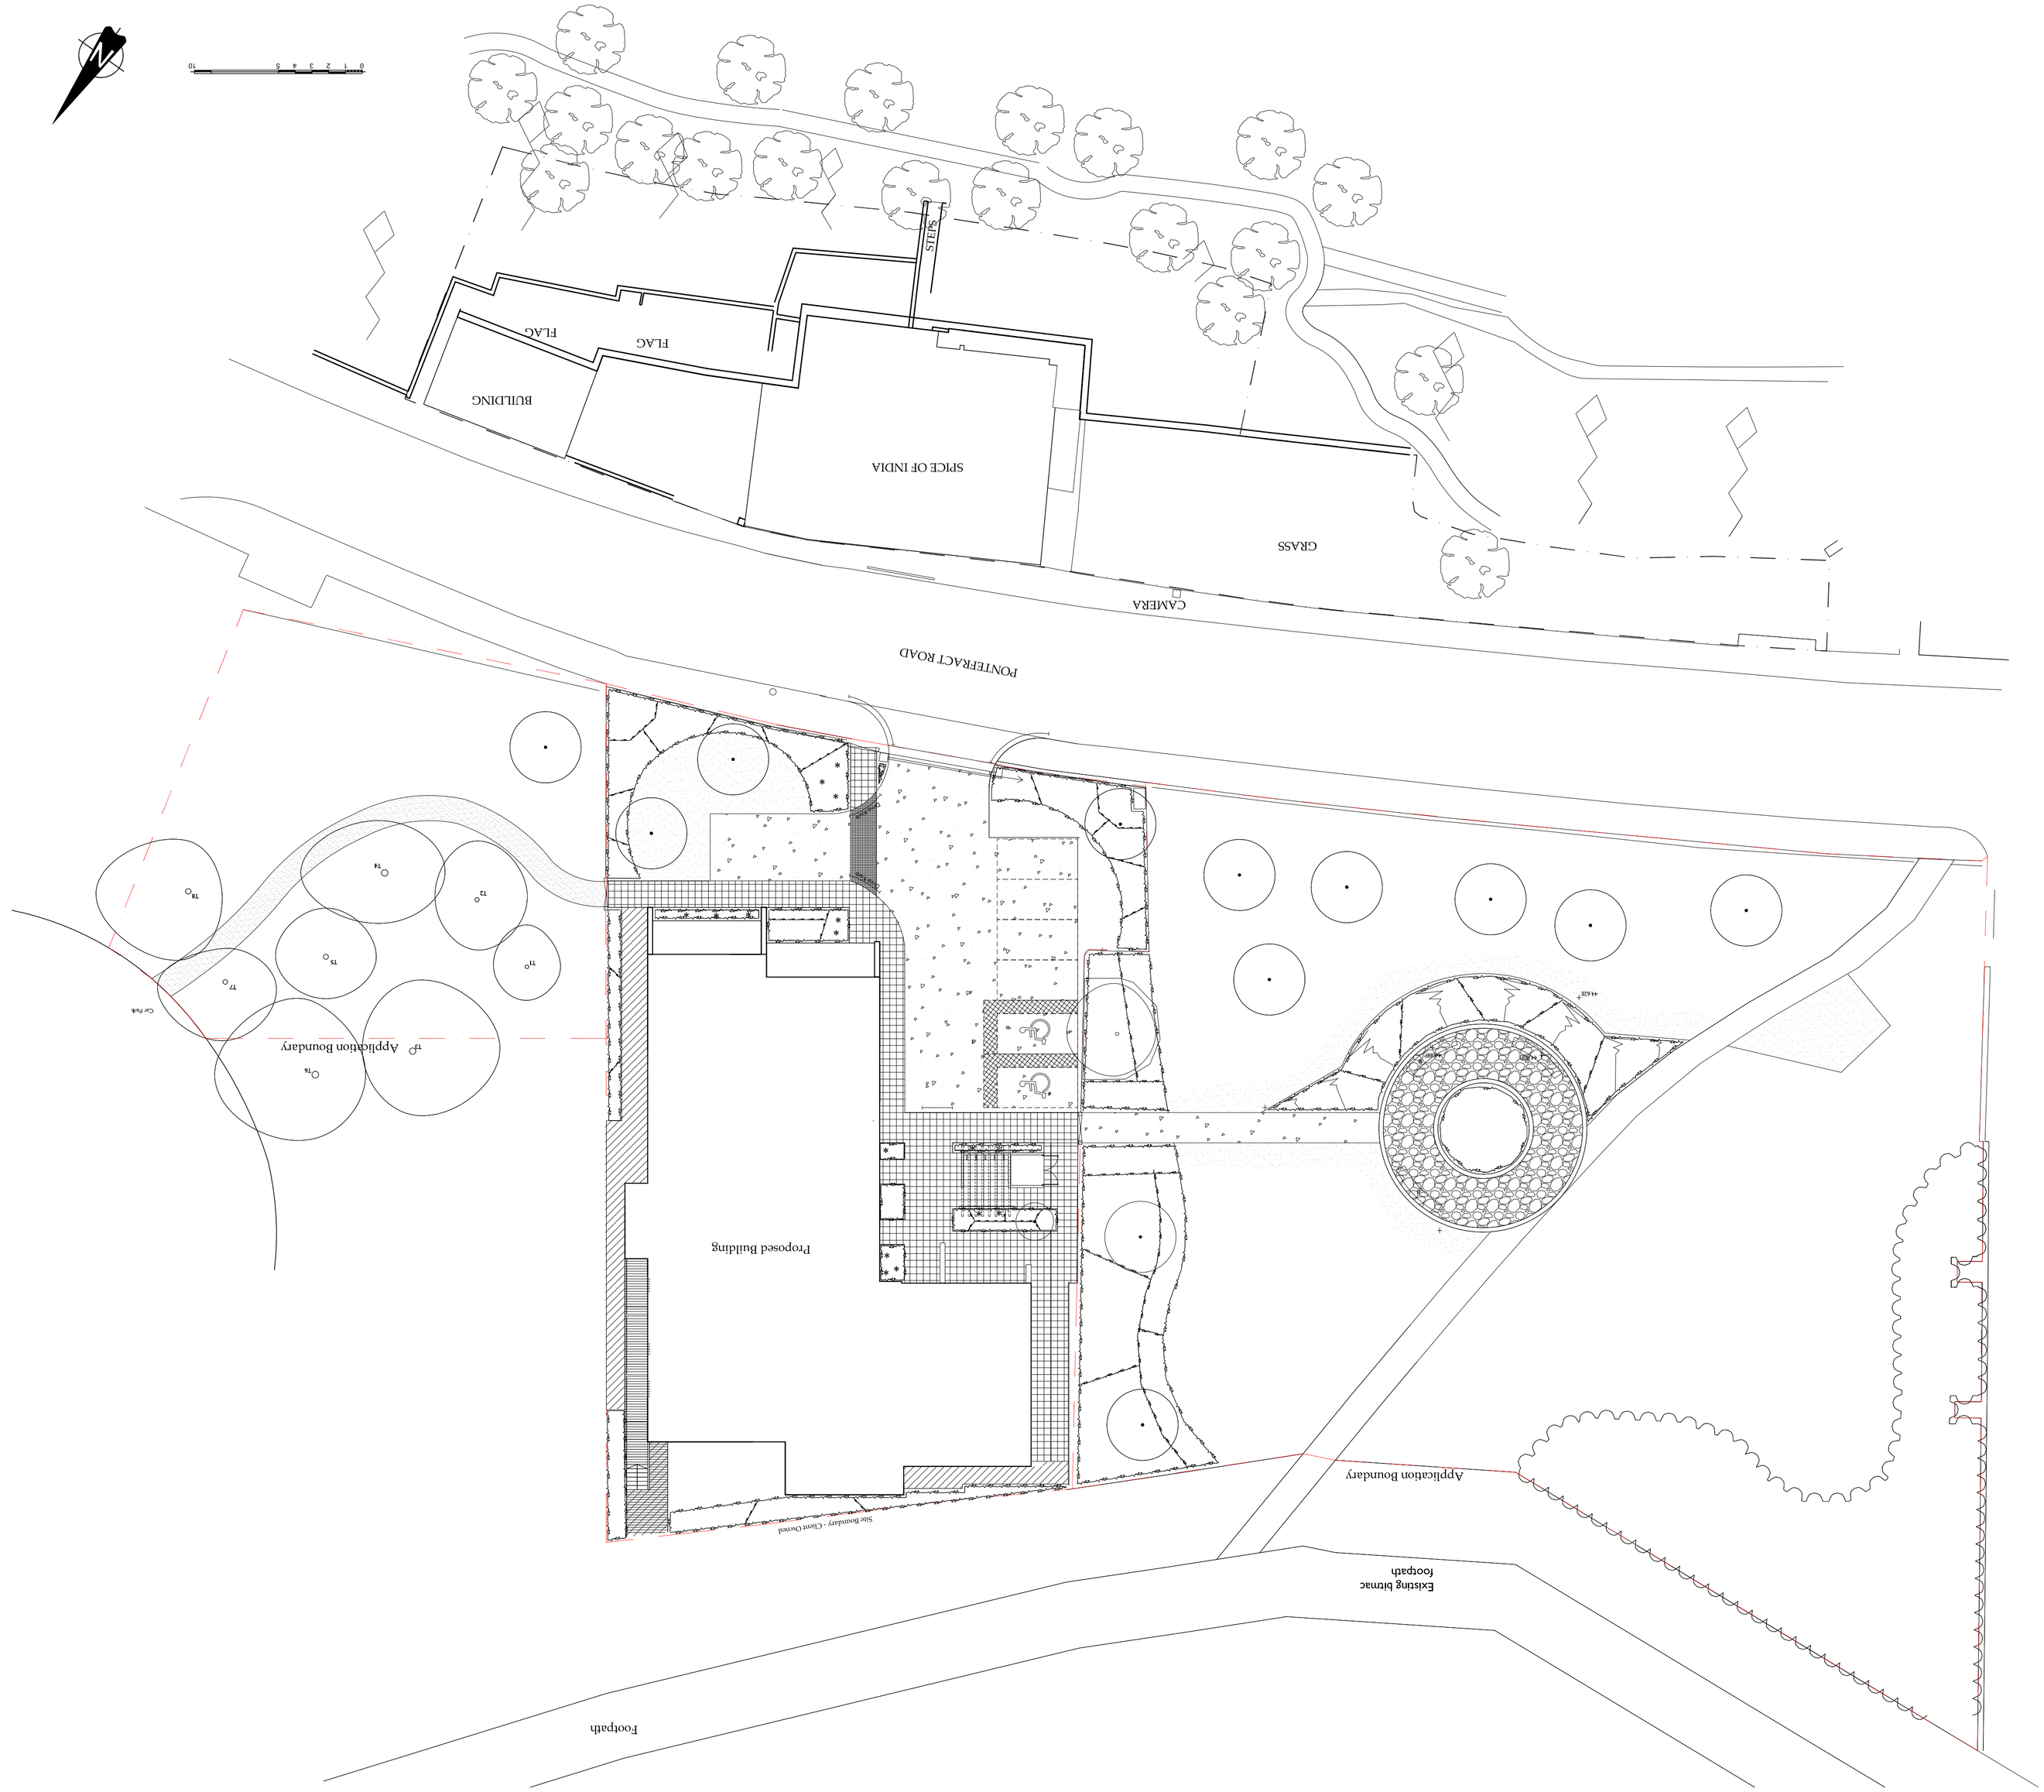


Proposed Care Home
Pontefract Road
Barnsley

ALSTON
MURRAY
ASSOCIATES
planning representation

Block Plan
as Proposed

Scale: 1:200 @ A1 Date: Aug'11

Drawn: OC Audit:

1457 L [9] 02

Drawing Status:	PLANNING

Do not scale from this drawing.
Any errors, omissions and discrepancies to be reported to the Architects as soon as they are discovered and instruction sought before proceeding.

Revision	Description	Date