



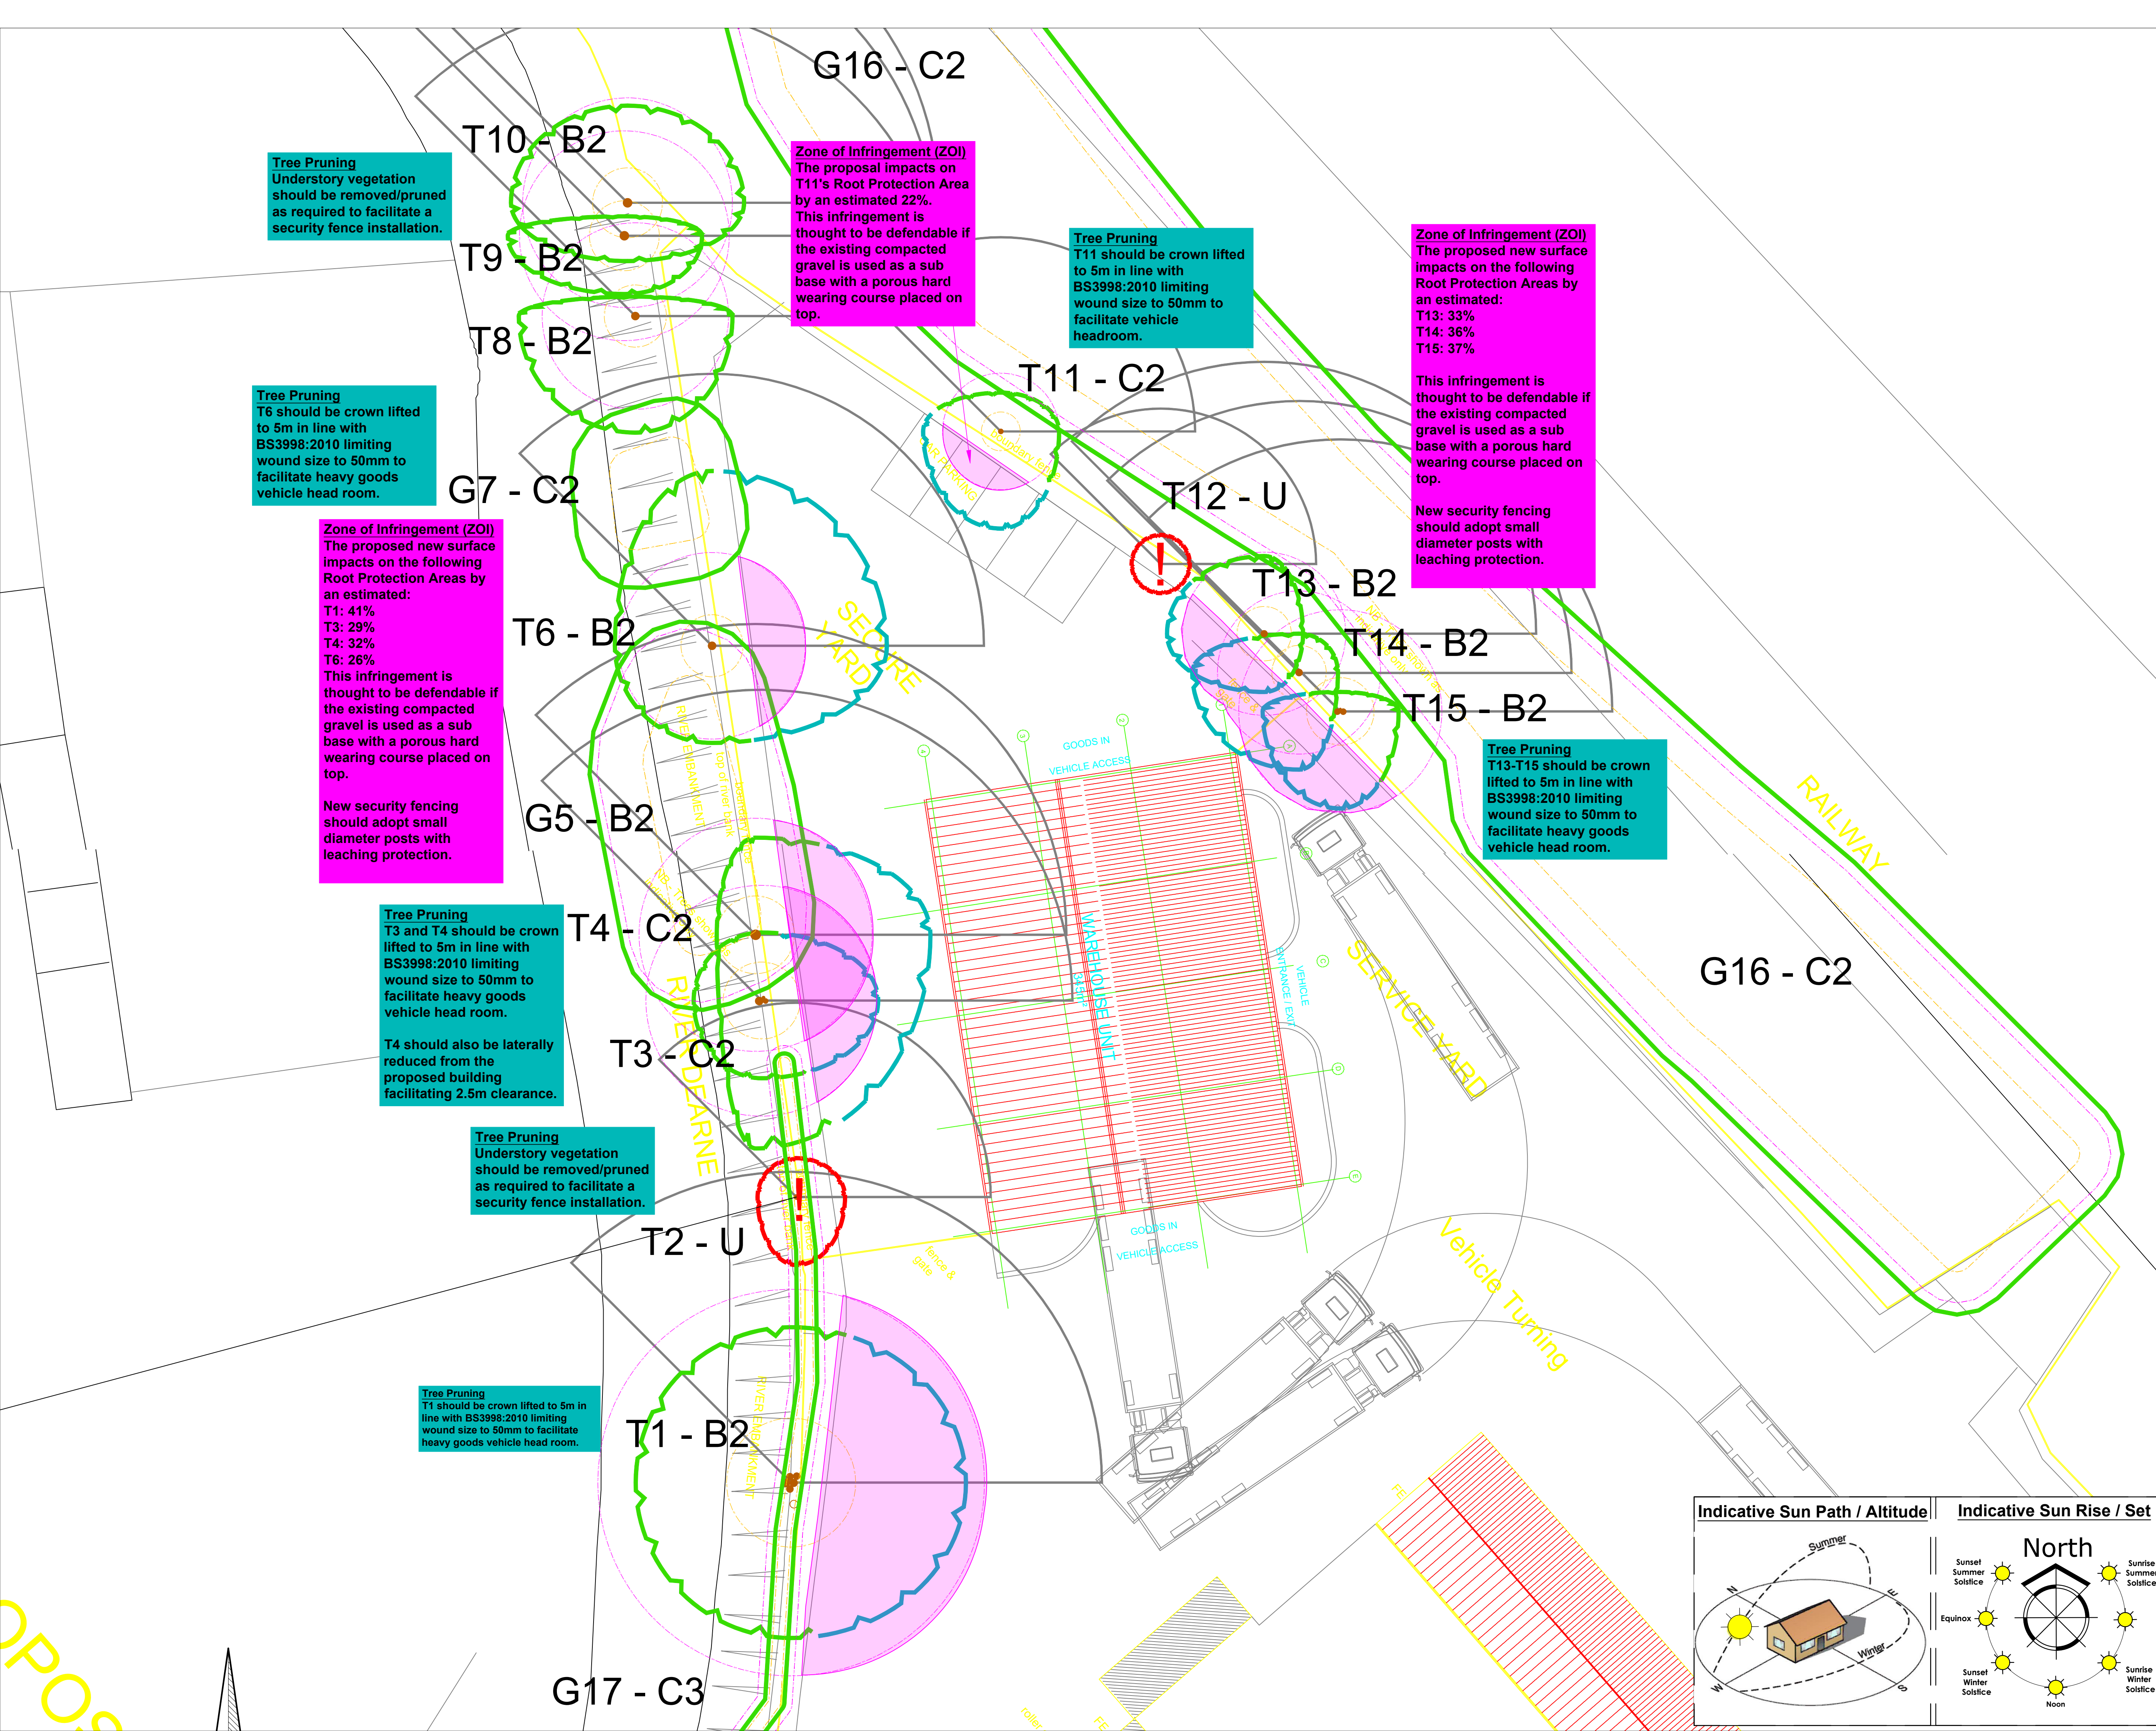


© Barnes Associates Ltd. This plan should be viewed in **COLOR**, please do not scale from this drawing, all dimensions should be checked on site, any errors or divergences should be brought to the attention of Barnes Associates Ltd. All right described in Chapter IV of the Copyright, Design & Patents Act 1988 have been generally asserted and copyright of this plan remains with Barnes Associates Ltd until all fees are paid in full.

Individual Tree Symbols

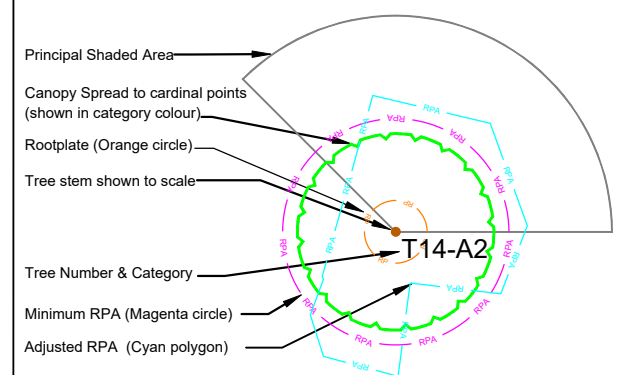


Tree Management Requirements

Trees to be retained within the scheme and protected in line with the guidelines set out in BS5837.

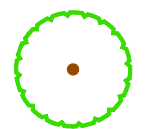


Tree Group Hedge & Woodland Shelterbelt

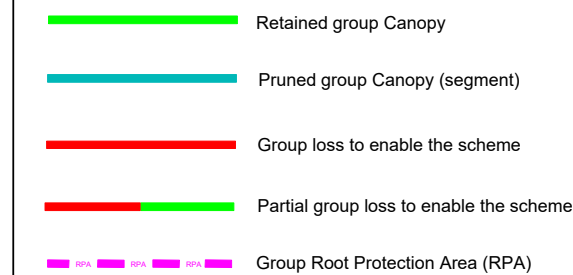

Zone of Infringement- (ZOI) Indicated by Magenta shading. Areas of conflict within RPA's of retained trees.



Trees to be retained and protected in line with BS5837 though requiring facilitation pruning. Pruning to be in line with BS3998.

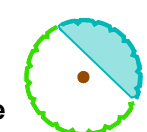


Trees identified as U category requiring management, irrespective of scheme



Notes:
Plan is based upon the supplied topographical Survey Plan. Copies of this plan are available in CAD Formats .dwg & .dxf upon request.
Drainage/Utility layout not provided.
Existing/Proposed level data not provided.
Excavation dimensions/battering not provided.
No detailed cross sections/drawings provided of structures.

Revision	Description
A	Sept 2024 Preliminary Issue
B	20/03/2025 Proposal update

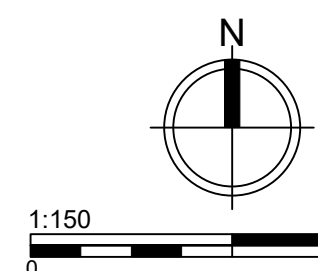

Taylor Appleyard Architects

Drawn by:

Darton Business Park

Title:
Arboricultural Impact Assessment

Drawing No: BA24208AIA Status: P

Scale:
1:150@ A1


Date:
20/03/2025

Drawn By: MM Checked: TG Approved: SB

BARNES associates
SURVEY MANAGE IMPROVE

The Bungalow, Wetherby Road
Boroughbridge YO51 9HS
T 01423 322371
E info@barnesassociates.co.uk
W barnesassociates.co.uk
Company number 10438116
Registered in England and Wales

Indicative Sun Path / Altitude

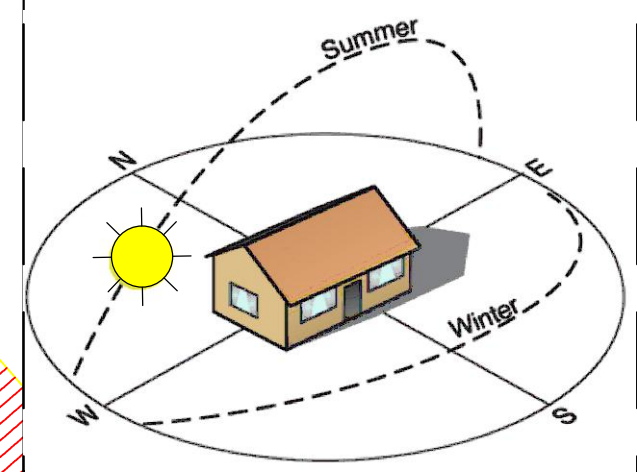

Indicative Sun Rise / Set

