

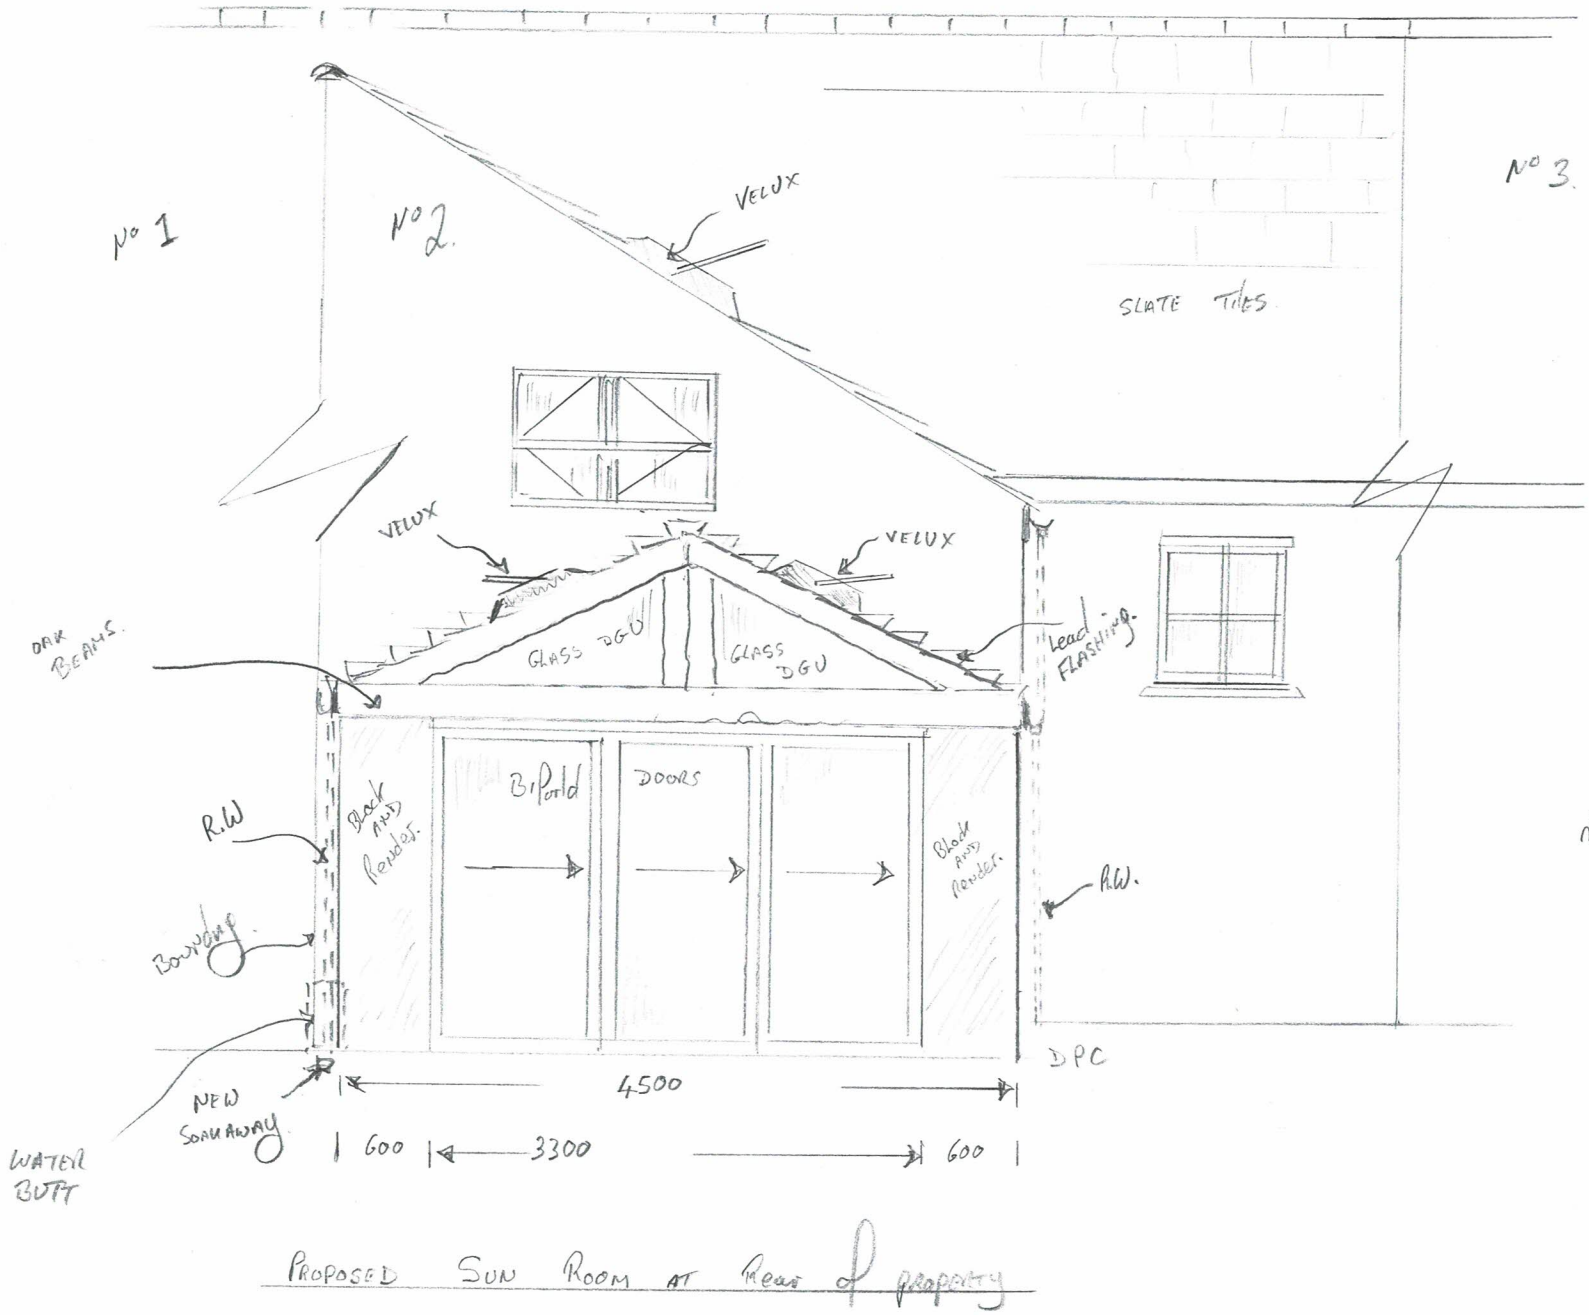


PROPOSED SUN ROOM AT Rear of property

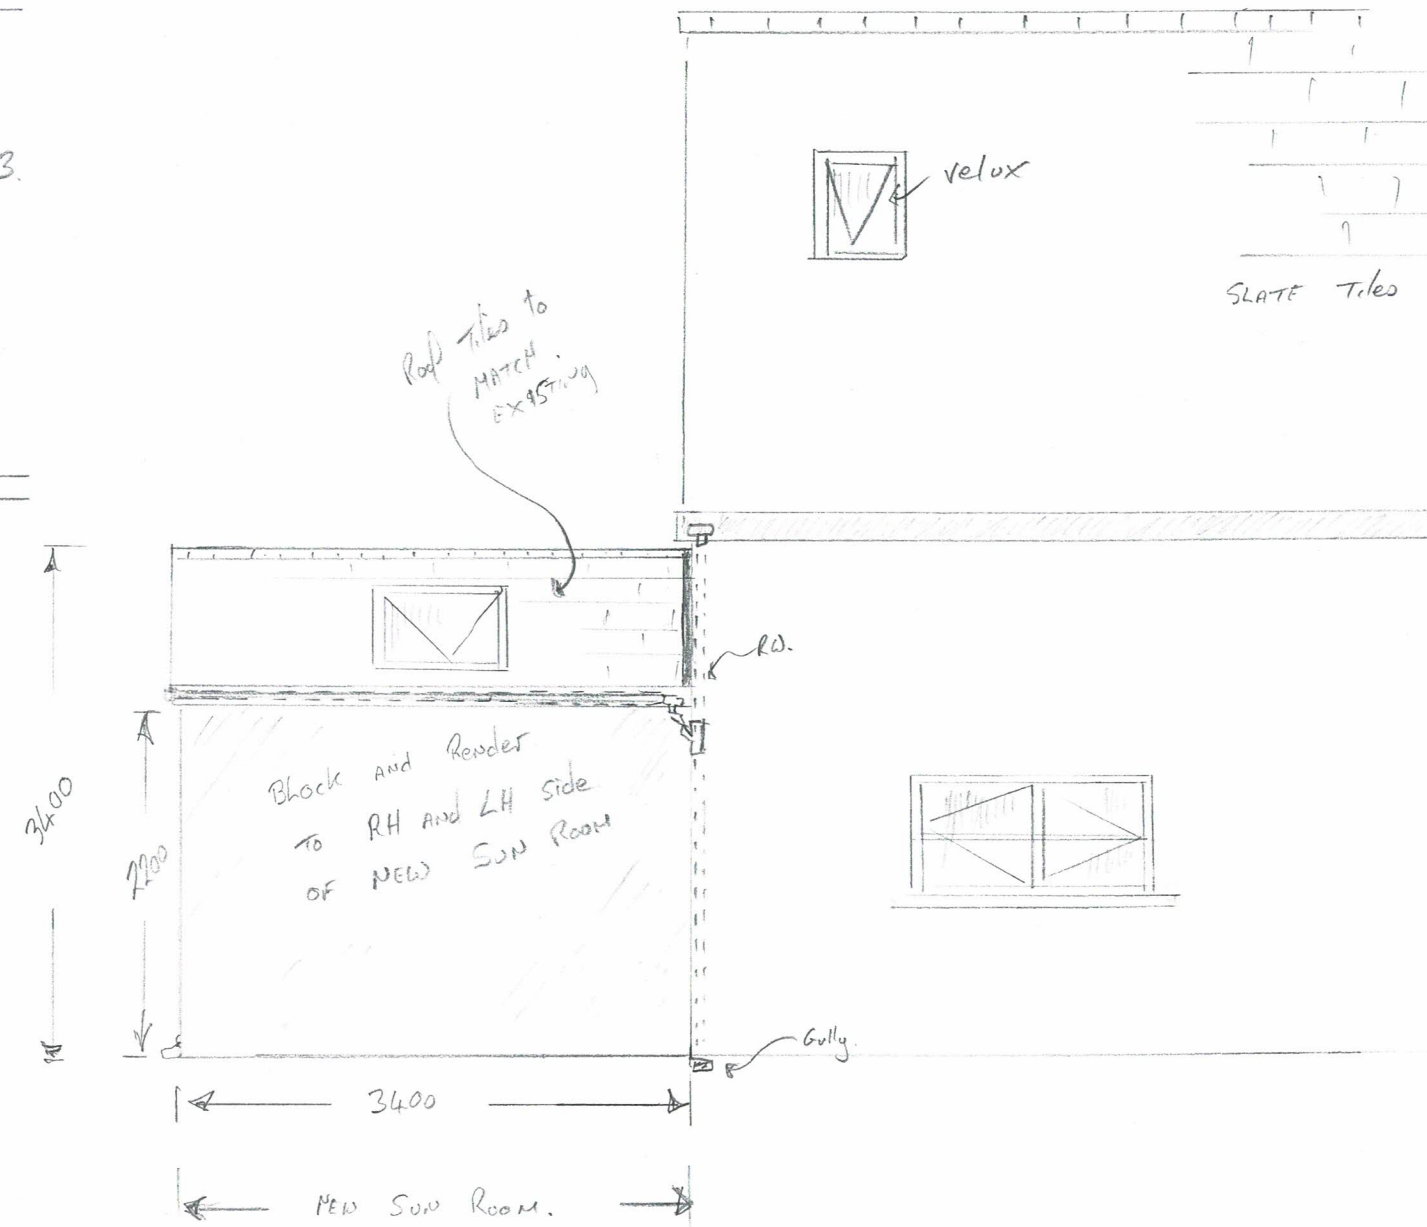


NEW AND EXISTING RH SIDE of Property

Mr & Mrs Jarvis
2 Low Bromley Cottage
Peafields Lane
Wortley
Sheffield
S35 7EW

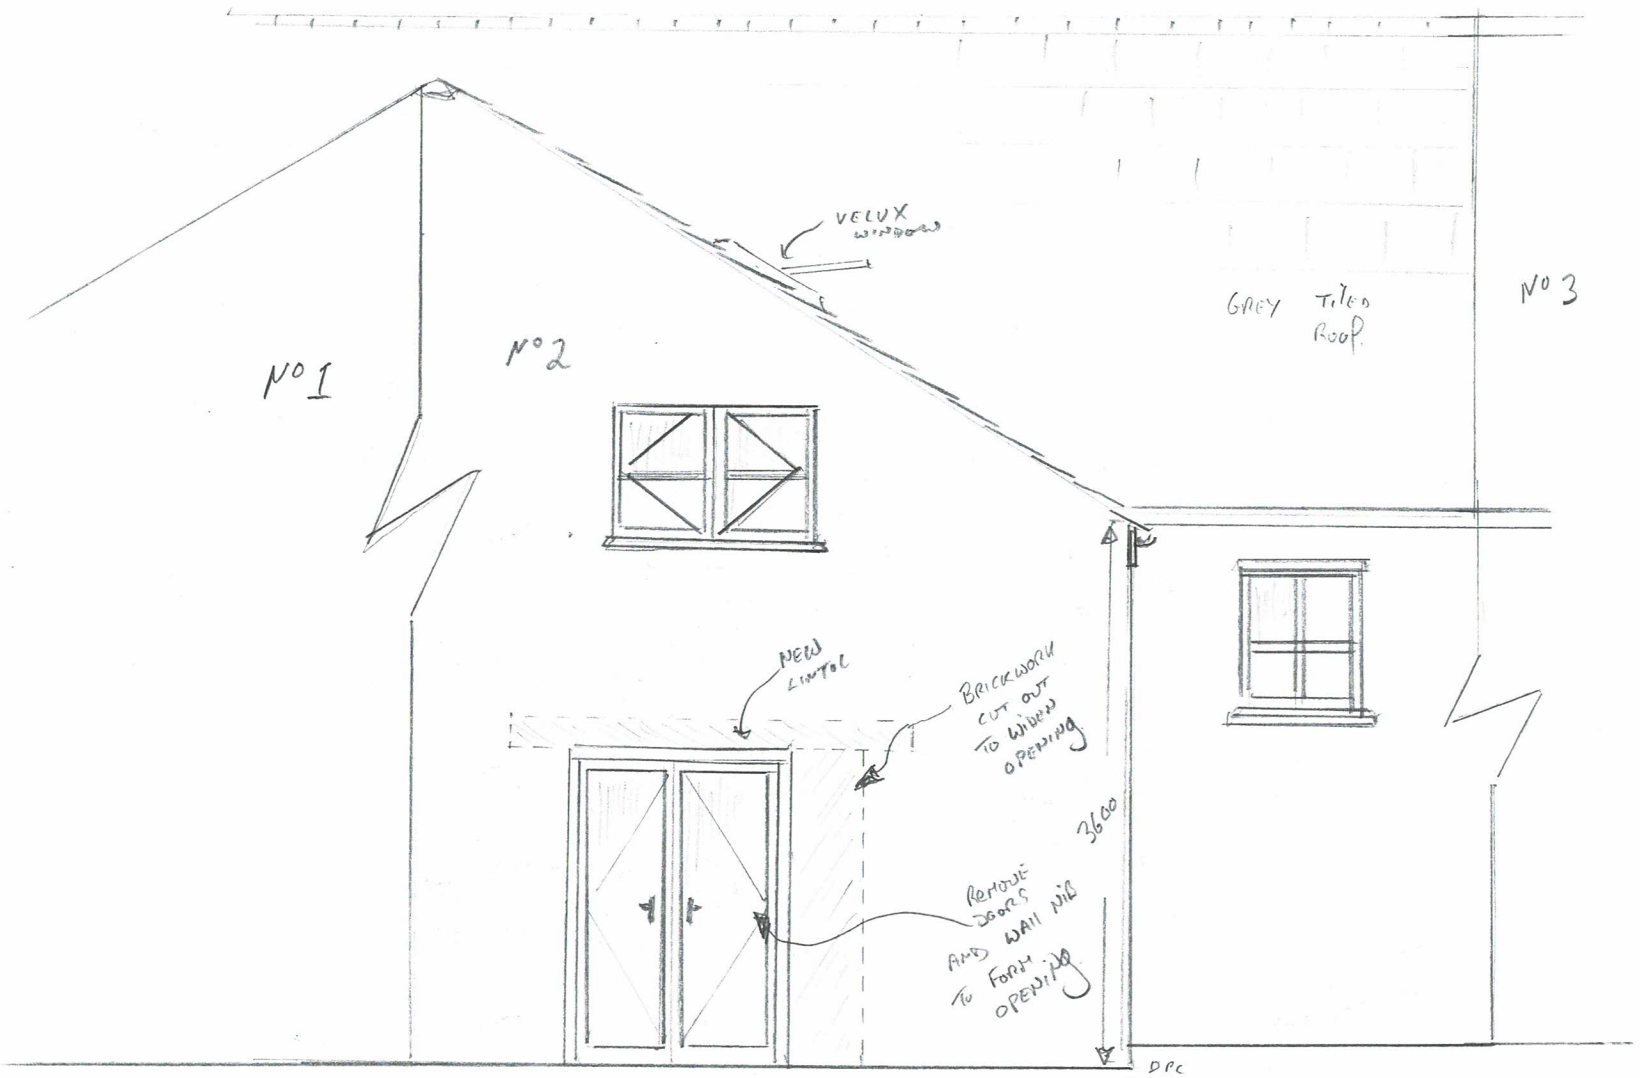



EXISTING Rear of PROPERTY

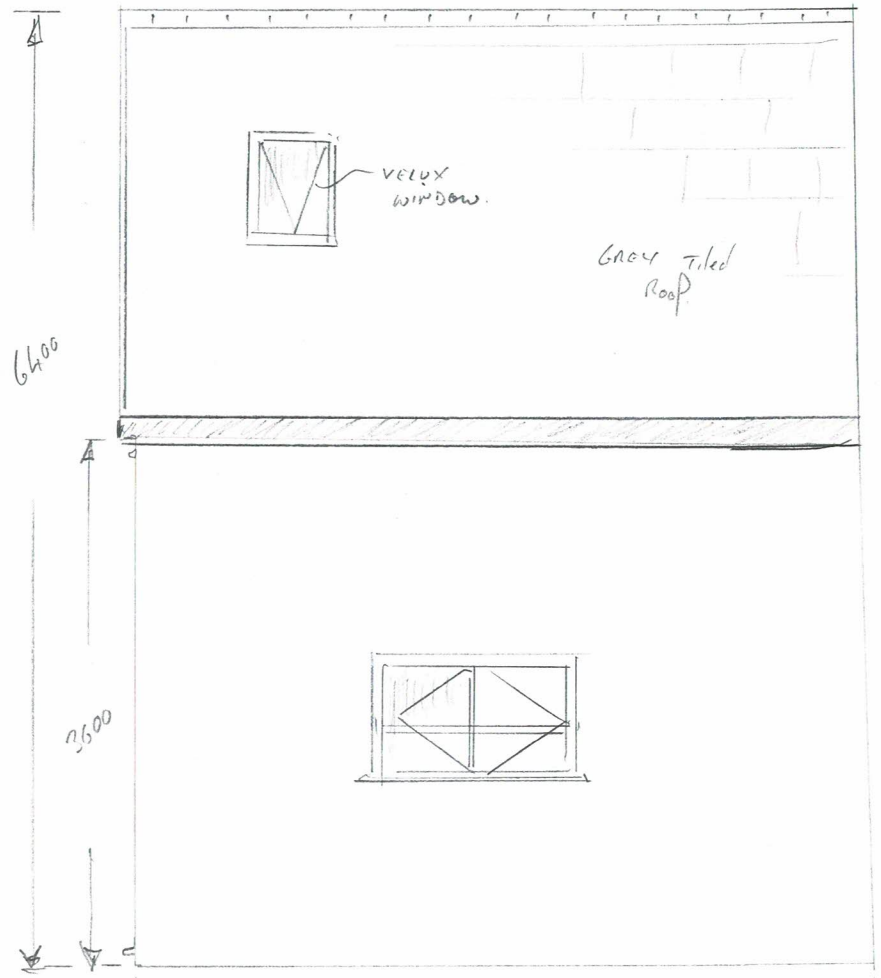

EXISTING RH SIDE of PROPERTY.

Mr & Mrs Jarvis
2 Low Bromley Cottage
Peafields Lane
Wortley
Sheffield
S35 7EW

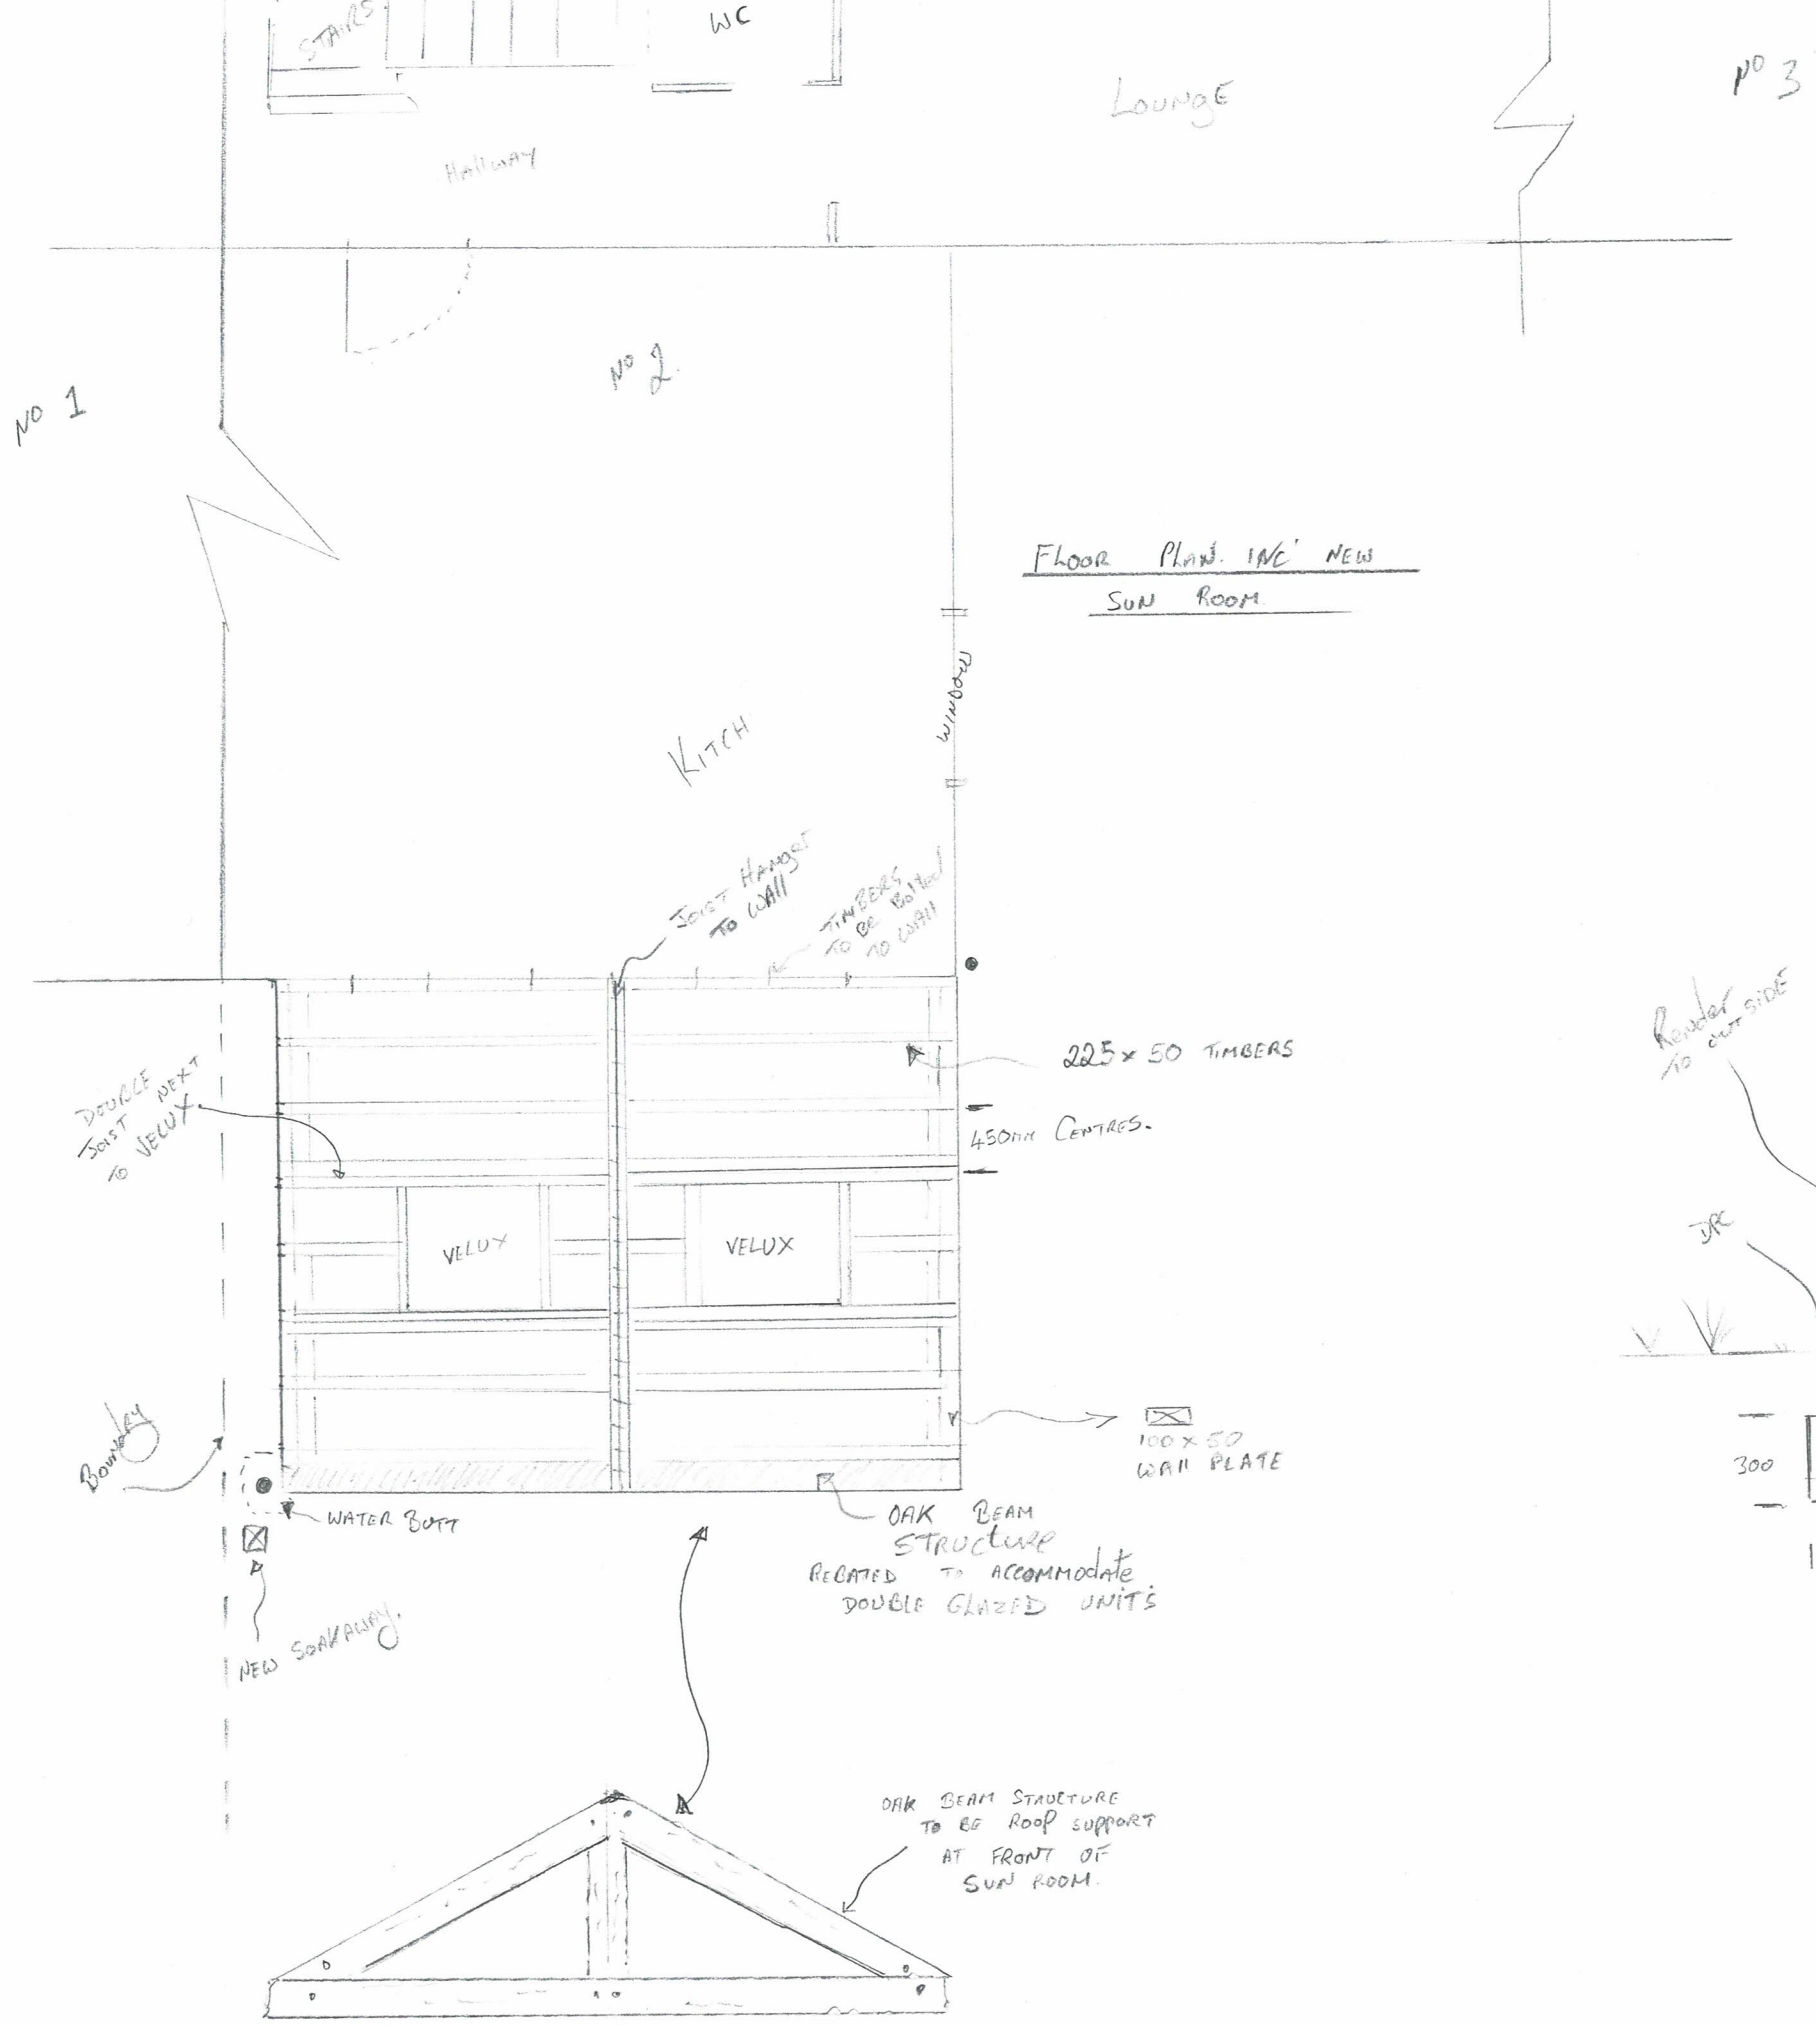

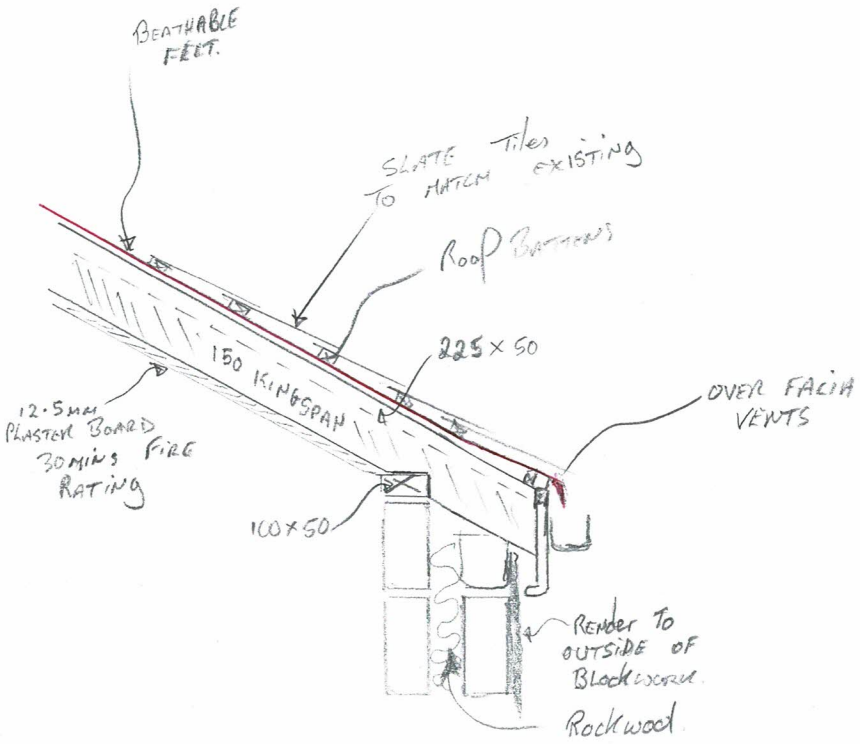

Mr & Mrs Jarvis
2 Low Bromley Cottage
Peafields Lane
Wortley
Sheffield
S35 7EW