
PROPOSED TWO STOREY EXTENSION TO 8 FISH DAM LANE MONK BRETTON BARNSLEY FOR MR. & MRS. A. SMITH - TEL. 07831 167459


Barnsley Metropolitan Borough Council
- 5 OCT 2009
Corporate Mail Room

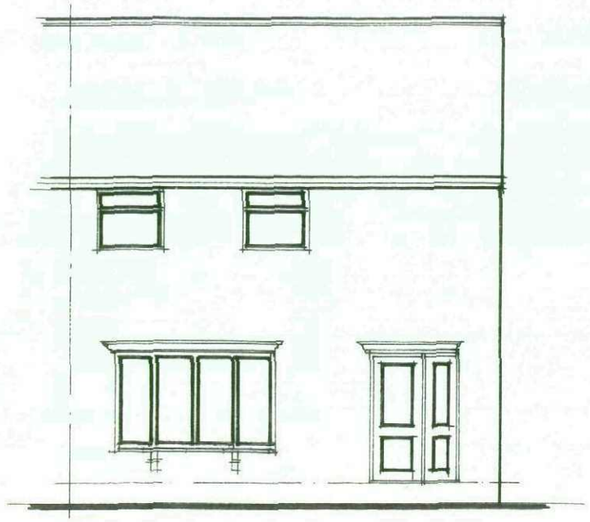


EX. FRONT ELEVATION (1:100)




LOCATION PLAN 1/2500 approx.

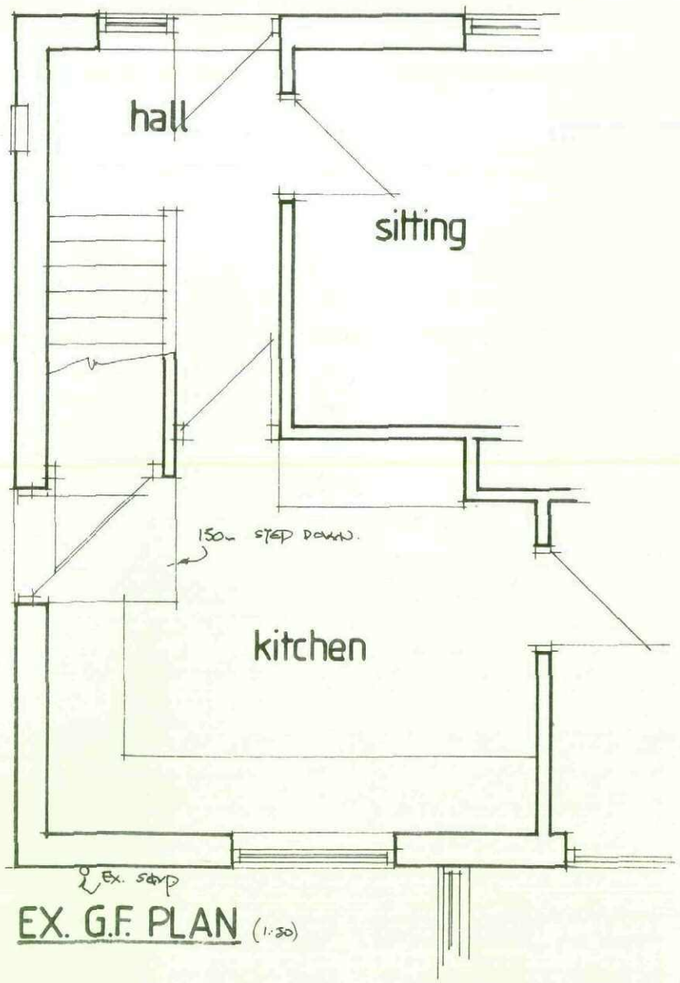


EX. G.F. PLAN (1:50)

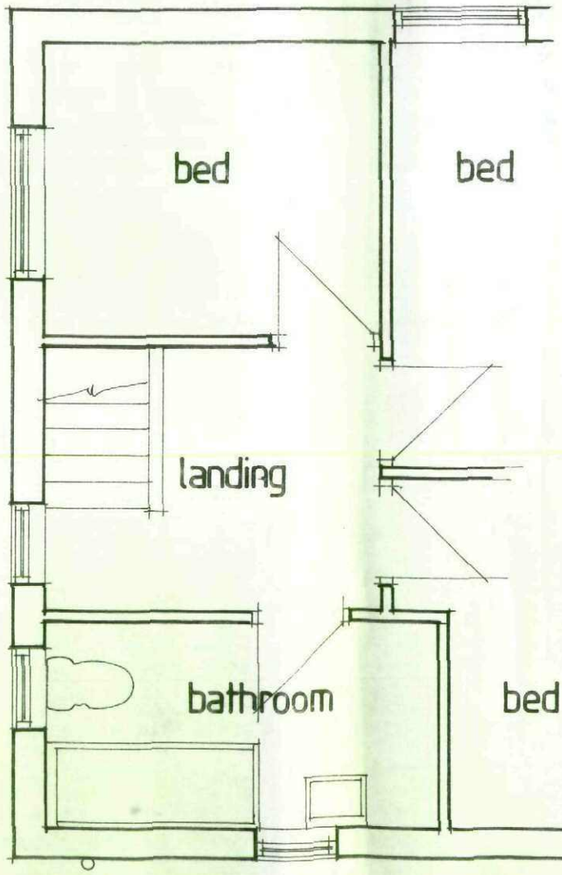


EX. F.F. PLAN (1:50)

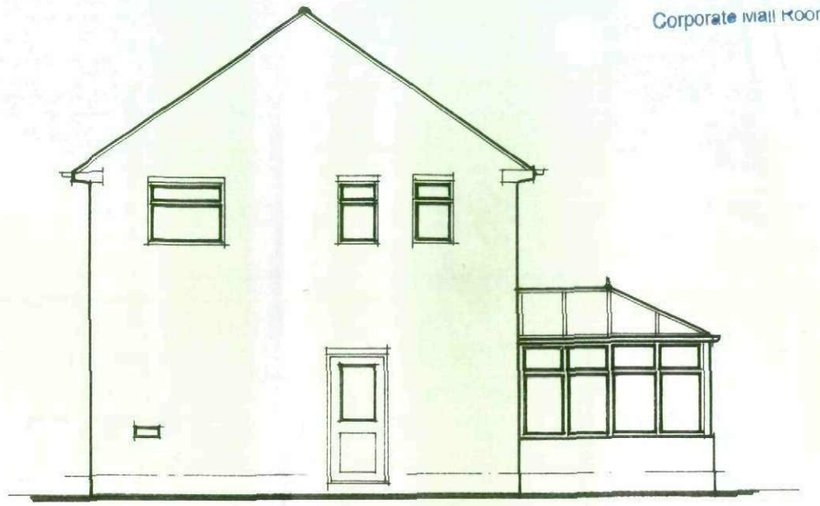


EX. SIDE ELEVATION (1:100)

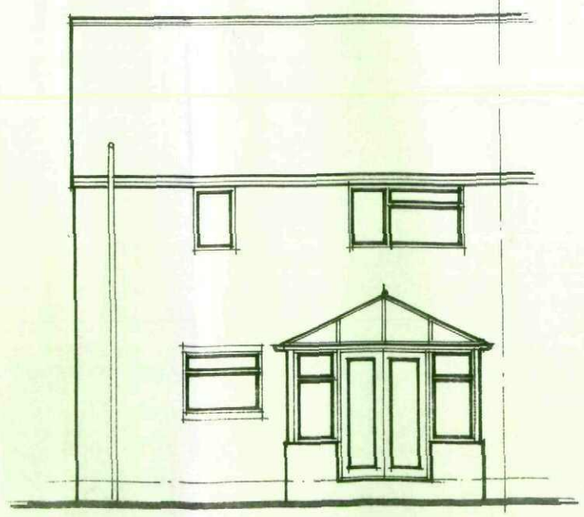

EX. REAR ELEVATION (1:100)

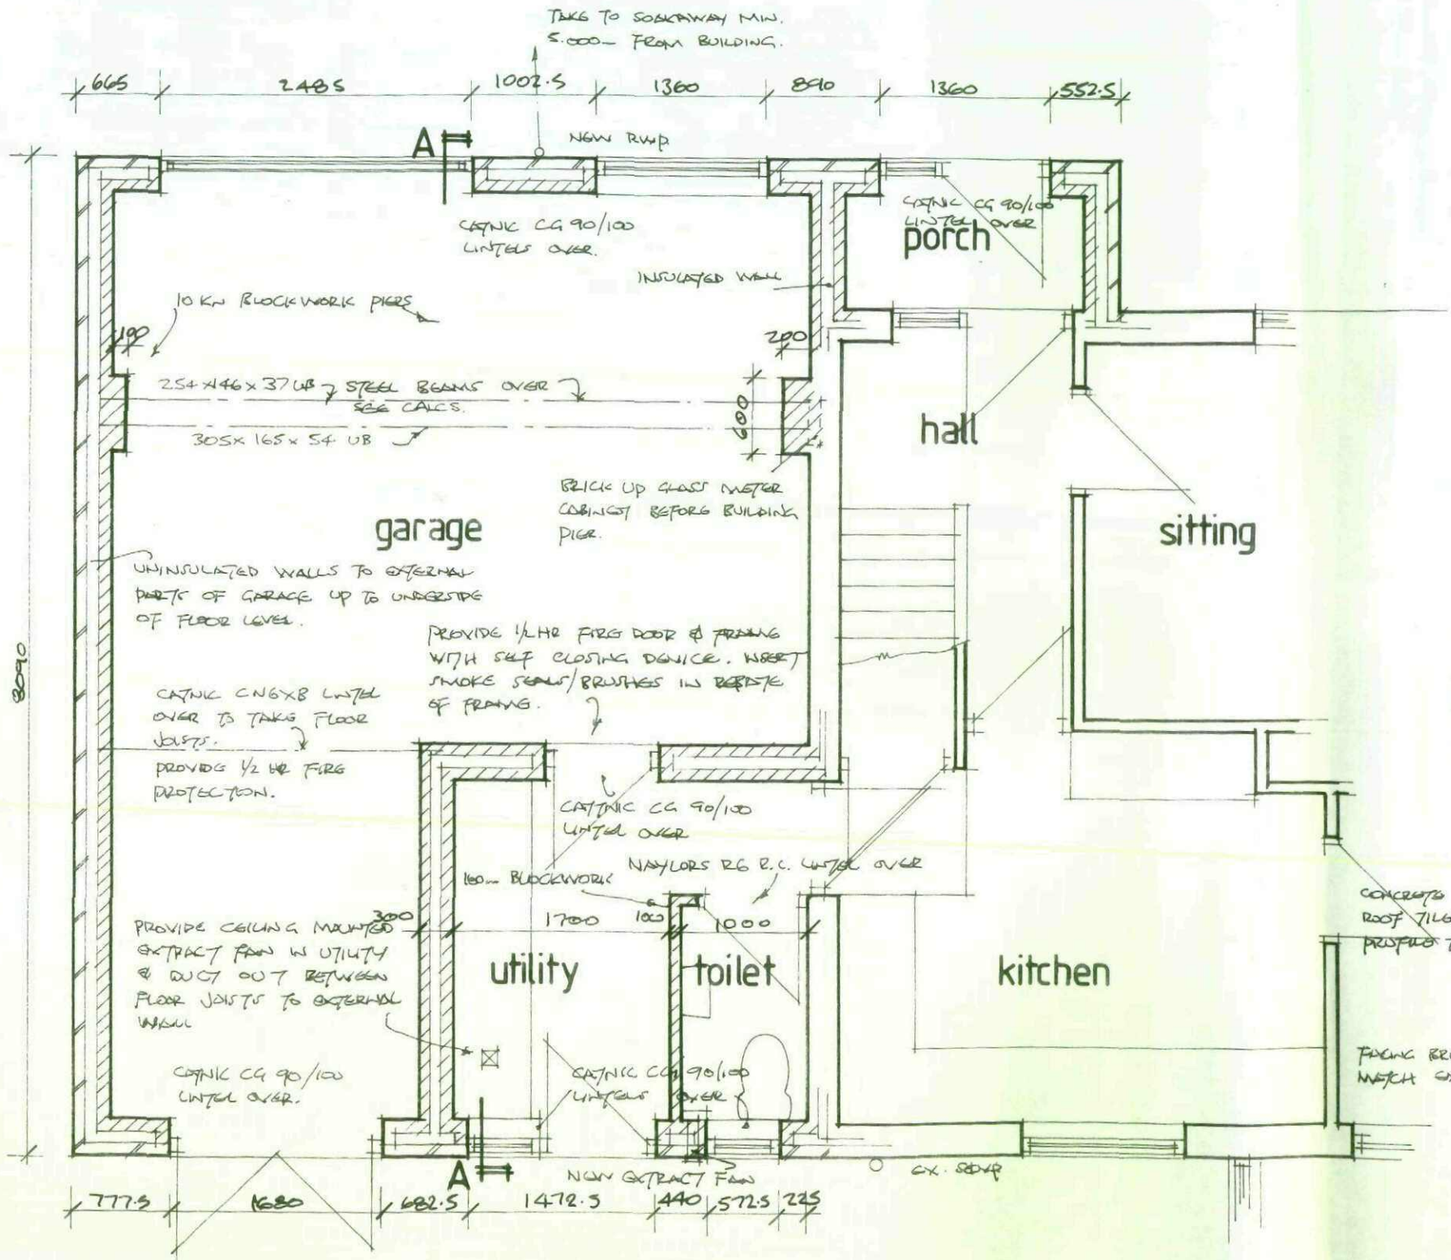


PROP. G.F. PLAN (1:50)

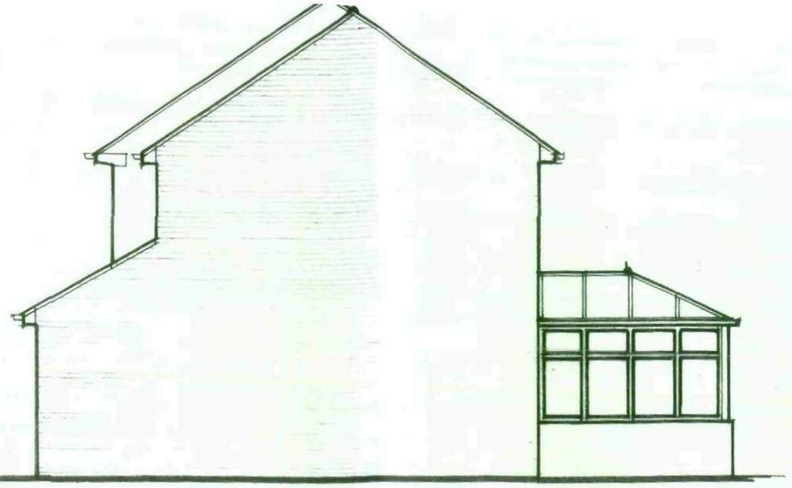


PROP. SIDE ELEVATION (1:100)




PROP. FRONT ELEVATION (1:100)

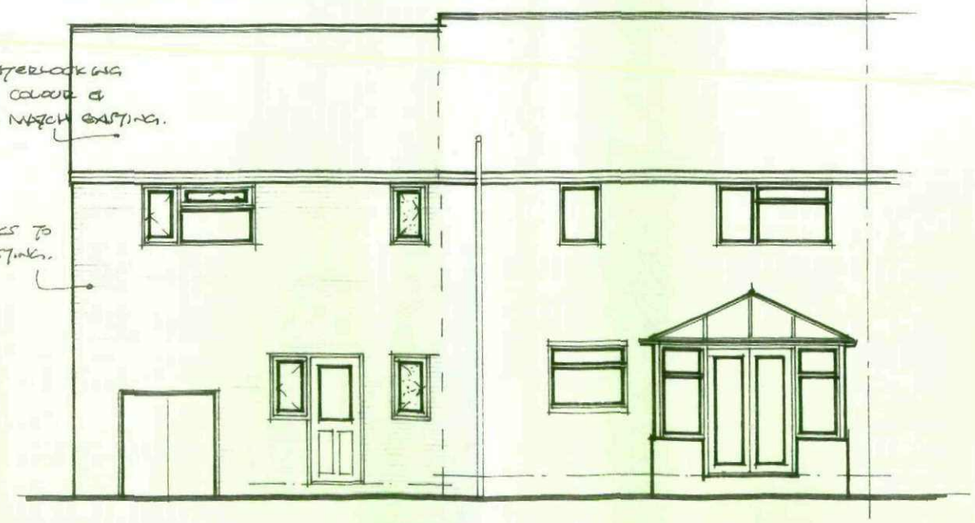


PROP. REAR ELEVATION (1:100)

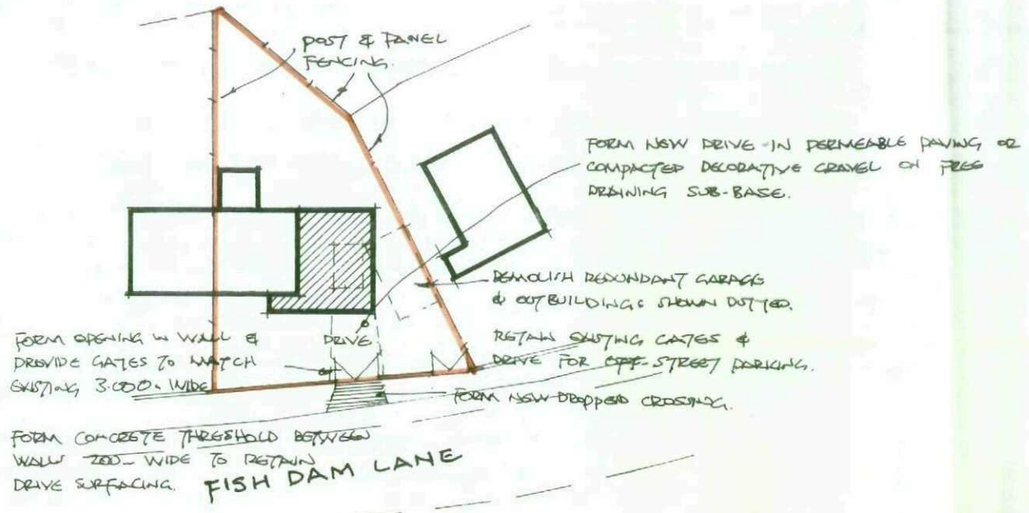

BLOCK PLAN 1/500 approx.

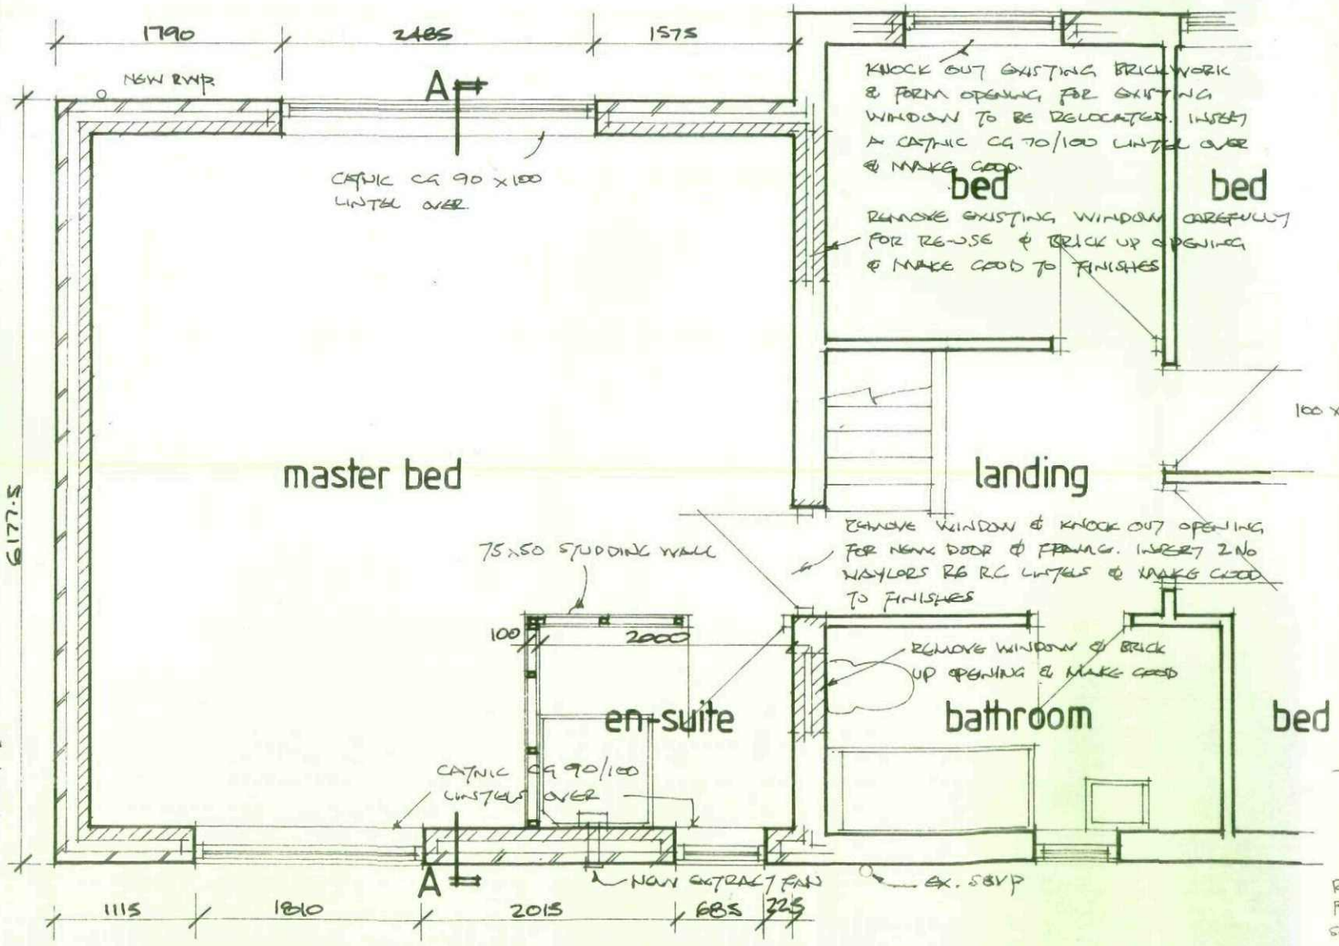

PROP. F.F. PLAN (1:50

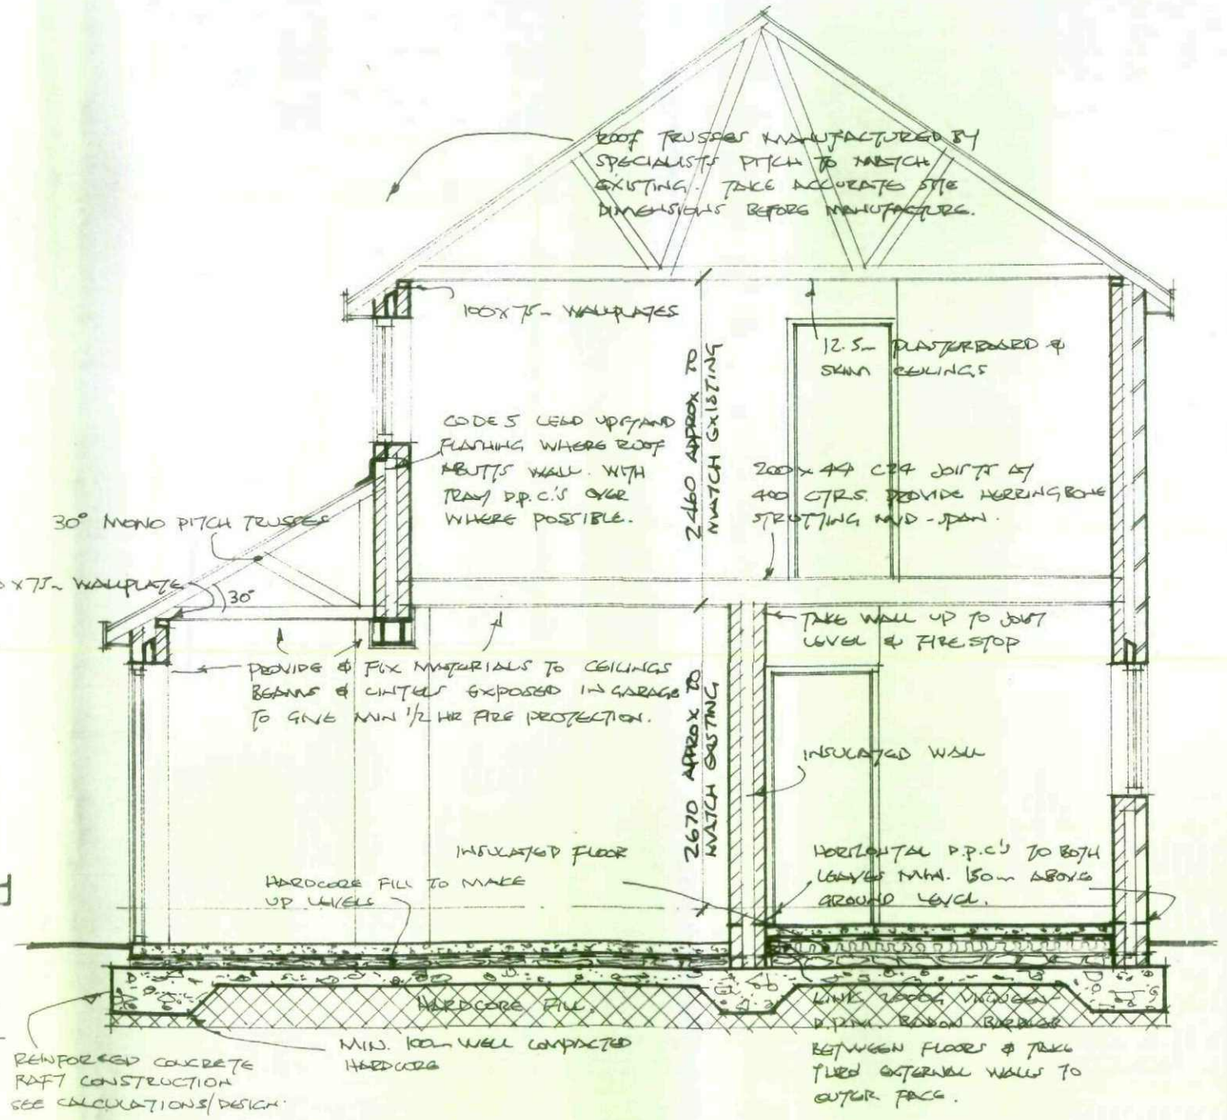

SECTION A-A (1:50)