


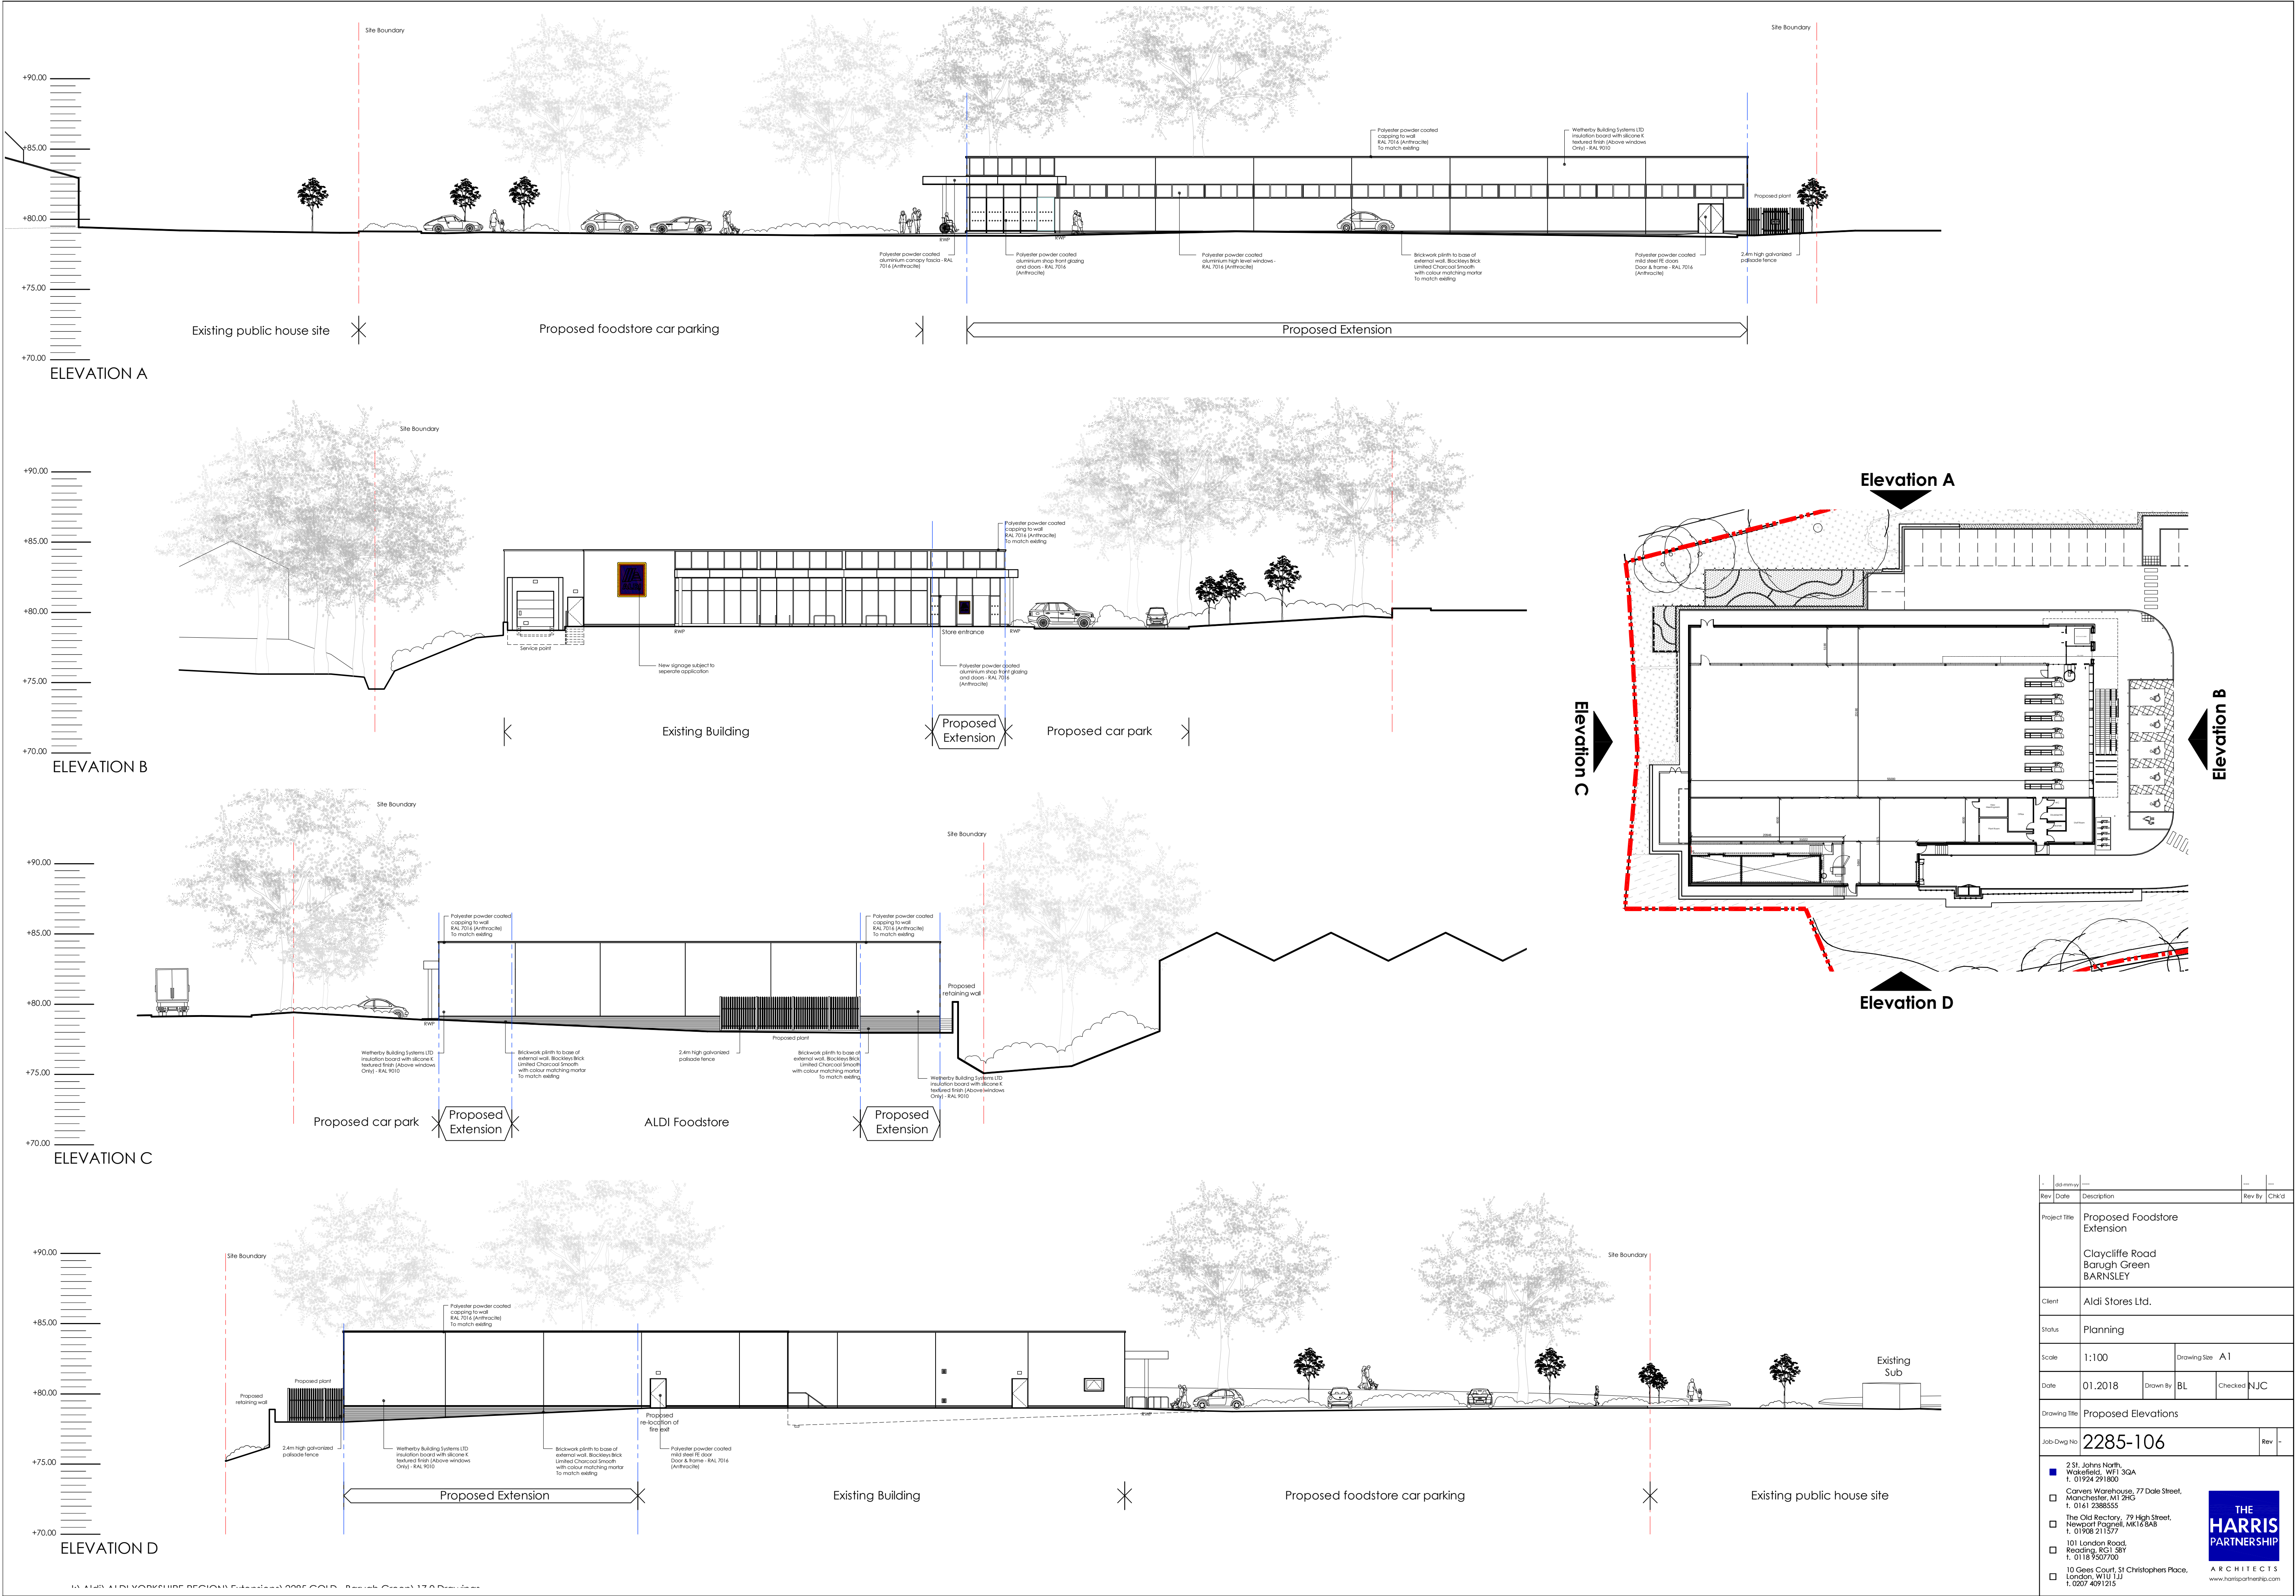

job no							
Rev		Date		Description		Rev By Chk'd	
Project Title		Proposed Foodstore Extension					
		Claycliffe Road Barugh Green BARNLEY					
Client		Aldi Stores Ltd.					
Status		Planning					
Scale		1:100		Drawing Size		A1	
Date		01.2018	Drawn By	BL	Checked	NJC	
Drawing Title		Proposed Elevations					
Job-Dwg No		2285-106				Rev -	
		2 St. Johns North, Wakefield, WF1 3QA t. 01924 291800					
☐		Canvass Warehouse, 77 Dale Street, Manchester, M1 2HG t. 0161 2388555					
☐		The Old Rectory, 79 High Street, Newport Pagnell, MK16 6AB t. 01908 211577					
		101 London Road, Reading, RG1 5BY t. 0118 9507700					
		10 Gees Court, 51 Christophers Place, London, W1U 1JJ t. 0207 4091215					