



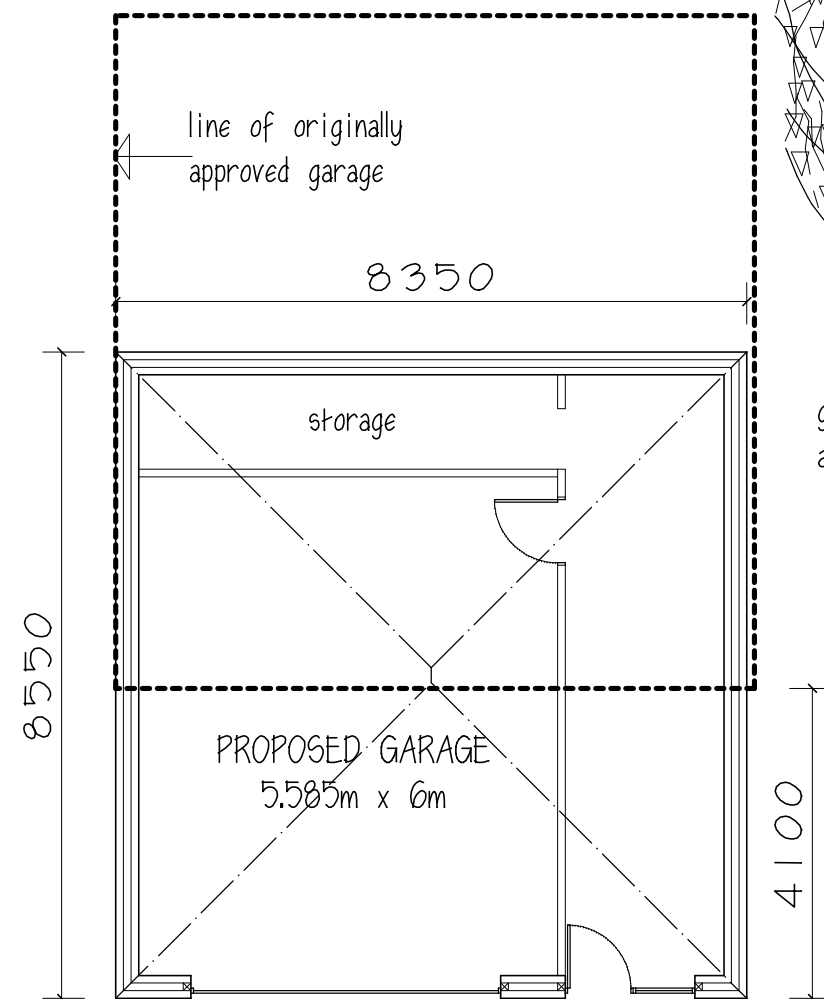


PLAN


ROOF - concrete tiles to match ex
WALLS - natural coursed stone

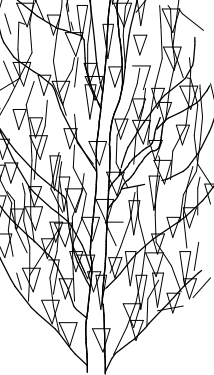



garage to be dug into garden
approx 1.2m, level with access road

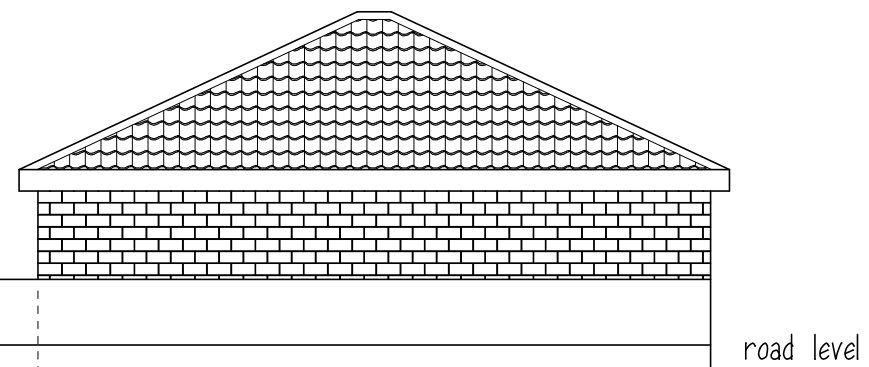

SIDE ELEVATION

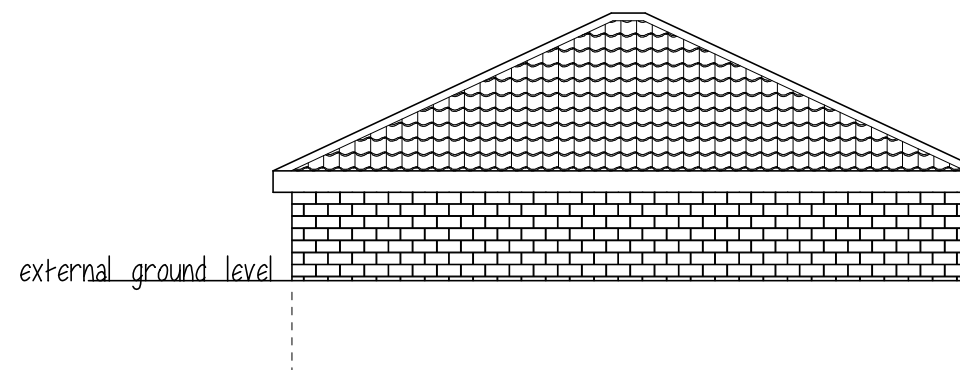

SIDE ELEVATION

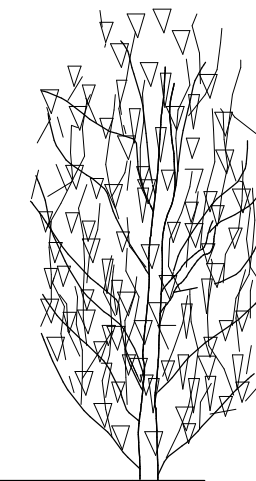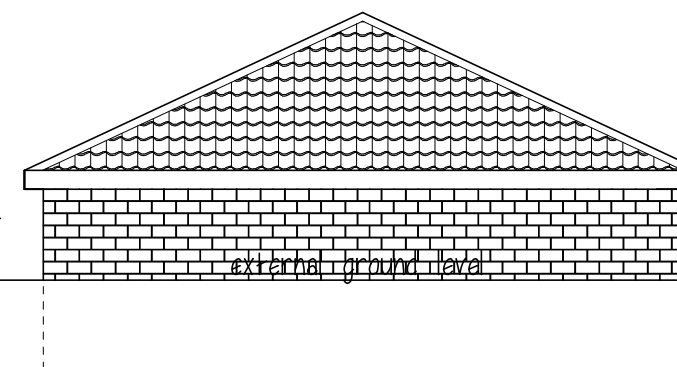

REAR ELEVATION

343



FRONT ELEVATION

Mr G WALKER

PROPOSED GARAGE/STORAGE
343 DARTON LANE
MAPPLEWELL

PLAN & ELEVATIONS

1:100@A3 JUNE 20 Rev F

Peter Thompson M.C.I.A.T.

Linwood
Barnsley Road
Dodworth
Barnsley S753JR
tel & fax
01226
201391