


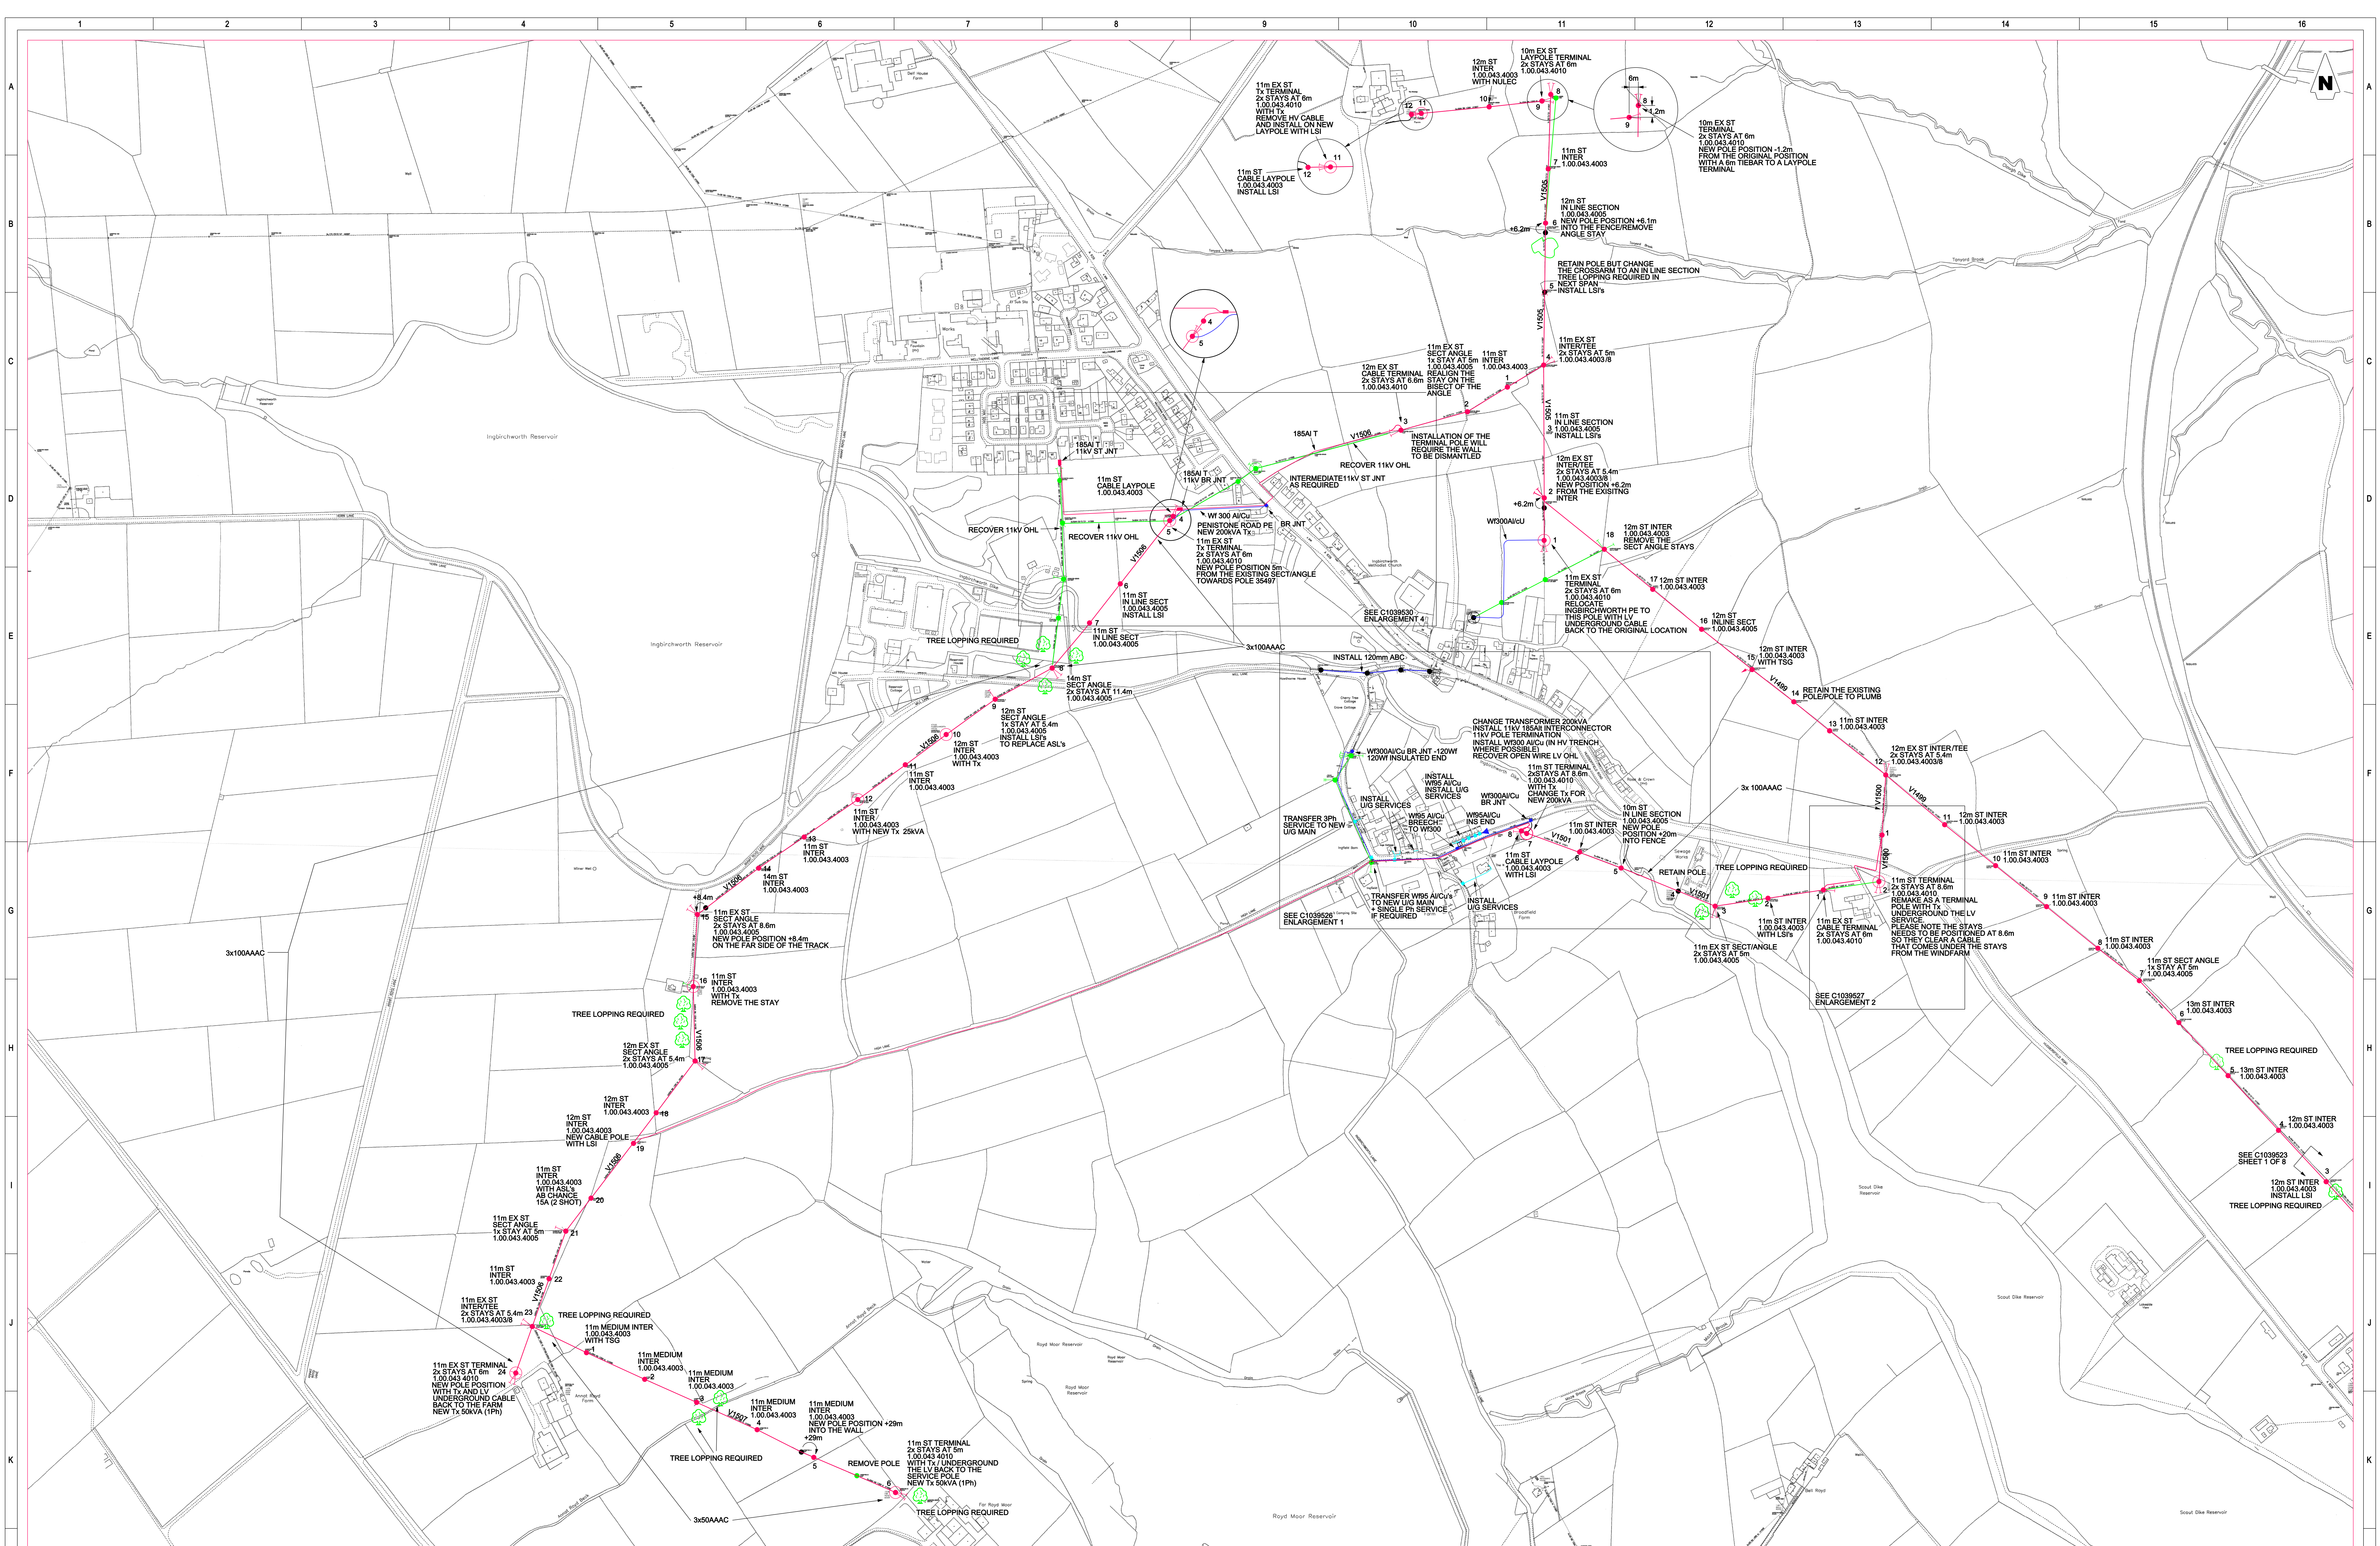

Notes:

This plan shows PROPOSED cable positions only up to date. Man Records plans must be obtained prior to commencing work on site. Other Electricity Cables, not owned by ourselves, may also be laid in the area shown on this plan. Information on these can be obtained from the owners.

Based on the Ordnance Survey Map with the sanction of the controller of HM Stationary Office Crown copyright reserved. Licenses: Northern Powergrid Holdings Company Registered Office: Lloyds Court, 78 Grey Street, Newcastle Upon Tyne, NE1 6AF Registered in England and Wales Number 3476201

**DRAWING KEY**

|                        | AD LANDSCAPE |
|------------------------|--------------|
| HV O/H Cable           | Existing     |
| HV U/G Cable           | Proposed     |
| LV O/H Cable           | Existing     |
| LV U/G Cable           | Proposed     |
| Service O/H Cable      | Existing     |
| Service U/G Cable      | Proposed     |
| Earth U/G Cable        | Existing     |
| Auxiliary U/G Cable    | Proposed     |
| Cable Ducting          | Existing     |
| Recovered Or Abandoned | Existing     |

**NORTHERN POWERGRID**

Sheet No. 10 OF 8 Scale 1:2500

Prepared By: Lesley Hughes

Grid Reference: SE2104

Drawn By: P.C.

Revised: 03/09/2014

Checked By: A

Notes: MODIFIED TO MUP L.H. 03.11.14

File last saved / modified on the 10/11/2014 15:18:07 by LESLEY.HUGHES, OS File Name [C1039524.DGN]

**Lloyds Court, 78 Grey Street, Newcastle Upon Tyne, NE1 6AF**

SHEFFIELD, PENISTONE

SCOUT DYKE SCHOOL, NULEC S/S 3465 (P223239421)

11kV OHL REBUILD AND REFURBISHMENT

GEOGRAPHIC

SCHEME DRAWINGS CAPITAL

Drawing No: C1039524

Revision: A

Notes: MODIFIED TO MUP L.H. 03.11.14

YP15168