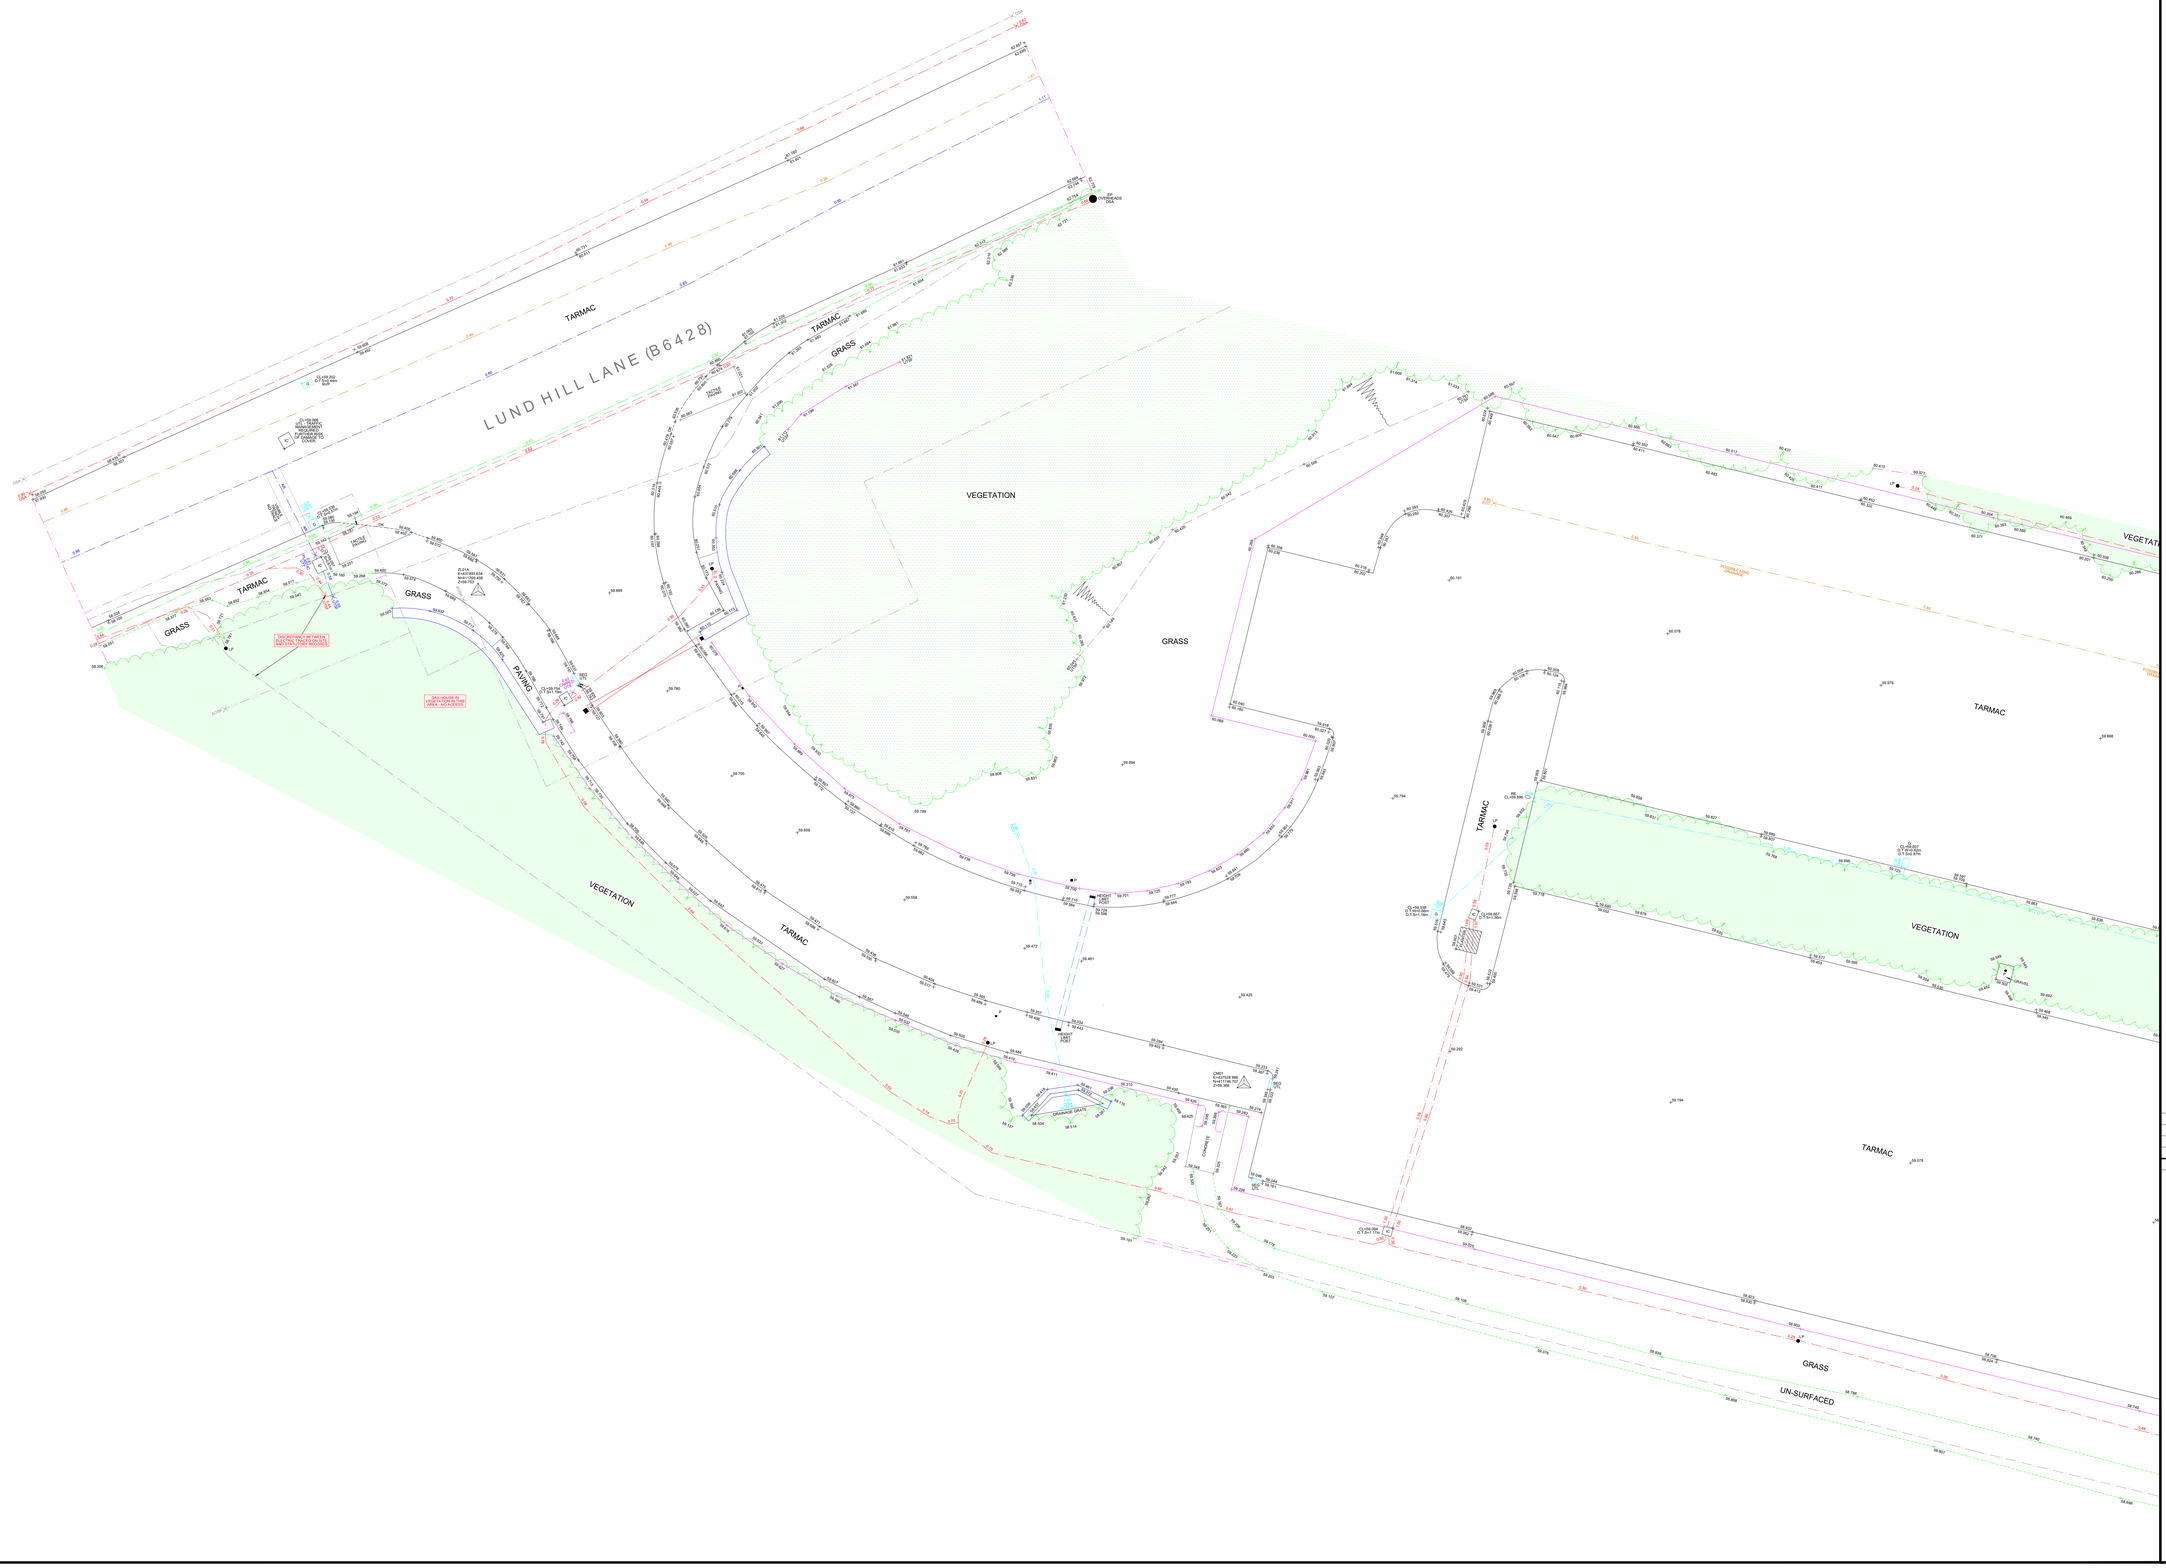

Sheet Layout

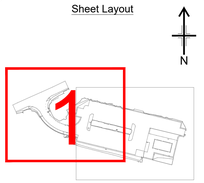

Topographic Abbreviations

ACU	Air Conditioning Unit	KO	Kerb Outlet
AV	Air Vent	LB	Litter Bin
BB	Belisha Beacon	LP	Lamp Post
BK	Brick	MB	Metal Base
BL	Base/Bed Level	MH	Man Hole
BO	Bollard	MK	Service Marker
BP	Brick Pillar	MW	Monitoring Well
BPV	Brick Pavieur	OSBM	Ordnance Survey Benchmark
BR	Bike Rack	P	Pole
BS	Bus Stop	PB	Post Box
BT	BT Inspection Cover	PCP	Pedestrian Control Point
CA	Camera	PLT	Planter
CAJB	Cable Junction Box	PM	Parking Meter
CATV	Cable Inspection Cover	PPL	Parapet Level
CB	Control Box	PU	Pump
CCTV	Close Circuit Television	RE	Rodding Eye
CD	Cable Duct	RL	Ridge Level
CG	Cattle Grid	RS	Road Sign
CH	Coal Hole	RW	Retaining Wall
CIP	Cable Inspection Point	RWC	Rain Water Channel
CL	Cover Level	RWP	Rain Water Pipe
COL	Column	S/A	Soakaway
CR	Cable Riser	SB	Sliding Bollard
DK	Drop Kerb	SC	Water Stopcock
DPC	Damp Proof Course	SD	Slot Drain
EB	Electricity Control Box	SEG	Side Entry Gully
EJB	Electricity Junction Box	SL	Sill Level
EL	Eave Level	SP	Sign Post
ELEC	Electricity Inspection Cover	ST	Stay Cable
EM	Electricity Meter	SV	Stop Valve
EP	Electricity Pylon/Pole	SVP	Soil Vent Pipe
ER	Earth Rod	TB	Telephone Call Box
FB	Flower Bed	TBM	Temporary Bench Mark
FC	Fuel Cover	TC	Traffic Control Inspection Cover
FH	Fire Hydrant	TH	Trial Hole
FL	Floor Level	THL	Threshold Level
FLT	Flood Light	TIC	Telephone Inspection Cover
FO	Fibre Optic	TJB	Telephone Junction Box
FP	Footpath	TL	Traffic Light
FRL	Flat Roof Level	TOF	Top of Fence Level
G	Gully	TOW	Top of Wall Level
GAS	Gas Inspection Cover	TP	Telegraph Pole
GJB	Gas Junction Box	TS	Tree Stump
GM	Gas Meter	UTSF	Unable to Survey Further
GP	Gate Post	VP	Vent Pipe
GV	Gas Vent	WL	Water Level
HL	Head Level	WM	Water Meter
IC	Inspection Cover	WO	Wash Out
IL	Invert Level	WP	Water Pipe
JB	Junction Box	WTR	Water Inspection Cover

Topographic Legend

- Gate
- Paving
- Bottom Of Batter
- Top Of Batter
- Building/Wall
- Drip/Vegetative Line
- Slab/concrete
- Slope of batter
- Kerb
- Pipes
- Fencelines
- Vegetative Border
- Railing
- Pin Kerb
- Overhead Power Line
- Building Canopy
- Grass Edge
- Contour With Level
- Edge of Hardstanding
- Bore Hole
- Tree
- Bush
- Survey Station
- Photograph Origin

Utility & CCTV Abbreviations

A.C.E	APPROXIMATE CHAMBER EXTENTS	M.A.R	MAN ACCESS REQUIRED
AG	ABOVE GROUND	NDI	NO DEPTH INFORMATION
AR	ASSUMED ROUTE	NOVP	NO OTHER VISIBLE PIPES
BD	BACKDROP	NOVS	NO OTHER VISIBLE SERVICES
D.O.C	DEPTH OF COVER	NVP	NO VISIBLE PIPE
D.O.P	DEPTH OF PIPE BOTTOM	NVS	NO VISIBLE SERVICE
D.T.L	DEPTH TO LANDING	OOA	OUT OF SURVEY AREA
D.T.S	DEPTH TO SILT	OOS	OUT OF SURVEY AREA
D.T.W	DEPTH TO WATER	POT	POOR TRACE
EOC	END OF CAMERA	R.O.D	RISK OF DAMAGE
EOS	END OF SONDE	SA	SURVEY ABANDONED
EOSR	END OF STATUTORY RECORD INFORMATION	TFR	TAKEN FROM RECORDS
EOT	END OF TRACE	UTL	UNABLE TO LIFT
LAT	LATERAL DRAIN	UTC	UNABLE TO CAMERA
		UTS	UNABLE TO SONDE
		UTT	UNABLE TO TRACE

Utility Legend

- FUEL LINE - PETROL
- FUEL LINE - DIESEL, KEIRO OR PARAFFIN
- ELECTRICITY CABLE
- WATER SUPPLY PIPE
- GAS
- TELECOM CABLE
- BT CABLE
- CABLE TELEVISION
- FIBRE OPTICS
- EMPTY UTILITY DUCT
- CATHODIC PROTECTION
- EARTH TAPE
- HEATING PIPES
- SURFACE WATER DRAIN
- FOUL WATER DRAIN
- COMBINED DRAIN
- RISING MAIN
- UNIDENTIFIED (LOCATED USING GPR) - SEE NOTES
- UNIDENTIFIED (LOCATED BY INDUCTION) - SEE NOTES
- UNIDENTIFIED (LOCATED BY RADIO) - SEE NOTES
- UNIDENTIFIED PIPELINE
- TANK GAUGE LINE OR COMMS CABLE
- VENT PIPE
- OIL PIPE
- REMEDIATION PIPES
- VAPOR RECOVERY
- SURVEY EXTENTS BOUNDARY LINE
- END OF TRACE / SONDE / STATUTORY RECORD INFORMATION
- VISIBLE TRENCH
- CHAMBER EXTENTS
- REPORT PHOTOS
- STATUTORY RECORD INFORMATION SHOWN IN GREY (COLOUR 8)

Notes

THE ACCURACY OF BOTH THE RADIO DETECTION EQUIPMENT AND THE GROUND PENETRATING RADAR, CAN ONLY BE ASSUMED TO BE +/-15% OF THE LOCATED DEPTH, FOR BOTH X,Y AND Z HEIGHT INFORMATION.

WHILST 1ST HORIZON PROVIDE SUITABLY TRAINED STAFF ON ALL PROJECTS AND OUR INVESTMENT IN THE LATEST DETECTION EQUIPMENT, LOCATED DATA MUST NOT BE ASSUMED EXHAUSTIVE AND DOCUMENT HSG47 MUST ALWAYS BE ADHERED TO IN ALL AREAS DURING ANY EXCAVATION WORKS.

NO LIABILITY FOR ERRORS, OMISSIONS OR EXCEPTIONS WILL BE ACCEPTED BY 1ST HORIZON SURVEYING & ENGINEERING LTD.

ALL SURVEY WORKS ARE CARRIED OUT IN ACCORDANCE WITH THE RICS SURVEYS OF LAND, BUILDINGS AND UTILITY SURVEYS AT SCALES OF 1:500 AND LARGER, OF WHICH A COPY CAN BE MADE AVAILABLE ON REQUEST.

THIS DRAWING SHOULD ONLY BE USED FOR IT'S ORIGINAL PURPOSE.

1ST HORIZON SURVEYING & ENGINEERING LTD ACCEPTS NO RESPONSIBILITY FOR THIS DRAWING IF SUPPLIED TO ANY PARTY OTHER THAN THE ORIGINAL CLIENT.

DO NOT SCALE FROM THIS DRAWING.

ALL LEVELS ARE RELATED OSTN15 GRID PROJECTION.

Reference Material

THIS DRAWING HAS BEEN PRODUCED WITH REFERENCE TO STATUTORY AUTHORITY PLANS

Rev	Details	Name	Date

Client:
Barnsley MBC
Barnsley Town Hall,
Church Street, Barnsley,
S70 2TA

Project:
Rabbit Ings Community Building
Rabbit Ings Country Park,
Lund Hill Lane, Royston,
Barnsley, S71 4BB

Title:
Rabbit Ings Community Building
Topographic & Utility Survey
(Sheet 1 of 2)

Surveyed:	ZL, CS	CAD:	CS
Ch'k'd:	DF	App'd:	JG
Date:	21.07.2025	Scale:	1:100@A0

1ST HORIZON
1st Horizon Surveying and Engineering Ltd.
The Old Pop Factory
88-90 High Street
Dodworth
Barnsley S75 3RQ
Tel: +44 (0)1226 766 446
Fax: +44 (0)1226 766 317
www.1sth.co.uk
info@1sth.co.uk

No. BMBC-RI12399-01 | Rev: -

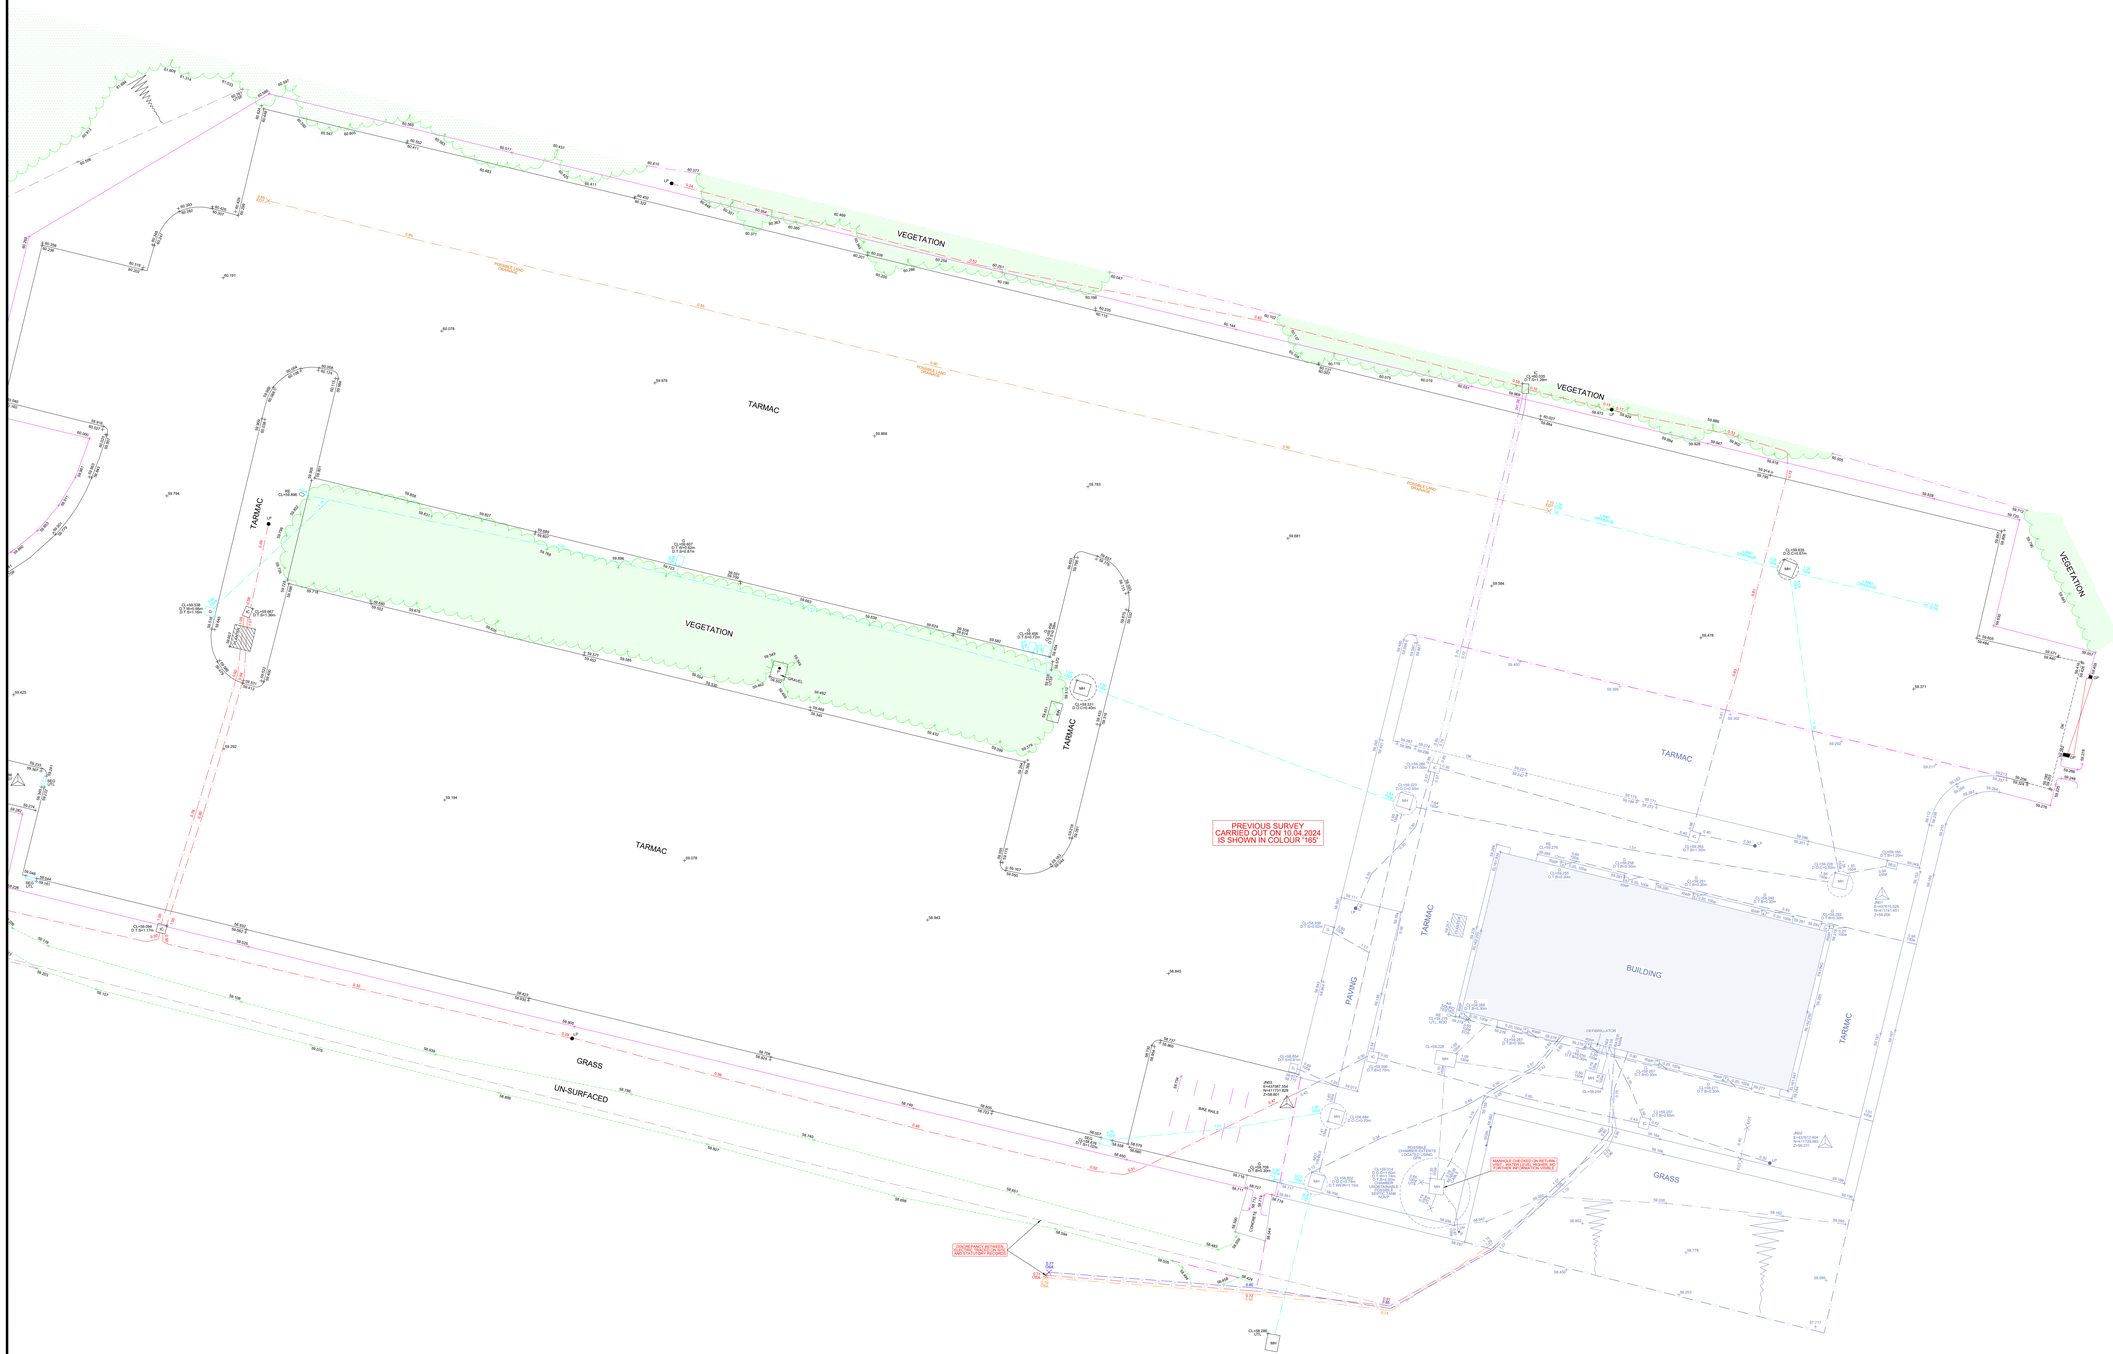

Sheet Layout

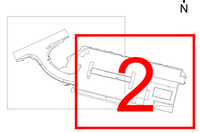

Topographic Abbreviations

ACU	Air Conditioning Unit	KO	Kerb Outlet
AV	Air Vent	LB	Litter Bin
BB	Belisha Beacon	LP	Lamp Post
BK	Brick	MB	Metal Base
BL	Bales/Bed Level	MH	Man Hole
BOL	Bollard	MK	Service Marker
BP	Brick Pillar	MW	Monitoring Well
BPV	Brick Pavieur	OSBM	Ordnance Survey Benchmark
BR	Bike Rack	P	Pole
BS	Bus Stop	PB	Post Box
BT	BT Inspection Cover	PCP	Pedestrian Control Point
CA	Camera	PLT	Planter
CAJB	Cable Junction Box	PM	Parking Meter
CATV	Cable Inspection Cover	PPL	Parapet Level
CB	Control Box	PU	Pump
CCTV	Close Circuit Television	RE	Rodding Eye
CD	Cable Duct	RL	Ridge Level
CG	Cattle Grid	RS	Road Sign
CH	Coal Hole	RW	Retaining Wall
CIP	Cable Inspection Point	RWC	Rain Water Channel
CL	Cover Level	RWP	Rain Water Pipe
COL	Column	S/A	Soakaway
CR	Cable Riser	SB	Sliding Bollard
DK	Drop Kerb	SC	Water Stopcock
DPC	Damp Proof Course	SD	Slot Drain
EB	Electricity Control Box	SEG	Side Entry Gully
EJB	Electricity Junction Box	SL	Sill Level
EL	Eave Level	SP	Sign Post
ELEC	Electricity Inspection Cover	ST	Stay Cable
EM	Electricity Meter	SV	Stop Valve
EP	Electricity Pylon/Pole	SVP	Soil Vent Pipe
ER	Earth Rod	TB	Telephone Call Box
FB	Flower Bed	TBM	Temporary Bench Mark
FC	Fuel Cover	TC	Traffic Control Inspection Cover
FH	Fire Hydrant	TH	Trial Hole
FL	Floor Level	THL	Threshold Level
FLT	Flood Light	TIC	Telephone Inspection Cover
FO	Fibre Optic	TJB	Telephone Junction Box
FP	Footpath	TL	Traffic Light
FRL	Flat Roof Level	TOF	Top of Fence Level
G	Gully	TOW	Top of Wall Level
GAS	Gas Inspection Cover	TP	Telegraph Pole
GJB	Gas Junction Box	TS	Tree Stump
GM	Gas Meter	UTSF	Unable to Survey Further
GP	Gate Post	VP	Vent Pipe
GV	Gas Vent	WL	Water Level
HL	Head Level	WM	Water Meter
IC	Inspection Cover	WO	Wash Out
IL	Invert Level	WP	Waste Pipe
JB	Junction Box	WTR	Water Inspection Cover

Topographic Legend

- Gate
- Paving
- Bottom Of Batter
- Top Of Batter
- Building/Wall
- Drip/Vegetative Line
- Slab/concrete
- Slope of batter
- Kerb
- Pipes
- Fencelines
- Vegetative Border
- Railing
- Pin Kerb
- Overhead Power Line
- Building Canopy
- Grass Edge
- Contour With Level
- Edge of Hardstanding
- Bore Hole
- Tree
- Bush
- Survey Station
- Photograph Origin

Utility & CCTV Abbreviations

A.C.E	APPROXIMATE CHAMBER EXTENTS	M.A.R	MAN ACCESS REQUIRED
AG	ABOVE GROUND	NDI	NO DEPTH INFORMATION
AR	ASSUMED ROUTE	NOVP	NO OTHER VISIBLE PIPES
BD	BACKDROP	NOVS	NO OTHER VISIBLE SERVICES
D.O.C	DEPTH OF COVER	NVP	NO VISIBLE PIPE
D.O.I	DEPTH OF INVERT/BOTTOM	NVS	NO VISIBLE SERVICE
D.T.L	DEPTH TO LANDING	OBA	OUT OF BOUNDARY AREA
D.T.S	DEPTH TO SILT	OSA	OUT OF SURVEY AREA
D.T.W	DEPTH TO WATER	P.T	POOR TRACE
EOC	END OF CAMERA	R.O.D	RISK OF DAMAGE
EOS	END OF SONDE	SA	SURVEY ABANDONED
EOSR	END OF STATUTORY RECORD INFORMATION	TPR	TAKEN FROM RECORDS
EOT	END OF TRACE	UTL	UNABLE TO LIFT
LAT	LATERAL DRAIN	UTC	UNABLE TO CAMERA
		UTS	UNABLE TO SONDE
		UTT	UNABLE TO TRACE

Utility Legend

- FUEL LINE - PETROL
- FUEL LINE - DIESEL, KERO OR PARAFFIN
- ELECTRICITY CABLE
- WATER SUPPLY PIPE
- GAS
- TELECOM CABLE
- BT CABLE
- CABLE TELEVISION
- FIBRE OPTICS
- EMPTY UTILITY DUCT
- CATHODIC PROTECTION
- EARTH TAPE
- HEATING PIPES
- SURFACE WATER DRAIN
- FOUL WATER DRAIN
- COMBINED DRAIN
- RISING MAIN
- UNIDENTIFIED (LOCATED USING GPR) - SEE NOTES
- UNIDENTIFIED (LOCATED BY INDUCTION) - SEE NOTES
- UNIDENTIFIED (LOCATED BY RADIO) - SEE NOTES
- UNIDENTIFIED PIPELINE
- TANK GAUGE LINE OR COMMS CABLE
- OFF-SET FILL
- VENT PIPE
- OIL PIPE
- REMEDIATION PIPES
- VAPOR RECOVERY
- SURVEY EXTENTS BOUNDARY LINE
- END OF TRACE / SONDE / STATUTORY RECORD INFORMATION

VISIBLE TRENCH

CHAMBER EXTENTS

PHOTO — REPORT PHOTOS

STATUTORY RECORD INFORMATION SHOWN IN GREY (COLOUR 8)

Notes

THE ACCURACY OF BOTH THE RADIO DETECTION EQUIPMENT AND THE GROUND PENETRATING RADAR, CAN ONLY BE ASSUMED TO BE +/-15% OF THE LOCATED DEPTH. FOR BOTH X,Y AND Z HEIGHT INFORMATION.

WHILST 1ST HORIZON PROVIDE SUITABLY TRAINED STAFF ON ALL PROJECTS AND OUR INVESTMENT IN THE LATEST DETECTION EQUIPMENT, LOCATED DATA MUST NOT BE ASSUMED EXHAUSTIVE AND DOCUMENT HSG47 MUST ALWAYS BE ADHERED TO IN ALL AREAS DURING ANY EXCAVATION WORKS.

NO LIABILITY FOR ERRORS, OMISSIONS OR EXCEPTIONS WILL BE ACCEPTED BY 1ST HORIZON SURVEYING & ENGINEERING LTD.

ALL SURVEY WORKS ARE CARRIED OUT IN ACCORDANCE WITH THE RICS SURVEYS OF LAND, BUILDINGS AND UTILITY SURVEYS AT SCALES OF 1:500 AND LARGER, OF WHICH A COPY CAN BE MADE AVAILABLE ON REQUEST.

THIS DRAWING SHOULD ONLY BE USED FOR ITS ORIGINAL PURPOSE.

1ST HORIZON SURVEYING & ENGINEERING LTD ACCEPTS NO RESPONSIBILITY FOR THIS DRAWING IF SUPPLIED TO ANY PARTY OTHER THAN THE ORIGINAL CLIENT.

DO NOT SCALE FROM THIS DRAWING.

ALL LEVELS ARE RELATED OSTN15 GRID PROJECTION.

Reference Material

THIS DRAWING HAS BEEN PRODUCED WITH REFERENCE TO STATUTORY AUTHORITY PLANS

Rev.	Details	Name	Date

Client:
Barnsley MBC
Barnsley Town Hall,
Church Street, Barnsley,
S70 2TA

Project:
Rabbit Ings Community Building
Rabbit Ings Country Park,
Lund Hill Lane, Royston,
Barnsley, S71 4BB

Title:
Rabbit Ings Community Building
Topographic & Utility Survey
(Sheet 2 of 2)

Surveyed:	ZL, CS	CAD:	CS
Chk'd:	DF	App'd:	JG
Date:	21.07.2025	Scale:	1:100@A0

1ST HORIZON
1st Horizon Surveying and Engineering Ltd.
The Old Pop Factory
88-90 High Street
Dodworth
Barnsley S75 3RQ
Tel: +44 (0)1226 766 446
Fax: +44 (0)1226 766 317
www.1sth.co.uk
info@1sth.co.uk

No. BMBC-RI12399-02

Rev: -