
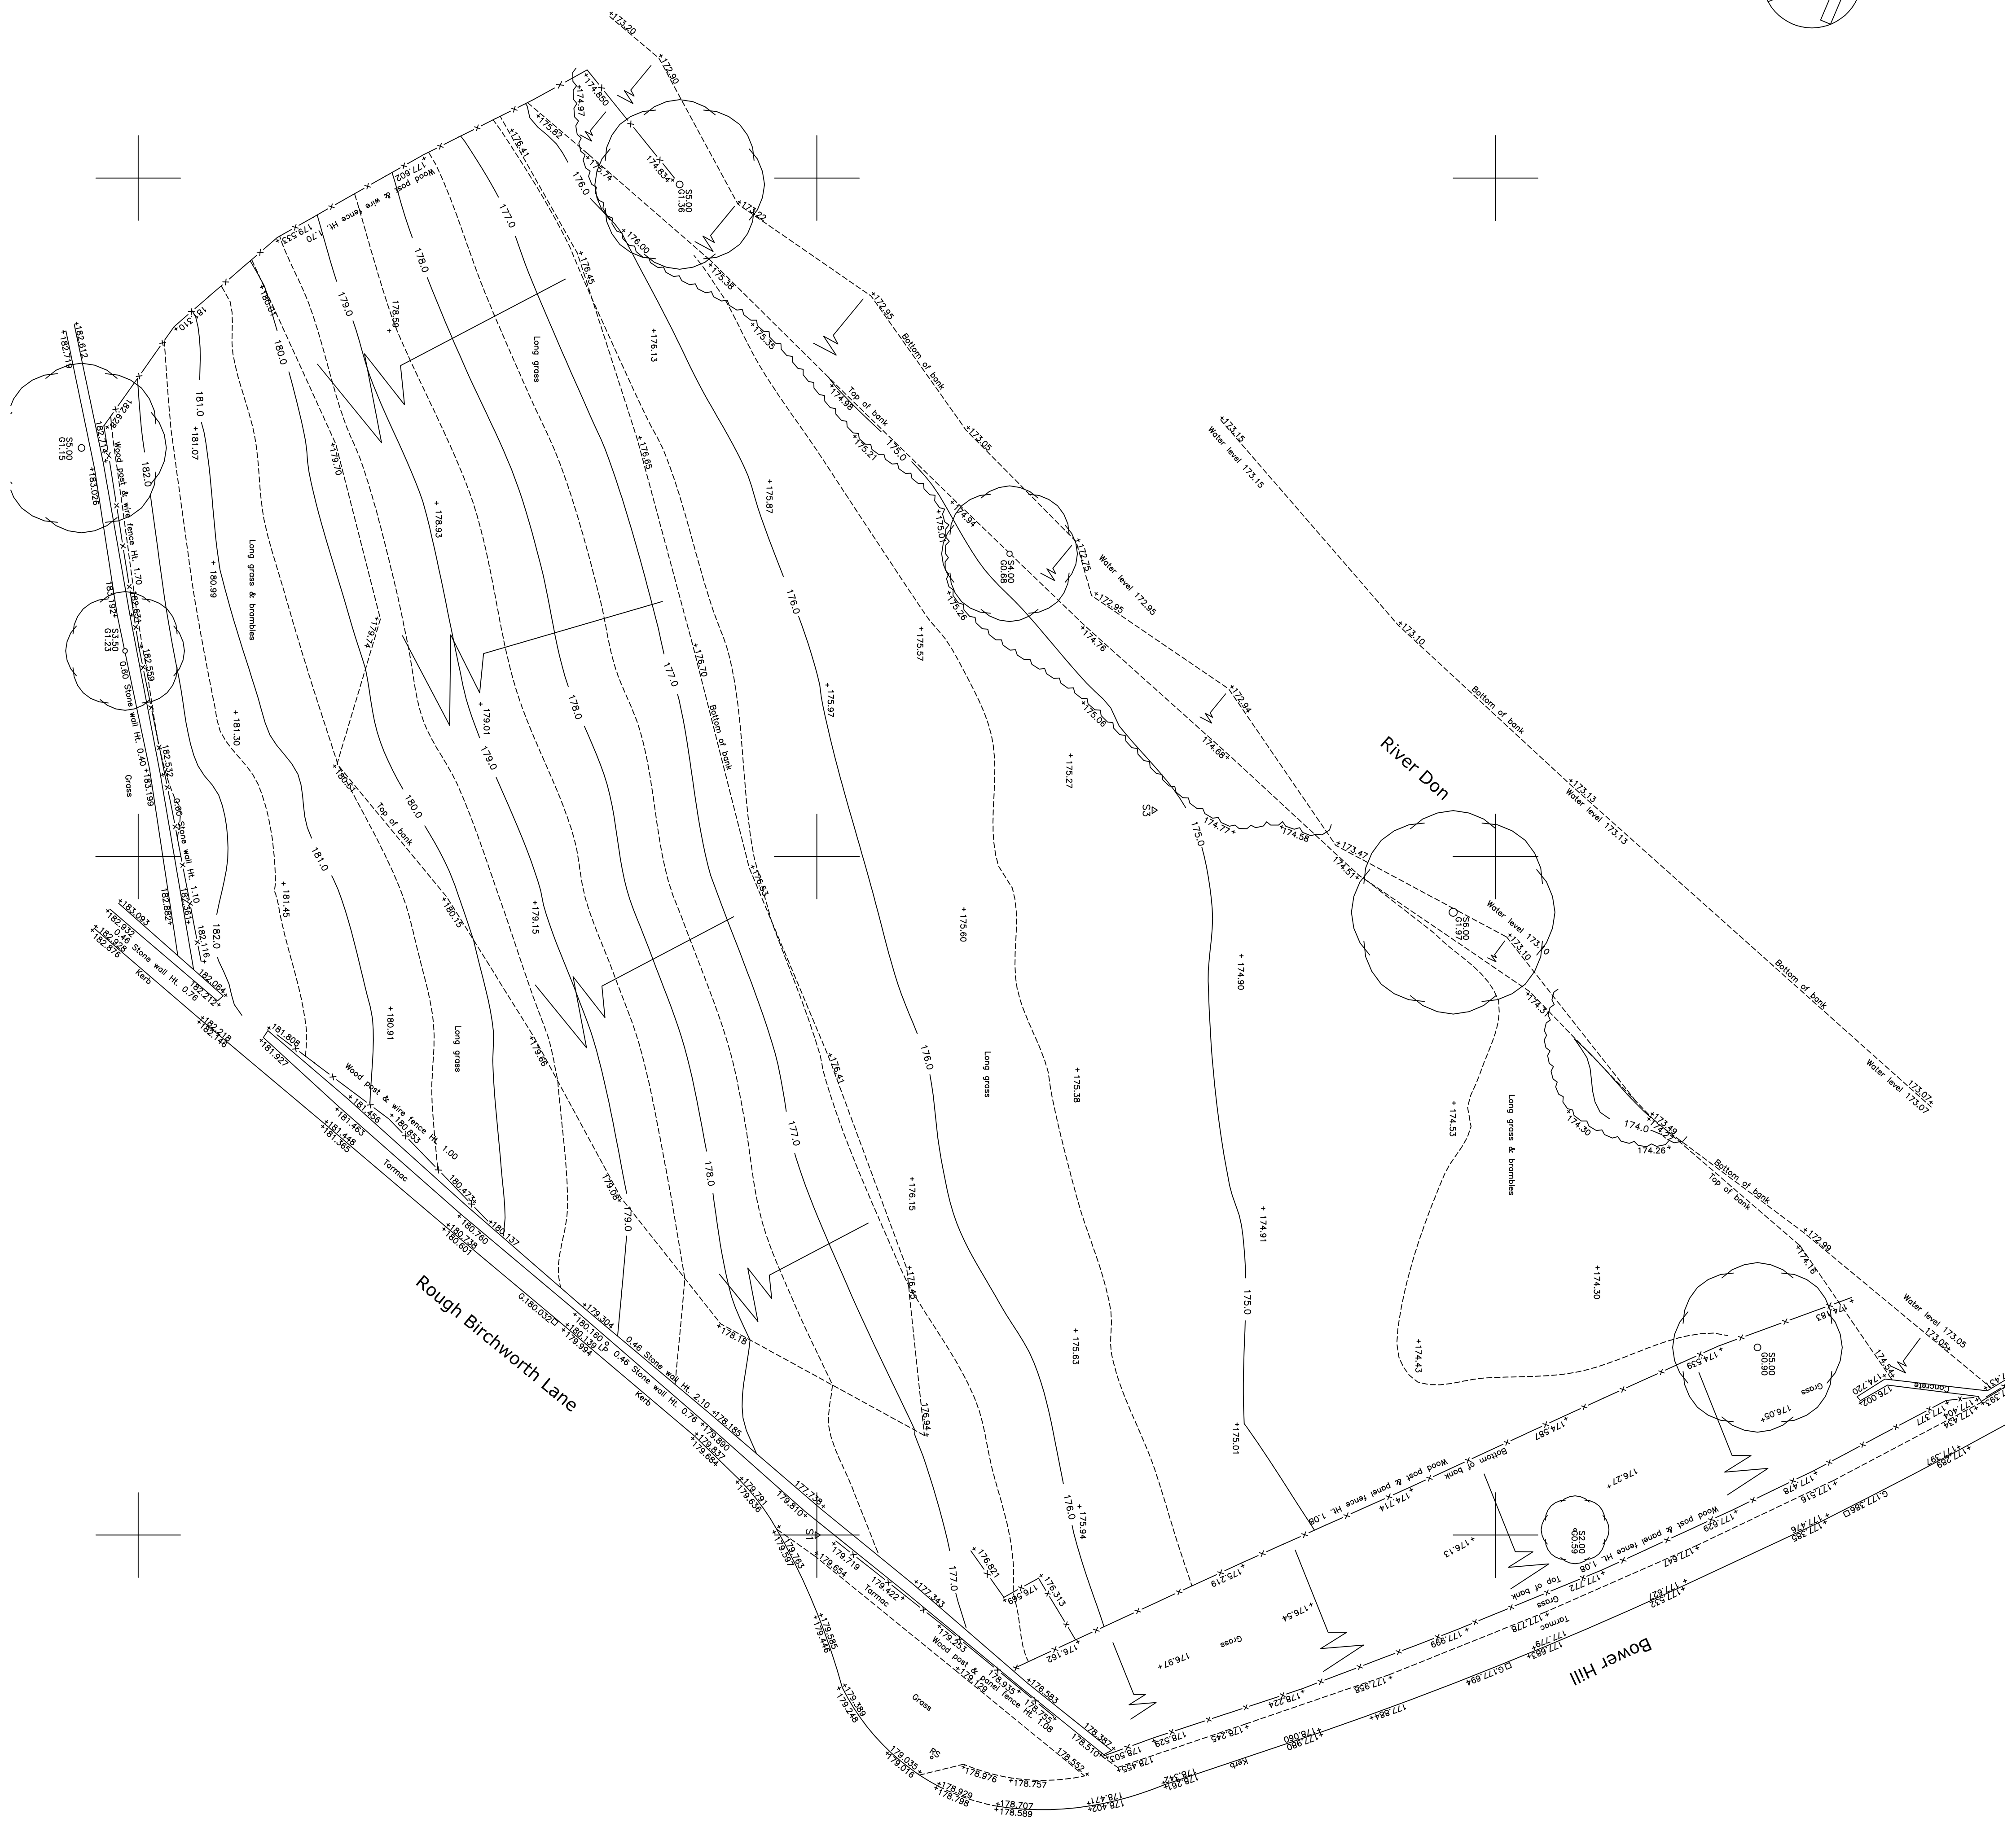


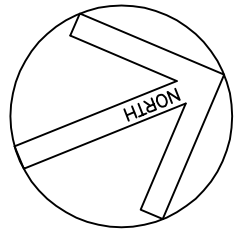

960N

1000N

1040N

960N

1000N

1040N