

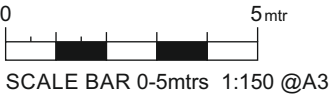
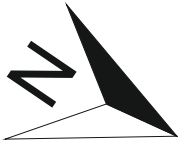
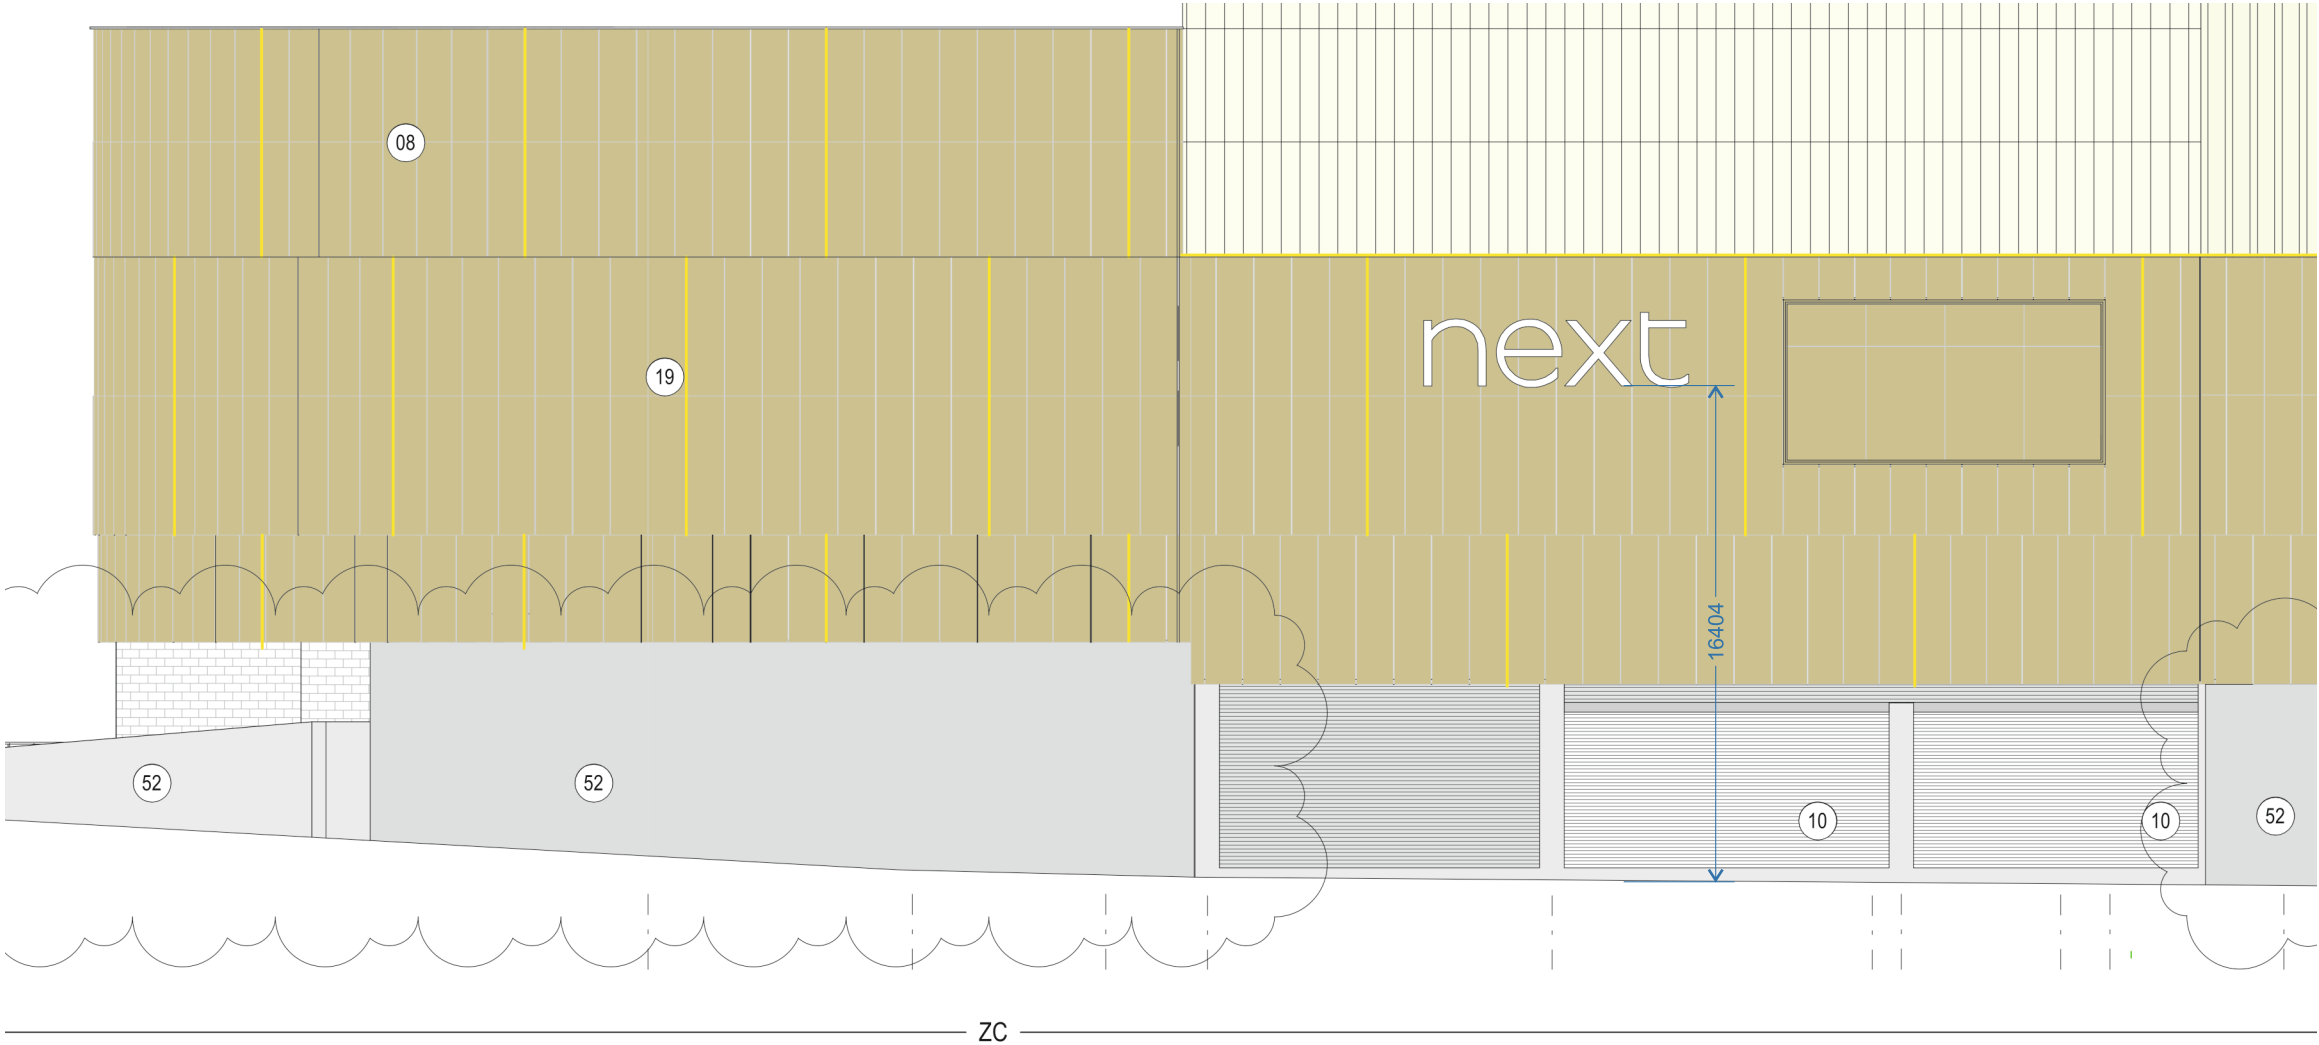


Side Elevation

Scale 1:250

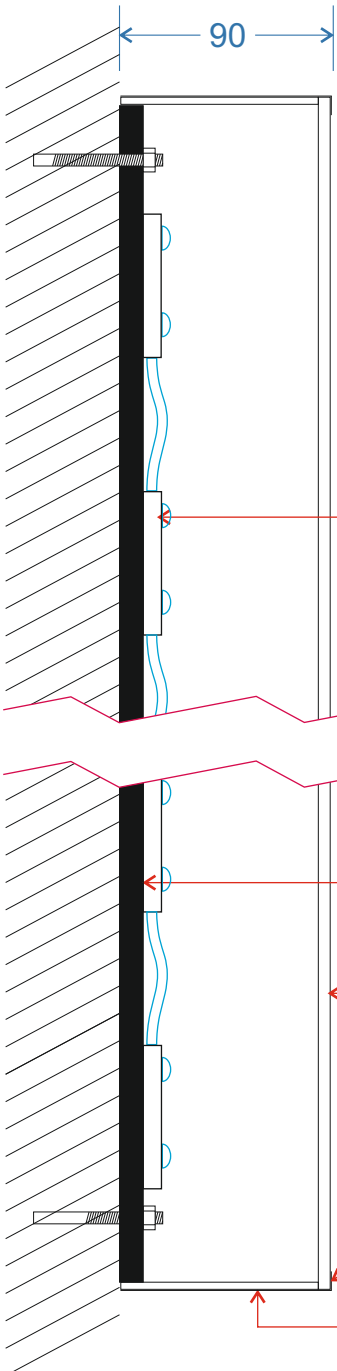

- Internally illuminated by led. (5000k white / 320 cd/m)
- 10mm Black foamex back c/w White vinyl to face to reflect light.
- 5mm Itl2 acrylic face
- Face masked, returns & flange to the face painted white - gloss black.
- Returns to be 3mm 069 dense white acrylic.

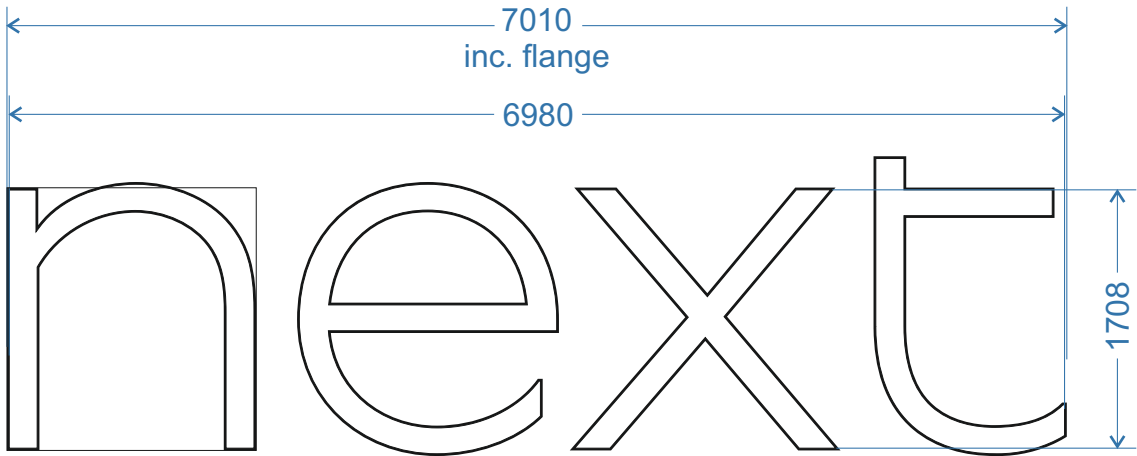

approx. letter weight 17.1 kg (average individual letter)


CLIENT:	Next	DRAWING NUMBER:	JOB NO:	DRAWN BY:	REV	DATE	BY	DESCRIPTION
		DM-0321-90	6461	D.Murfin	A	09.04.21	DE	Fixing detail & letter weight added
PROJECT:	Next Barnsley Glass Works	DATE:	ITEM REF:	SCALE:	C	00.00.21	XX	XXXXXX
		11.03.2021	n/a	a/s @A3	D	00.00.21	XX	XXXXXX
DESCRIPTION:	Side Elevation				E	00.00.21	XX	XXXXXX

© This drawing is the property of Geetee Signs, and should not be reproduced, altered or used in any way without express permission. Colours shown are for illustration and may not be an exact match unless references are supplied.

RAL 9005
Jet Black Gloss



Geeteesigns.com

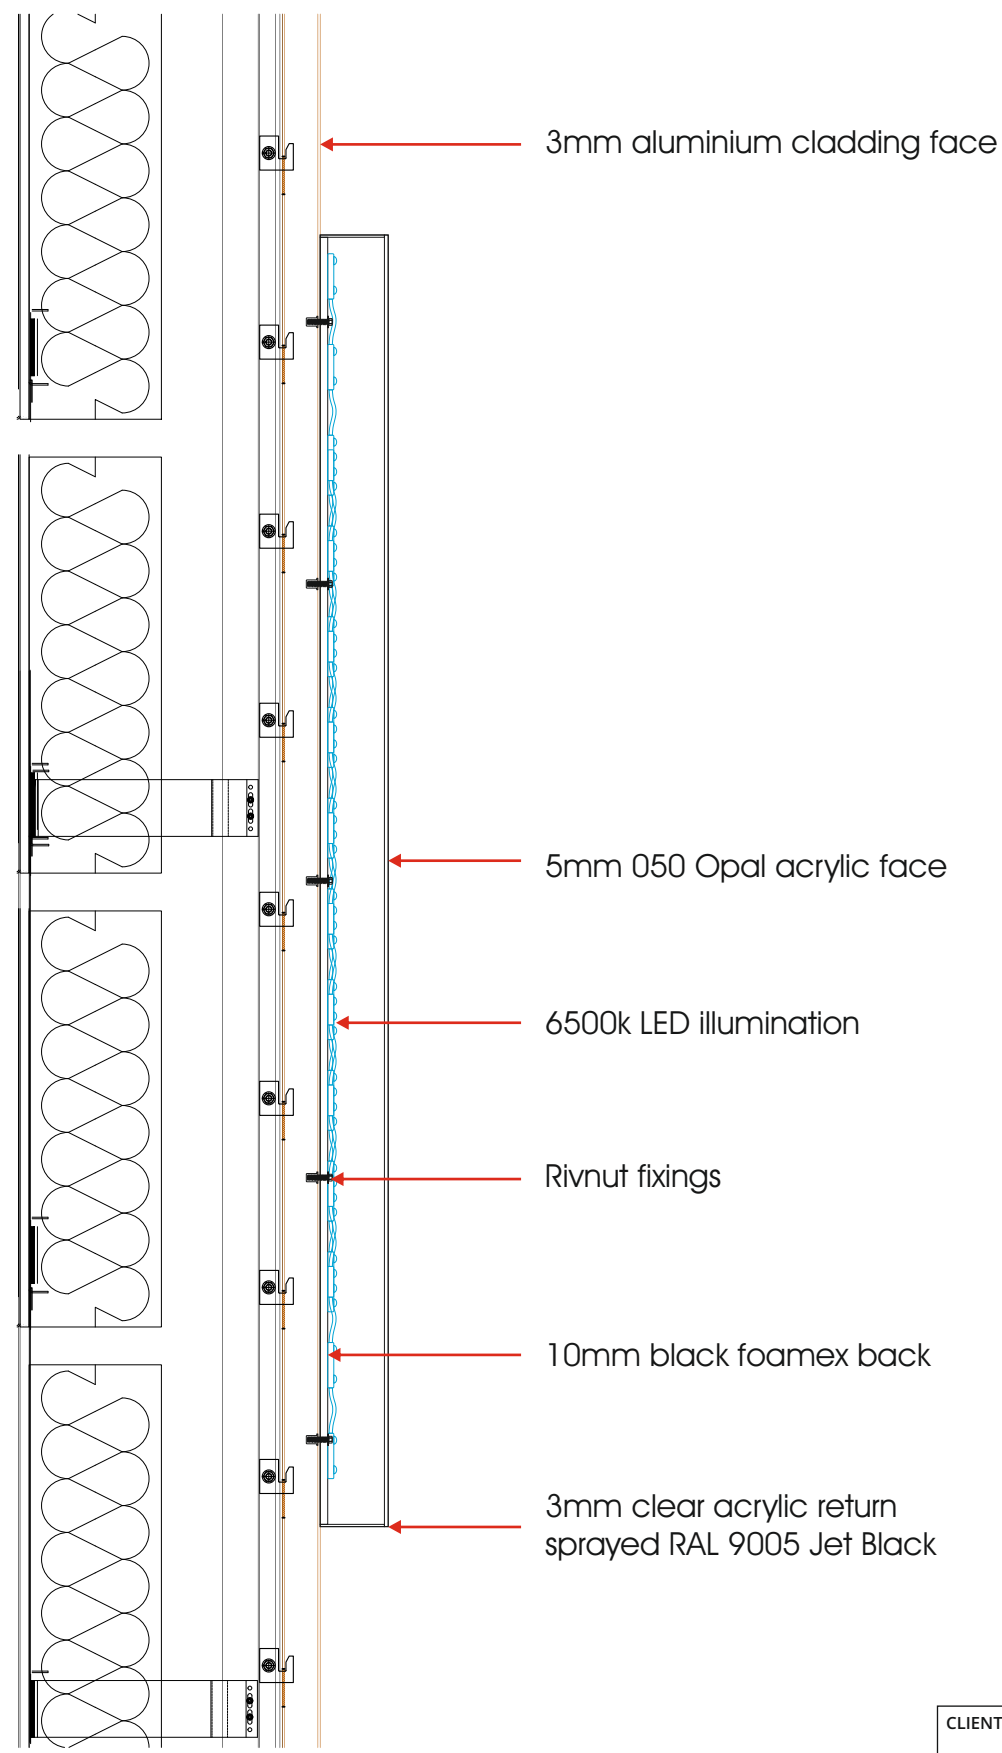

Scale 1:10

CLIENT:	Next	DRAWING NUMBER:	JOB NO:	DRAWN BY:	REV	DATE	BY	DESCRIPTION
		DM-0321-90	6461	D.Murfin	A	09.04.21	DE	Fixing detail & letter weight added
PROJECT:	Next Barnsley Glass Works	DATE:	ITEM REF:	SCALE:	B	10.05.21	DJ	Amendment to artwork
		11.03.2021	n/a	a/s @A3	C	00.00.21	XX	XXXXXX
DESCRIPTION:	Side Elevation							

All measurements in millimetres unless stated otherwise.

RAL 9005
Jet Black



Geeteesigns.com