


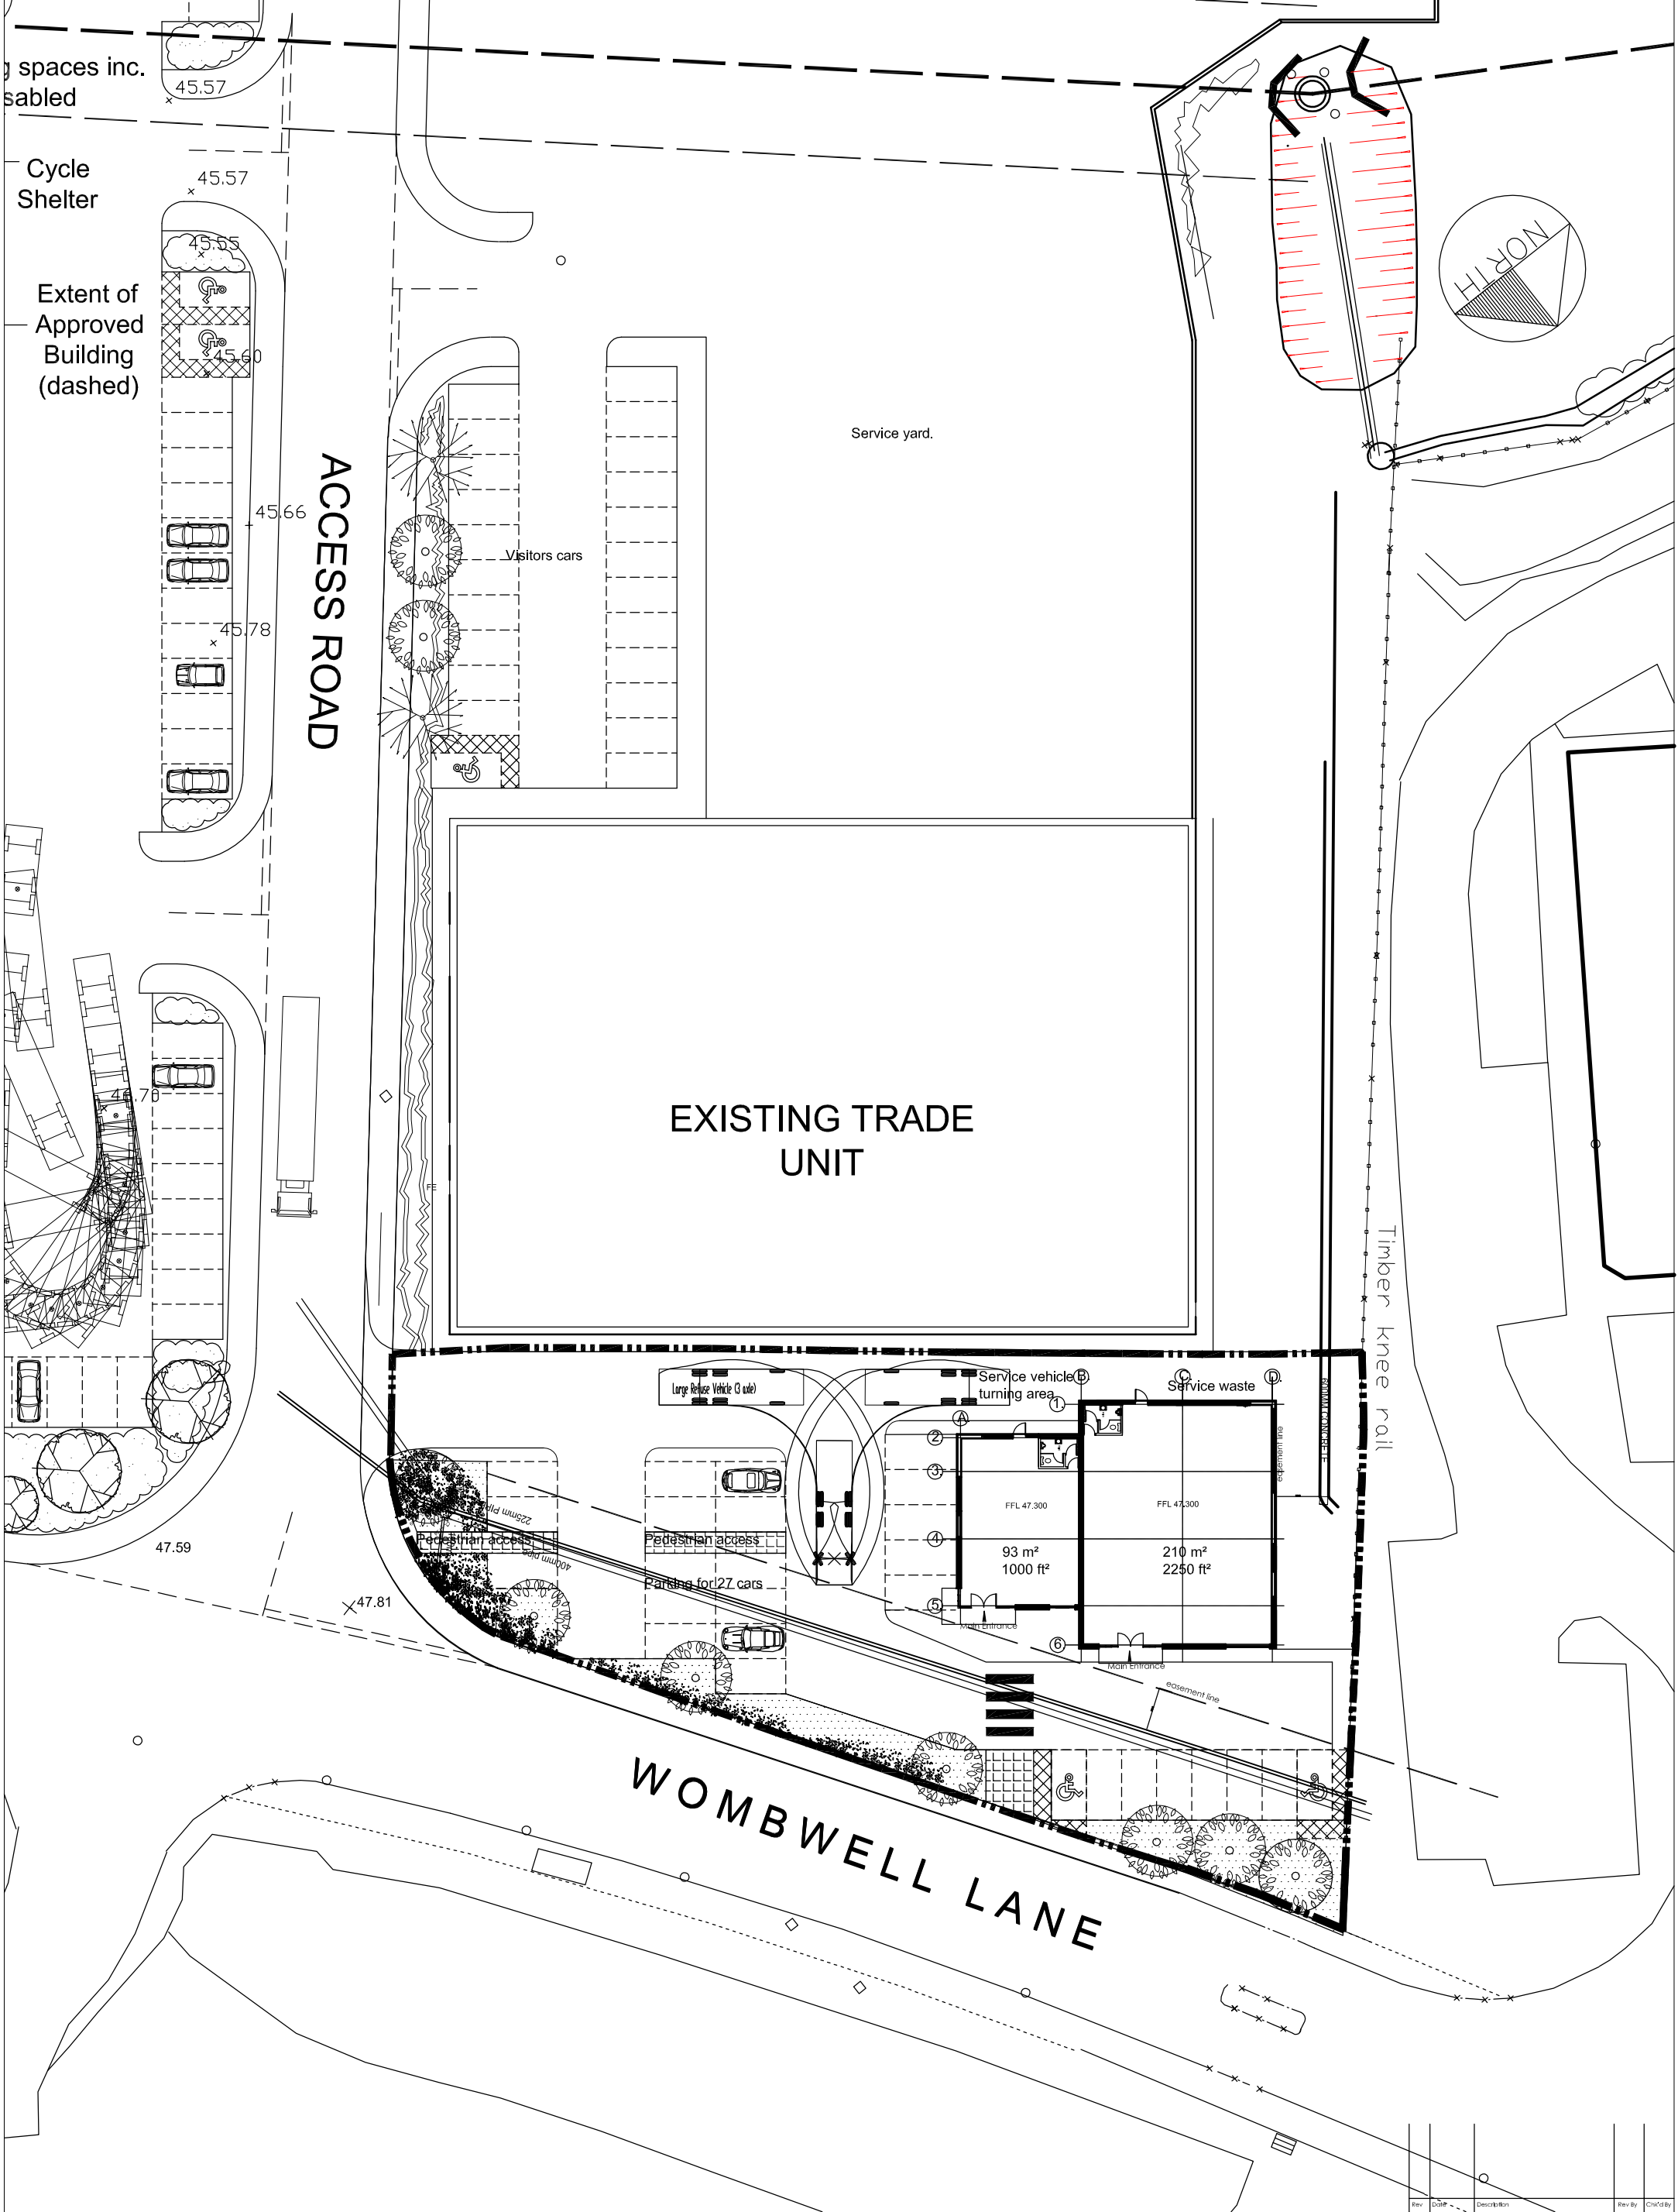

Proposed development, Wombwell Lane, Barnsley
For G.N Properties Ltd.

Rev	Date	Description	Rev By	Chk'd By
1	29.08.12	Proposed development, Wombwell Lane, Barnsley For G.N Properties Ltd.		
Title				
Proposed site plan Scheme 3 Rev C				
Scale				
1:200 @A1				
Date				
29.08.12				
Rev				
Revision C Units moved to avoid sewer running thro site				