




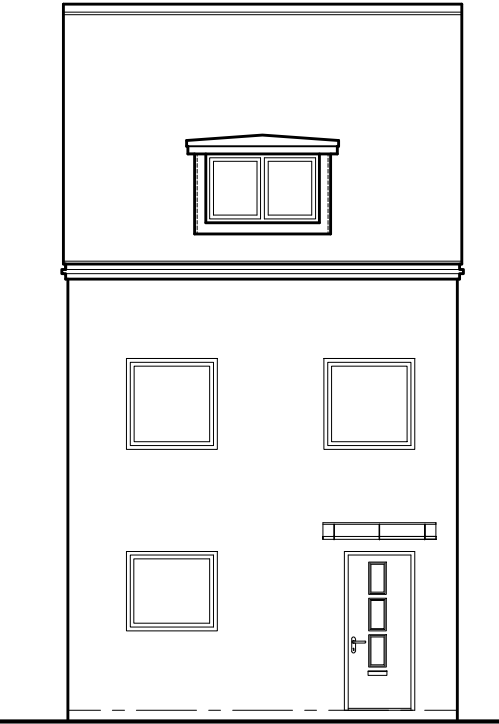


Front Elevation

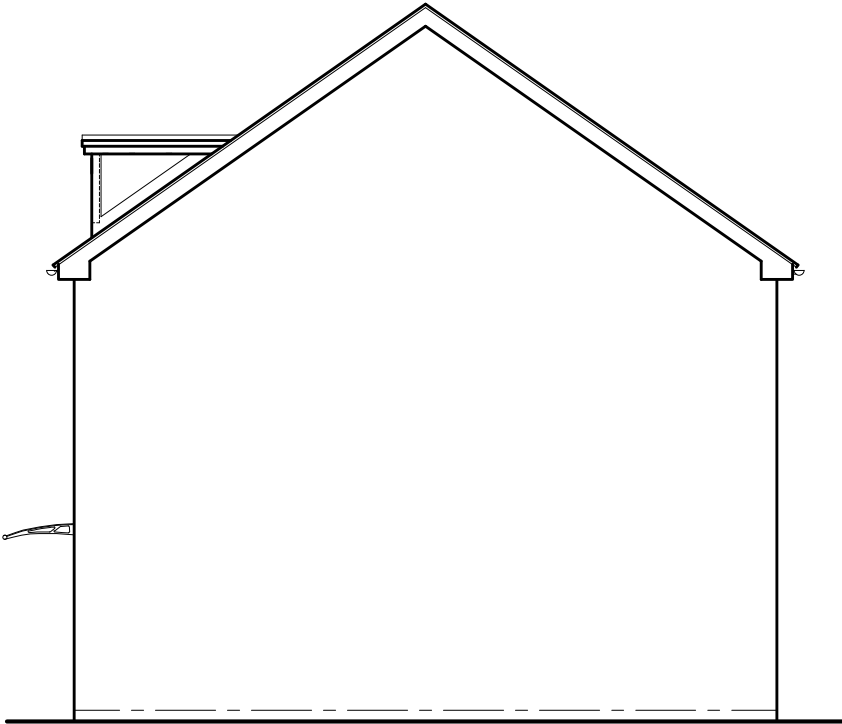


Side Elevation

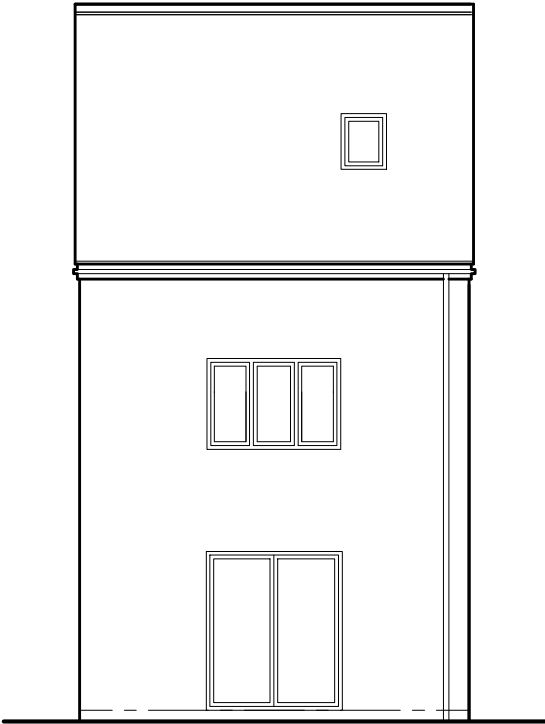


Rear Elevation

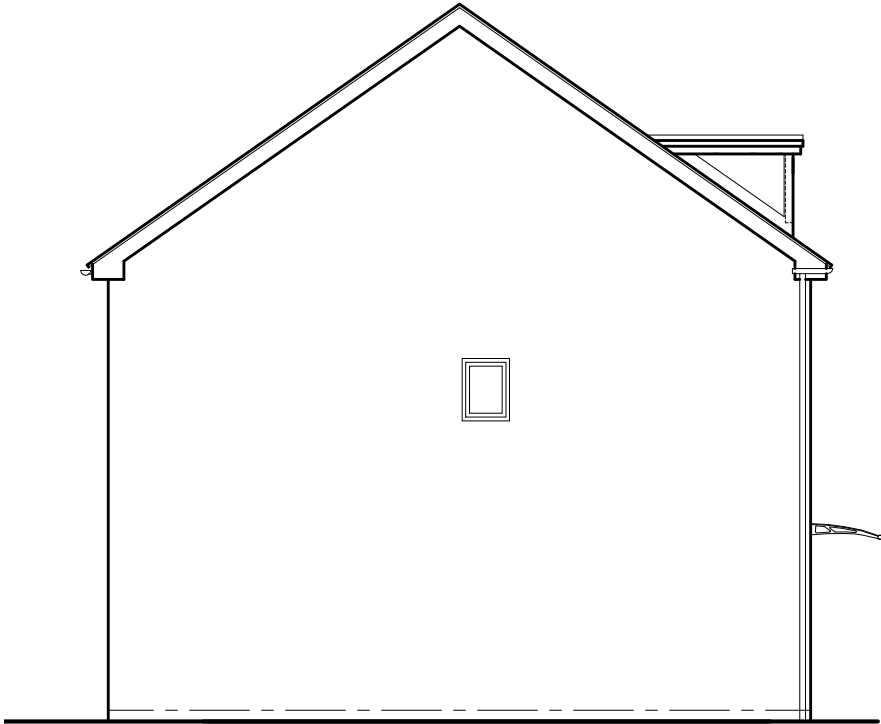


Side Elevation

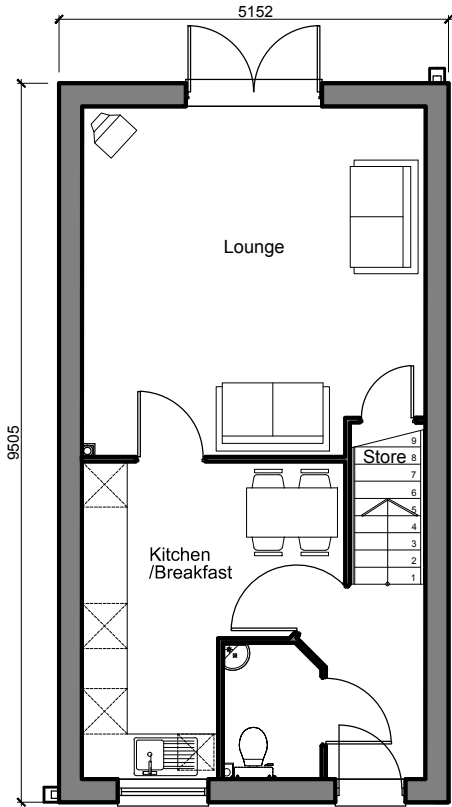


Ground Floor Plan

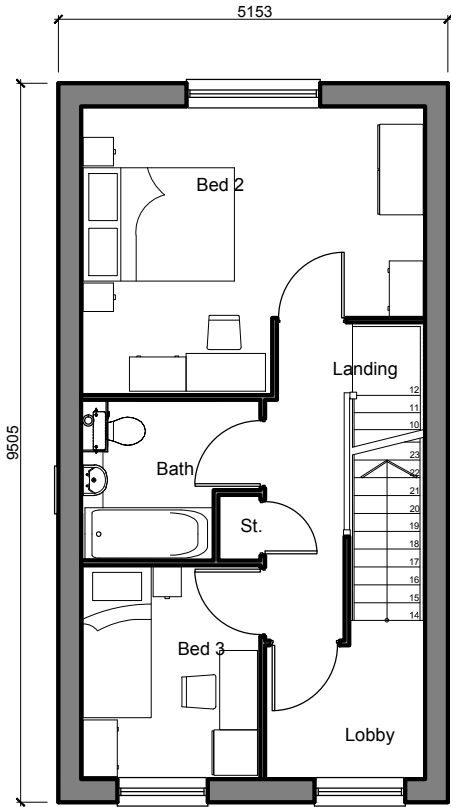

First Floor Plan

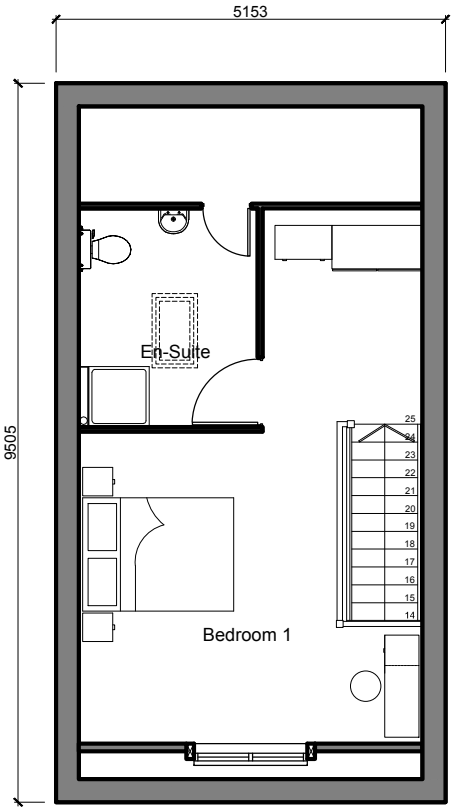

Second Floor Plan

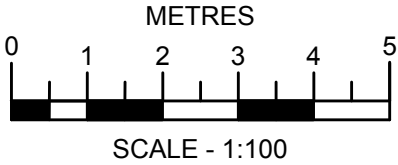

Revised	Date	Drawn	Checked
Project			
PROPOSED RESIDENTIAL REDEVELOPMENT			
THURNSCOPE			
BARNESLEY			
KEEPMOAT PLC			
THURNSCOPE HOUSE TYPE L			
1186 sq ft (3B5P)			
CfSH Level 4 & DQS			
Drawing No: 3835 - RM1 - House Type - L			
Date: 15.10.09 Scale: 1/100 @ A3 Drawn: J.A.J.B. Checked: K.N.S.			
CAD File			
Note: Do not scale from this drawing. All dimensions to be checked on-site.			
Watson Batty Architects Limited Stiles House, Stiles Road Guiseley, Leeds LS20 8EU			
T: 01943 876 665 F: 01943 862 300 E: enquiries@watsonbatty.com W: www.watsonbatty.com			
WATSON BATTY architects			