



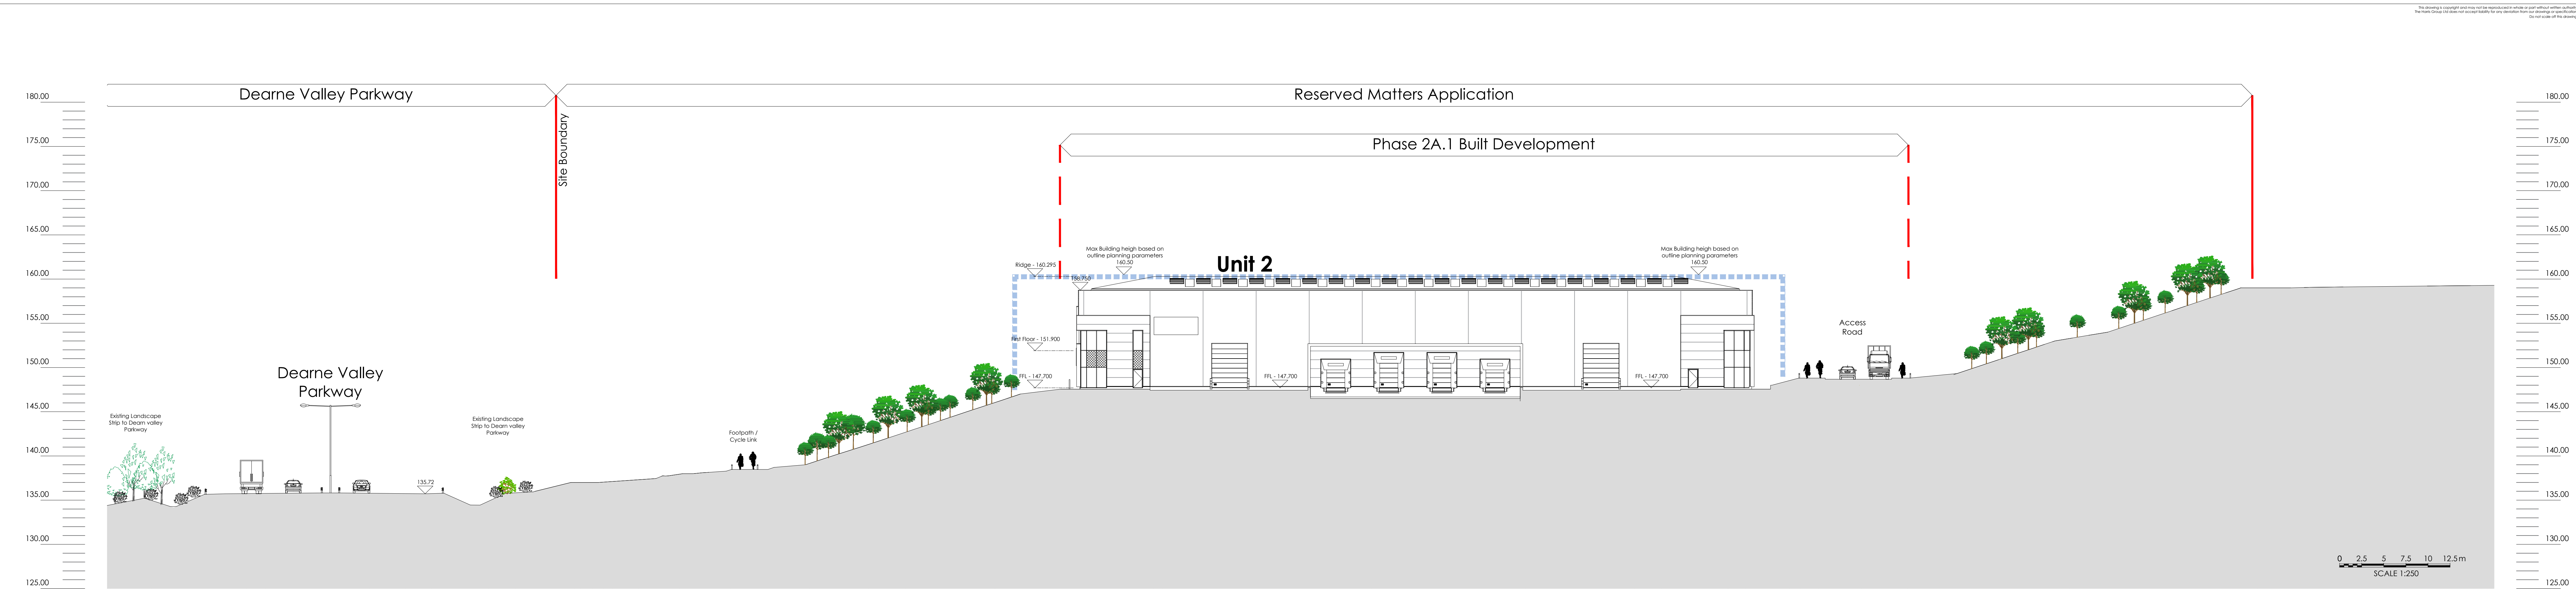

Section 2- After completion of the development - 1:500

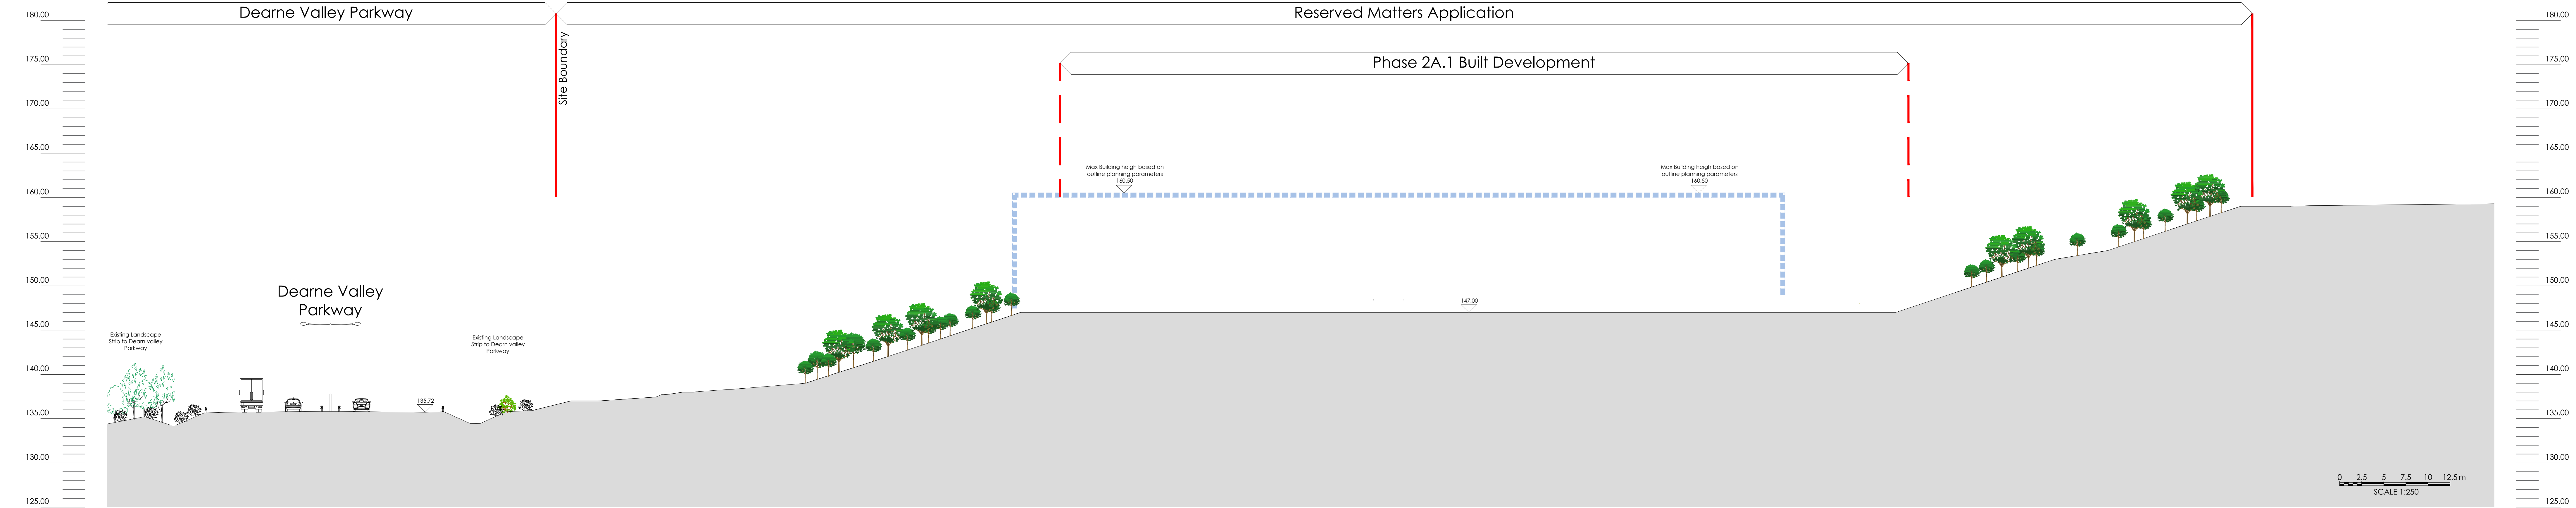

Section 2- - (Outline Planning Submission ) Site after Cut and Fill works - 1:500

