


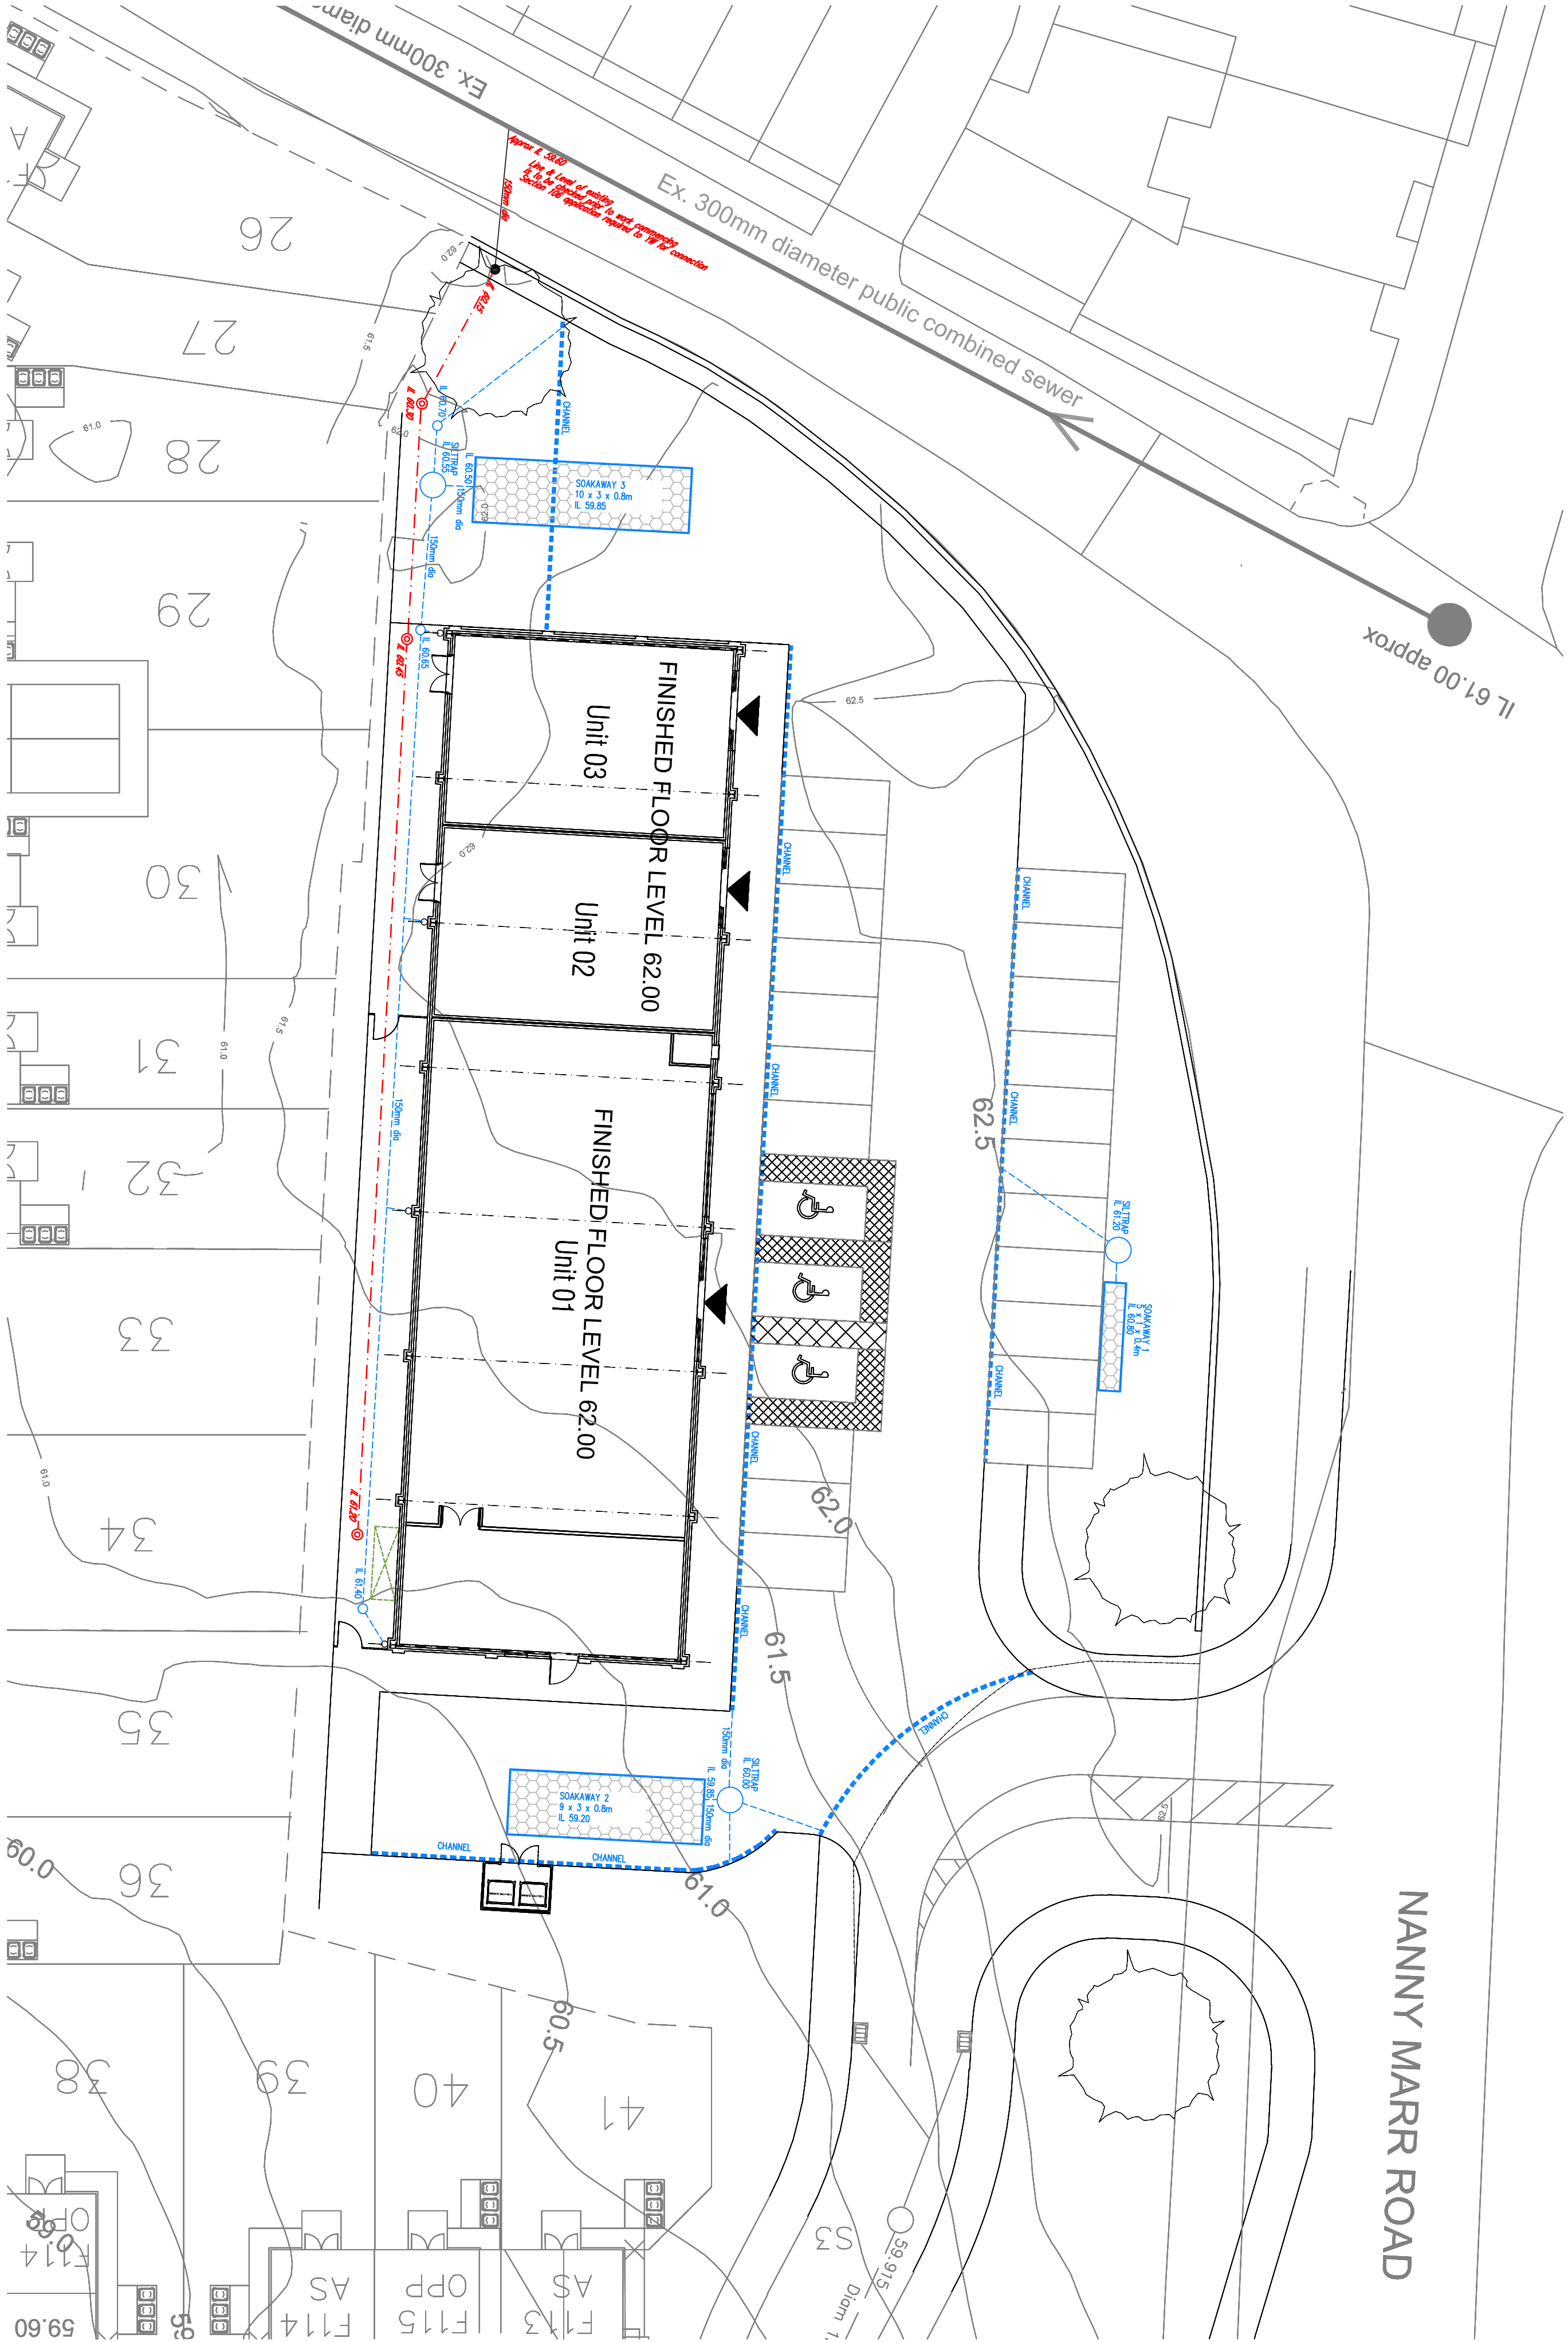

NANNY MARR ROAD

KEY

- Private surface water sewer and chamber, 110mm dia UPVC unless stated otherwise.
- Private foul water sewer and chamber, 110mm dia UPVC unless stated otherwise.
- Linear drainage channel (Aco or similar) To be Class D400 in trafficked areas With "Heelguard" grotings Capacity to be confirmed with manufacturer.
- Cellular soakaway.

DESIGN SUBJECT TO CONFIRMATION OF DRAINAGE POINTS AND INFILTRATION TESTS

NOTES

All works to comply with Building Regulations Approved document Part H. Drainage points shown are approximate and should be checked against the working drawings.

All existing drainage to be checked for line and level prior to commencement. Invert levels shown indicate the invert level of the main channel within the chamber. Branches connect at +50mm. At changes of direction the main channel is to be used with bends outside the chamber. Branches not to be used for changes of direction.

All inspection chamber covers and channel drains should be the appropriate loading class for their location and comply with BS EN 124:2015

Soakaways are to be positioned a minimum of 5m from buildings and Highways. Soakaways are to be constructed wholly within sandy graveis

Soakaway designs are based upon test results from the adjacent residential development and therefore infiltration testing should be carried out on the site to confirm suitability prior to commencement.

Foul drainage is to connect to the public combined sewer within Barnsley Road. Approval from Yorkshire Water is required by submitting a Section 106 application before works commence.

Preliminary

Rev	Details	Date	Drawn/CHK
	Ackroyd & Abbott		
Commercial Area			
Nanny Marr Road, Darfield			
Drainage design			
Dwg No.: STE/21/0204			
Date: 11-2-21			
Scale: 1:200			
Copyright © Shaun Tonge Engineering			
SHAUNTONGE ENGINEERING			
11 Broomfield Road, Wombwell, Barnsley, S73 0SA. Tel: 01226 755926, Mobile 07262 278070, Email shauntongeengineering@btconnect.co.uk			