


SOUTH EAST

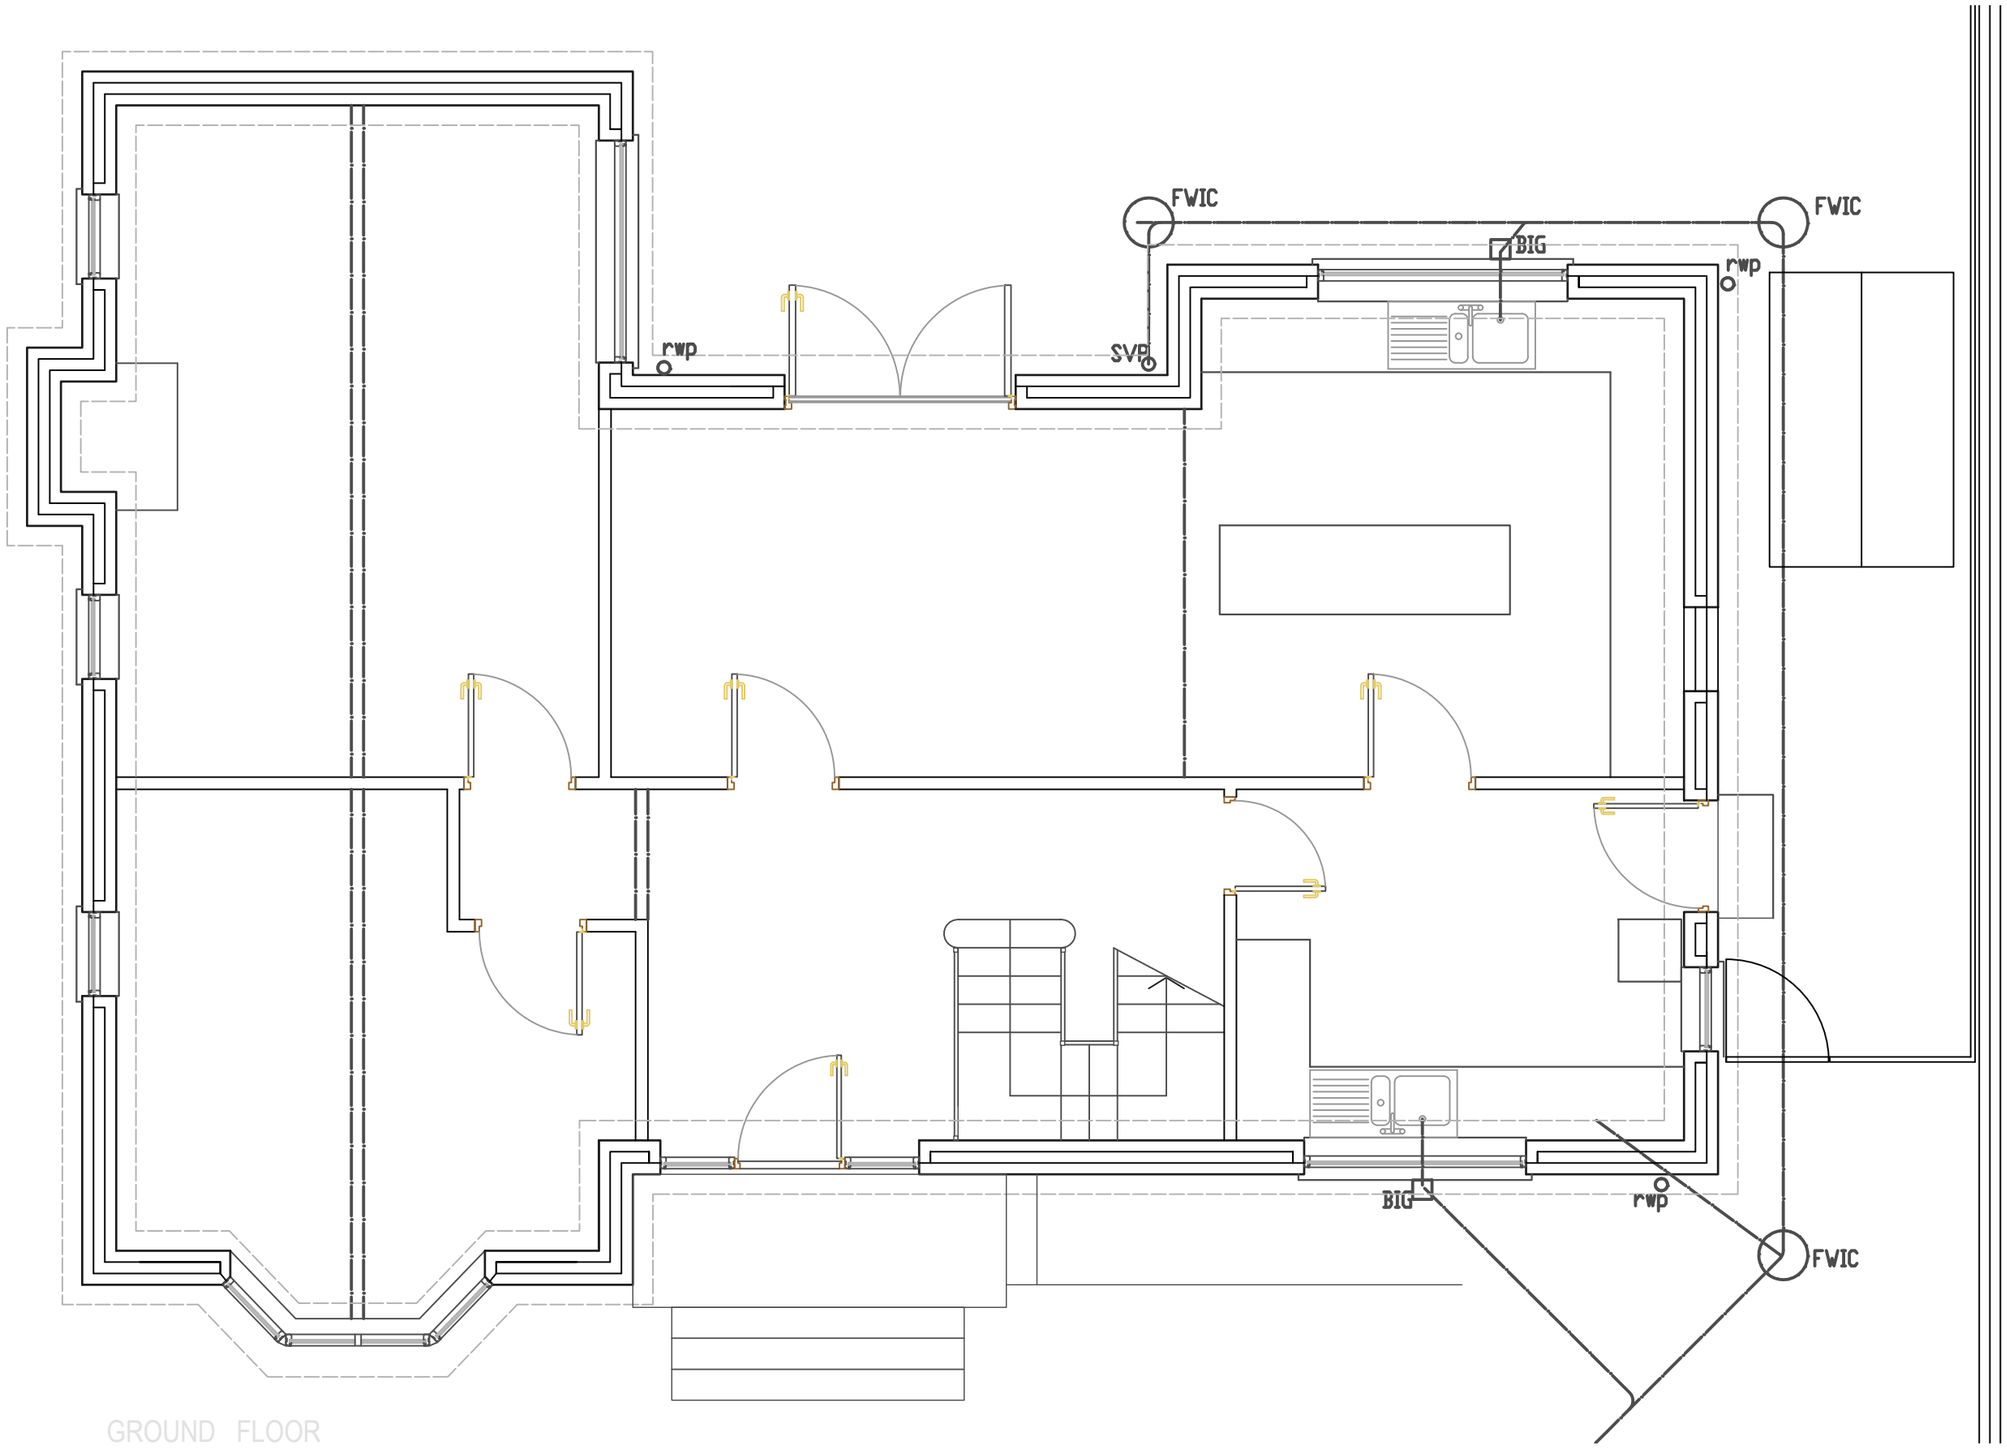

GROUND FLOOR