


- 1) This drawing and the design and details depicted thereon are the copyright of Peter Dimberline Chartered Architect.
- 2) All dimensions on this drawing are to be checked by the Contractor and any discrepancies are to be reported to the Architect.
- 3) Do not scale critical dimensions off this drawing.
- 4) Contractor to ensure that all Health & Safety requirements (CDM Regulations) in relation to this project will be complied with.

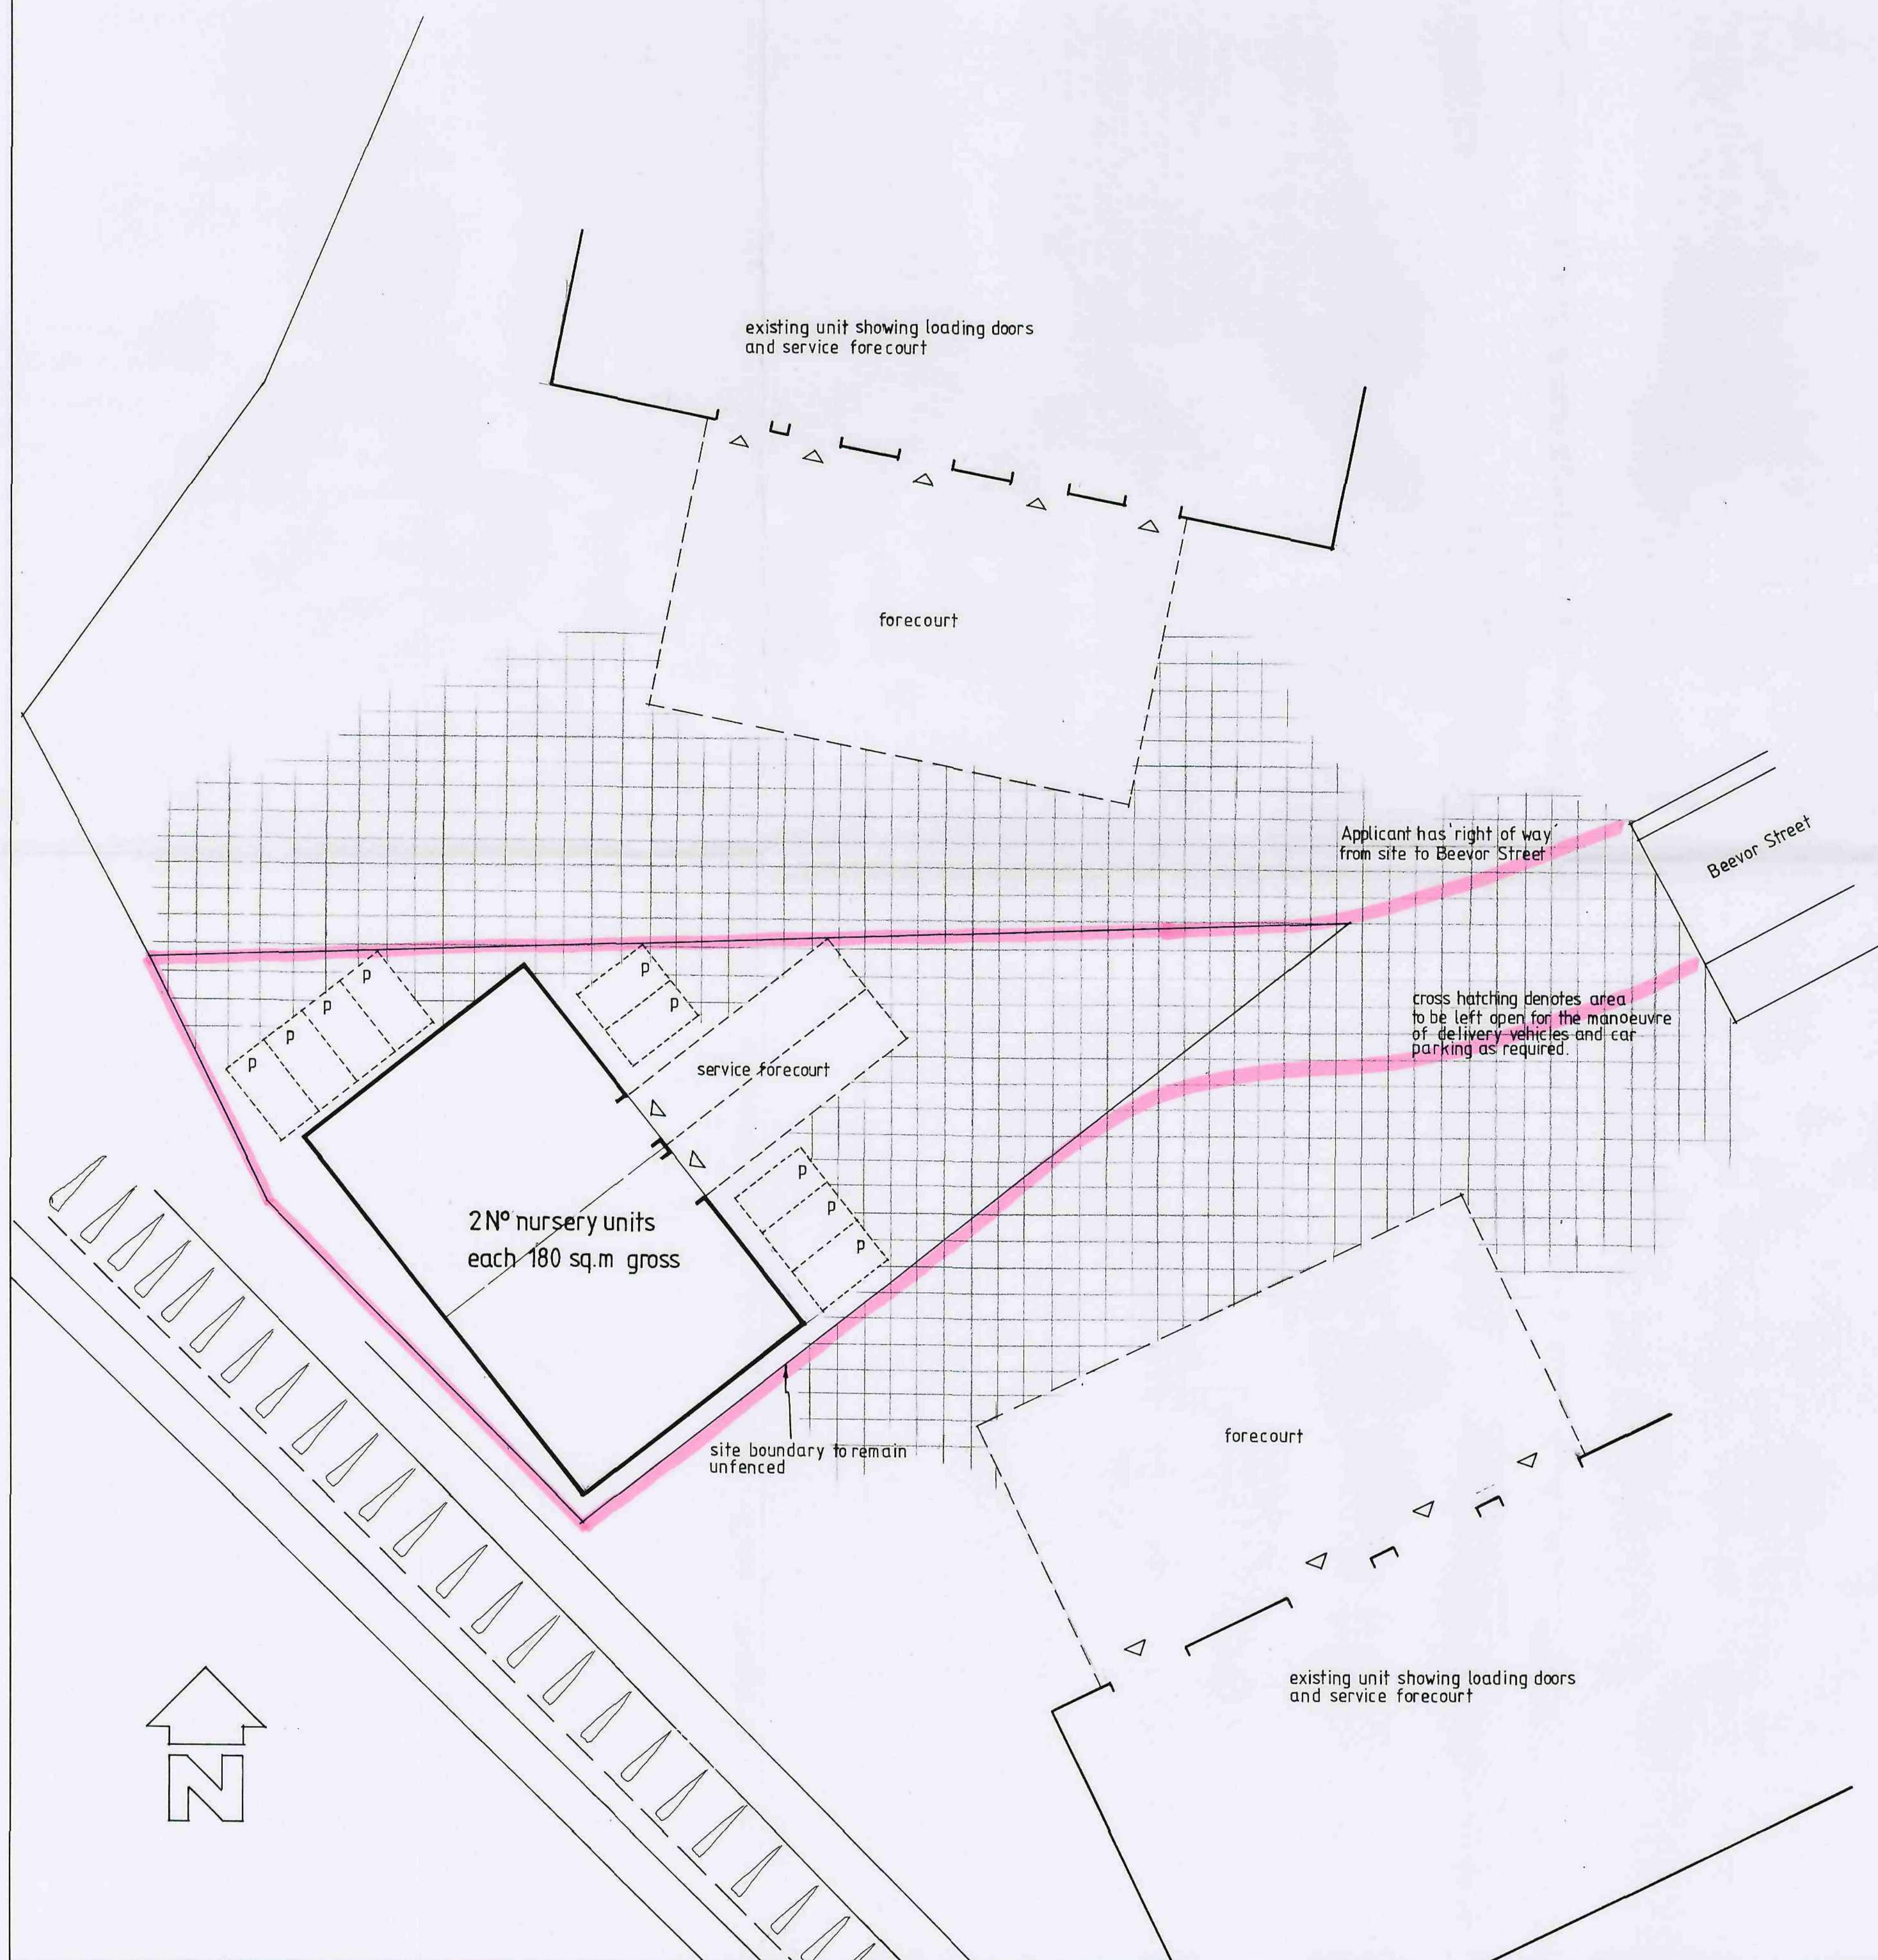

PROPOSED SITE LAYOUT 1:200,

REVISIONS

PETER DIMBERLINE
CHARTERED ARCHITECT

Dip. Arch RIBA

2 TIPSEY COURT
WAKEFIELD ROAD
STAINCROSS
BARNLEY S75 6FZ

TEL/FAX (01226) 390947



CLIENT
Mr C Palmer

PROJECT
Proposed nursery units.

LOCATION
Site off Beevor Street, Barnsley.

DRAWING
Proposed site layout

SCALES 1:200

DATE June /08

DRWG.No 2008/016/01

DRAWN BY PD.

REV.