


DATE	25/05/2016	SCALE	AS SHOWN @ A4
SALES CONT.	ARB	DRAWN BY	CW
JOB NO.	64615	DWG NO.	McDonalds / 023 / 2016

ARCH - scale 1:20

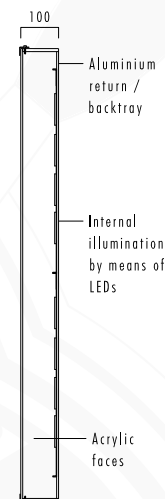

ARCH SECTION THROUGH
Scale - 1:20

ARCH

DIMENSIONS

1200mm high

DESCRIPTION

Wall mounted LED illuminated golden arch.