


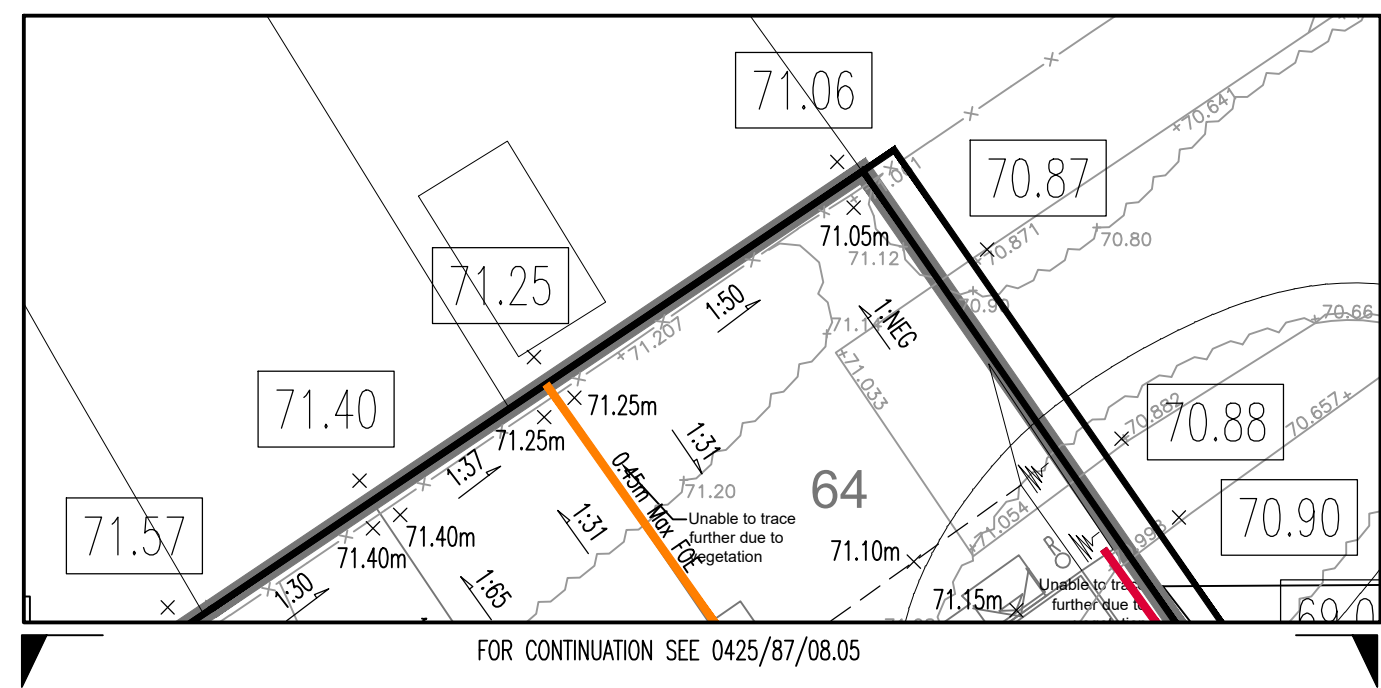

TITLE			
EXTERNAL WORKS LAYOUT SHEET 5 OF 10			
PROJECT			
GYPSY LANE, WOMBWELL			
CLIENT			
MILLER HOMES (YORKSHIRE) LTD			
DRAWING STATUS			
PRELIMINARY			
Scale	1:200 @ A1	Date	Drawn DJG Chk. MI
Drg. No. 0425/87/08.05			Rev F