


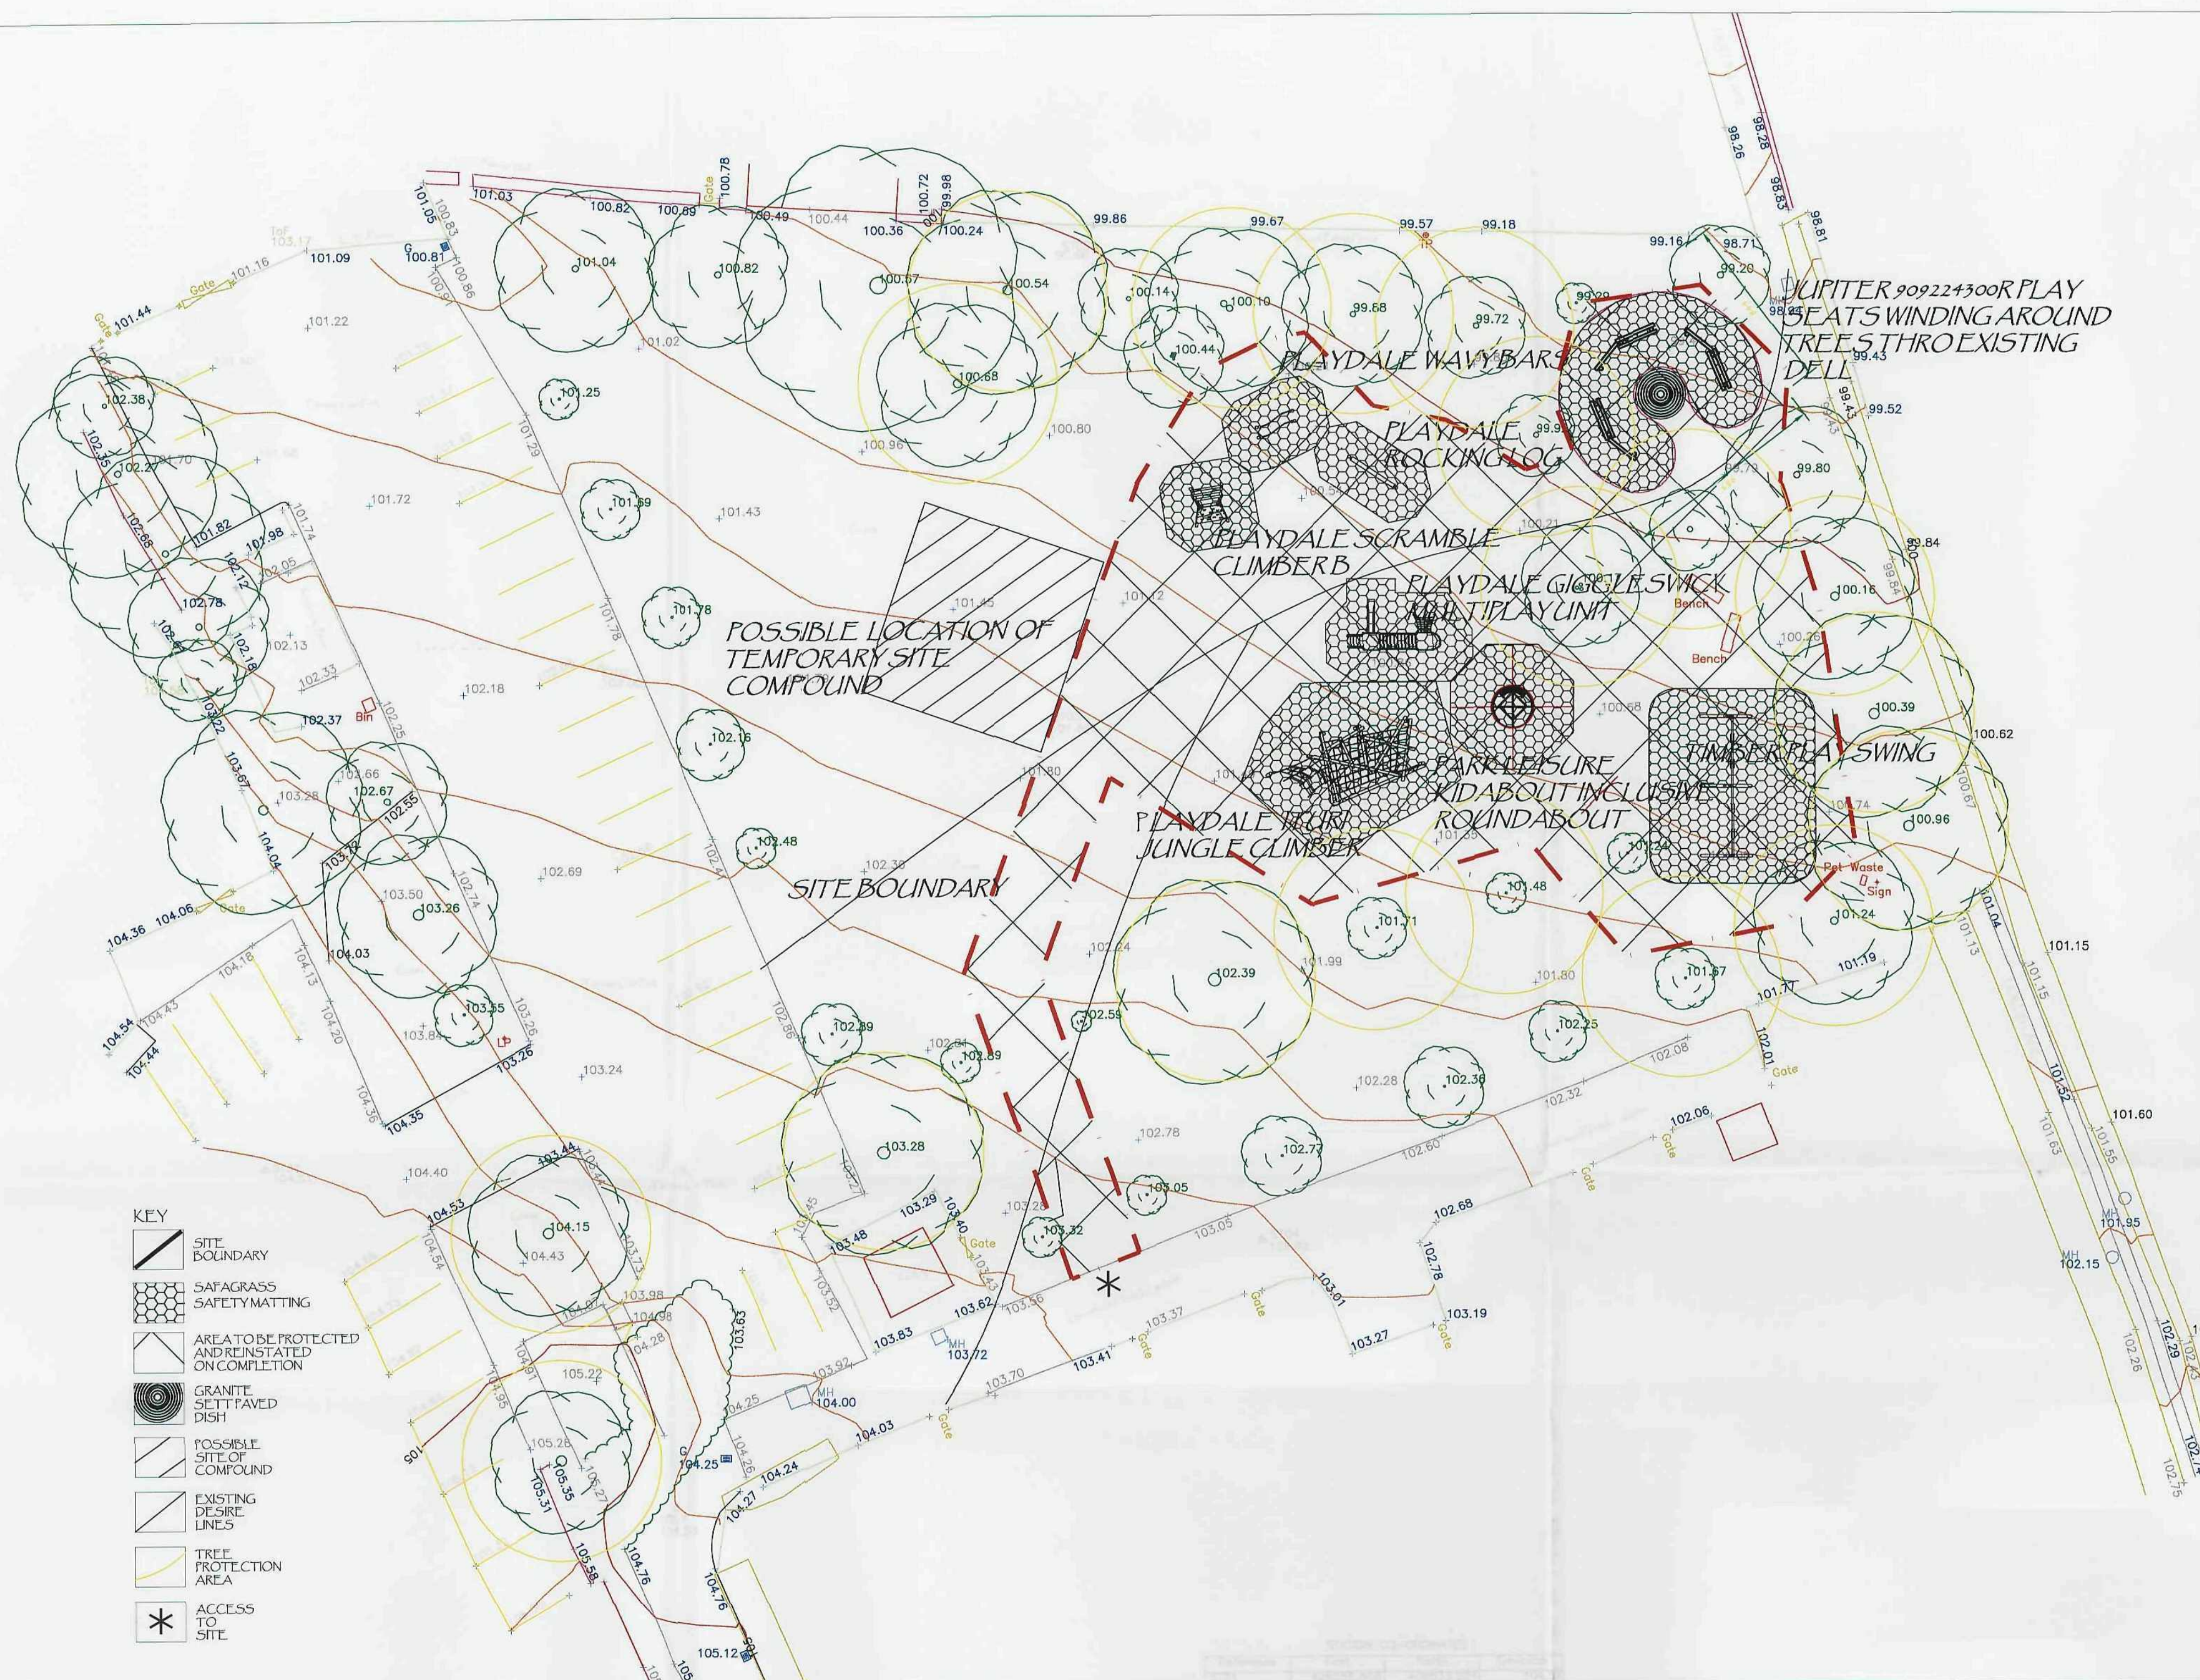


Playdale Giggleswick Multiplay



Playdale swings



Playdale Wavy Bars

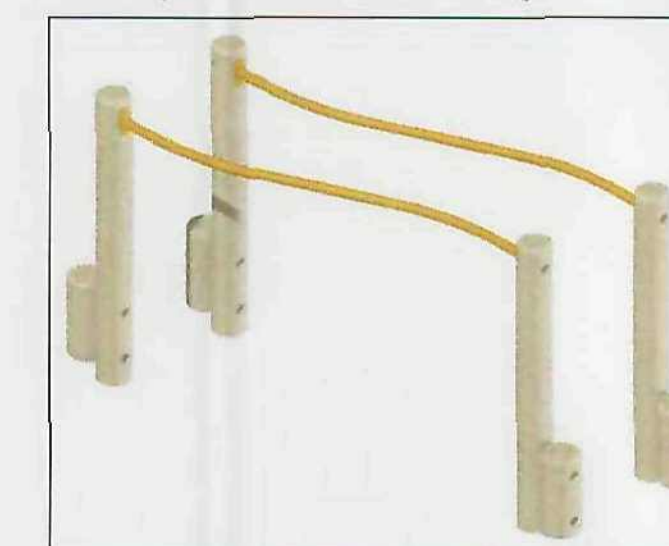

Jupiter Play Seats



Playdale Ituri Jungle Climber



Playdale Scramble Climber



Playdale Rocking Log



Rev.	By	Amendments	Date
		Barnsley Metropolitan 22 JUN 2010 Corporate Mail Room	

This map is reproduced from Ordnance Survey material with the permission of Ordnance Survey on behalf of the Controller of Her Majesty's Stationery Office
©CROWN COPYRIGHT
Unauthorised reproduction infringes Crown Copyright and may lead to prosecution or civil proceedings
LICENCE No. LA 100021244
Date of Issue

©BMBC



Project	PLAYBUILDER YEAR 2 CAWTHORNE ORCHARD		
Drawing title	LANDSCAPE PROPOSALS		
Scale	1:200	Drawn	LH/FC
		Checked	
		Date	May 2010
Drawing No.	D/L/2564/82		File
LANDSCAPE DESIGN GROUP Assistant Director Mr.D.Williams, Neighbourhood Services, BMBC, Westgate Plaza 1, PO Box 605, Barnsley. S70 9FF. Tel. (01226) 770770 Fax. (01226) 772219			