


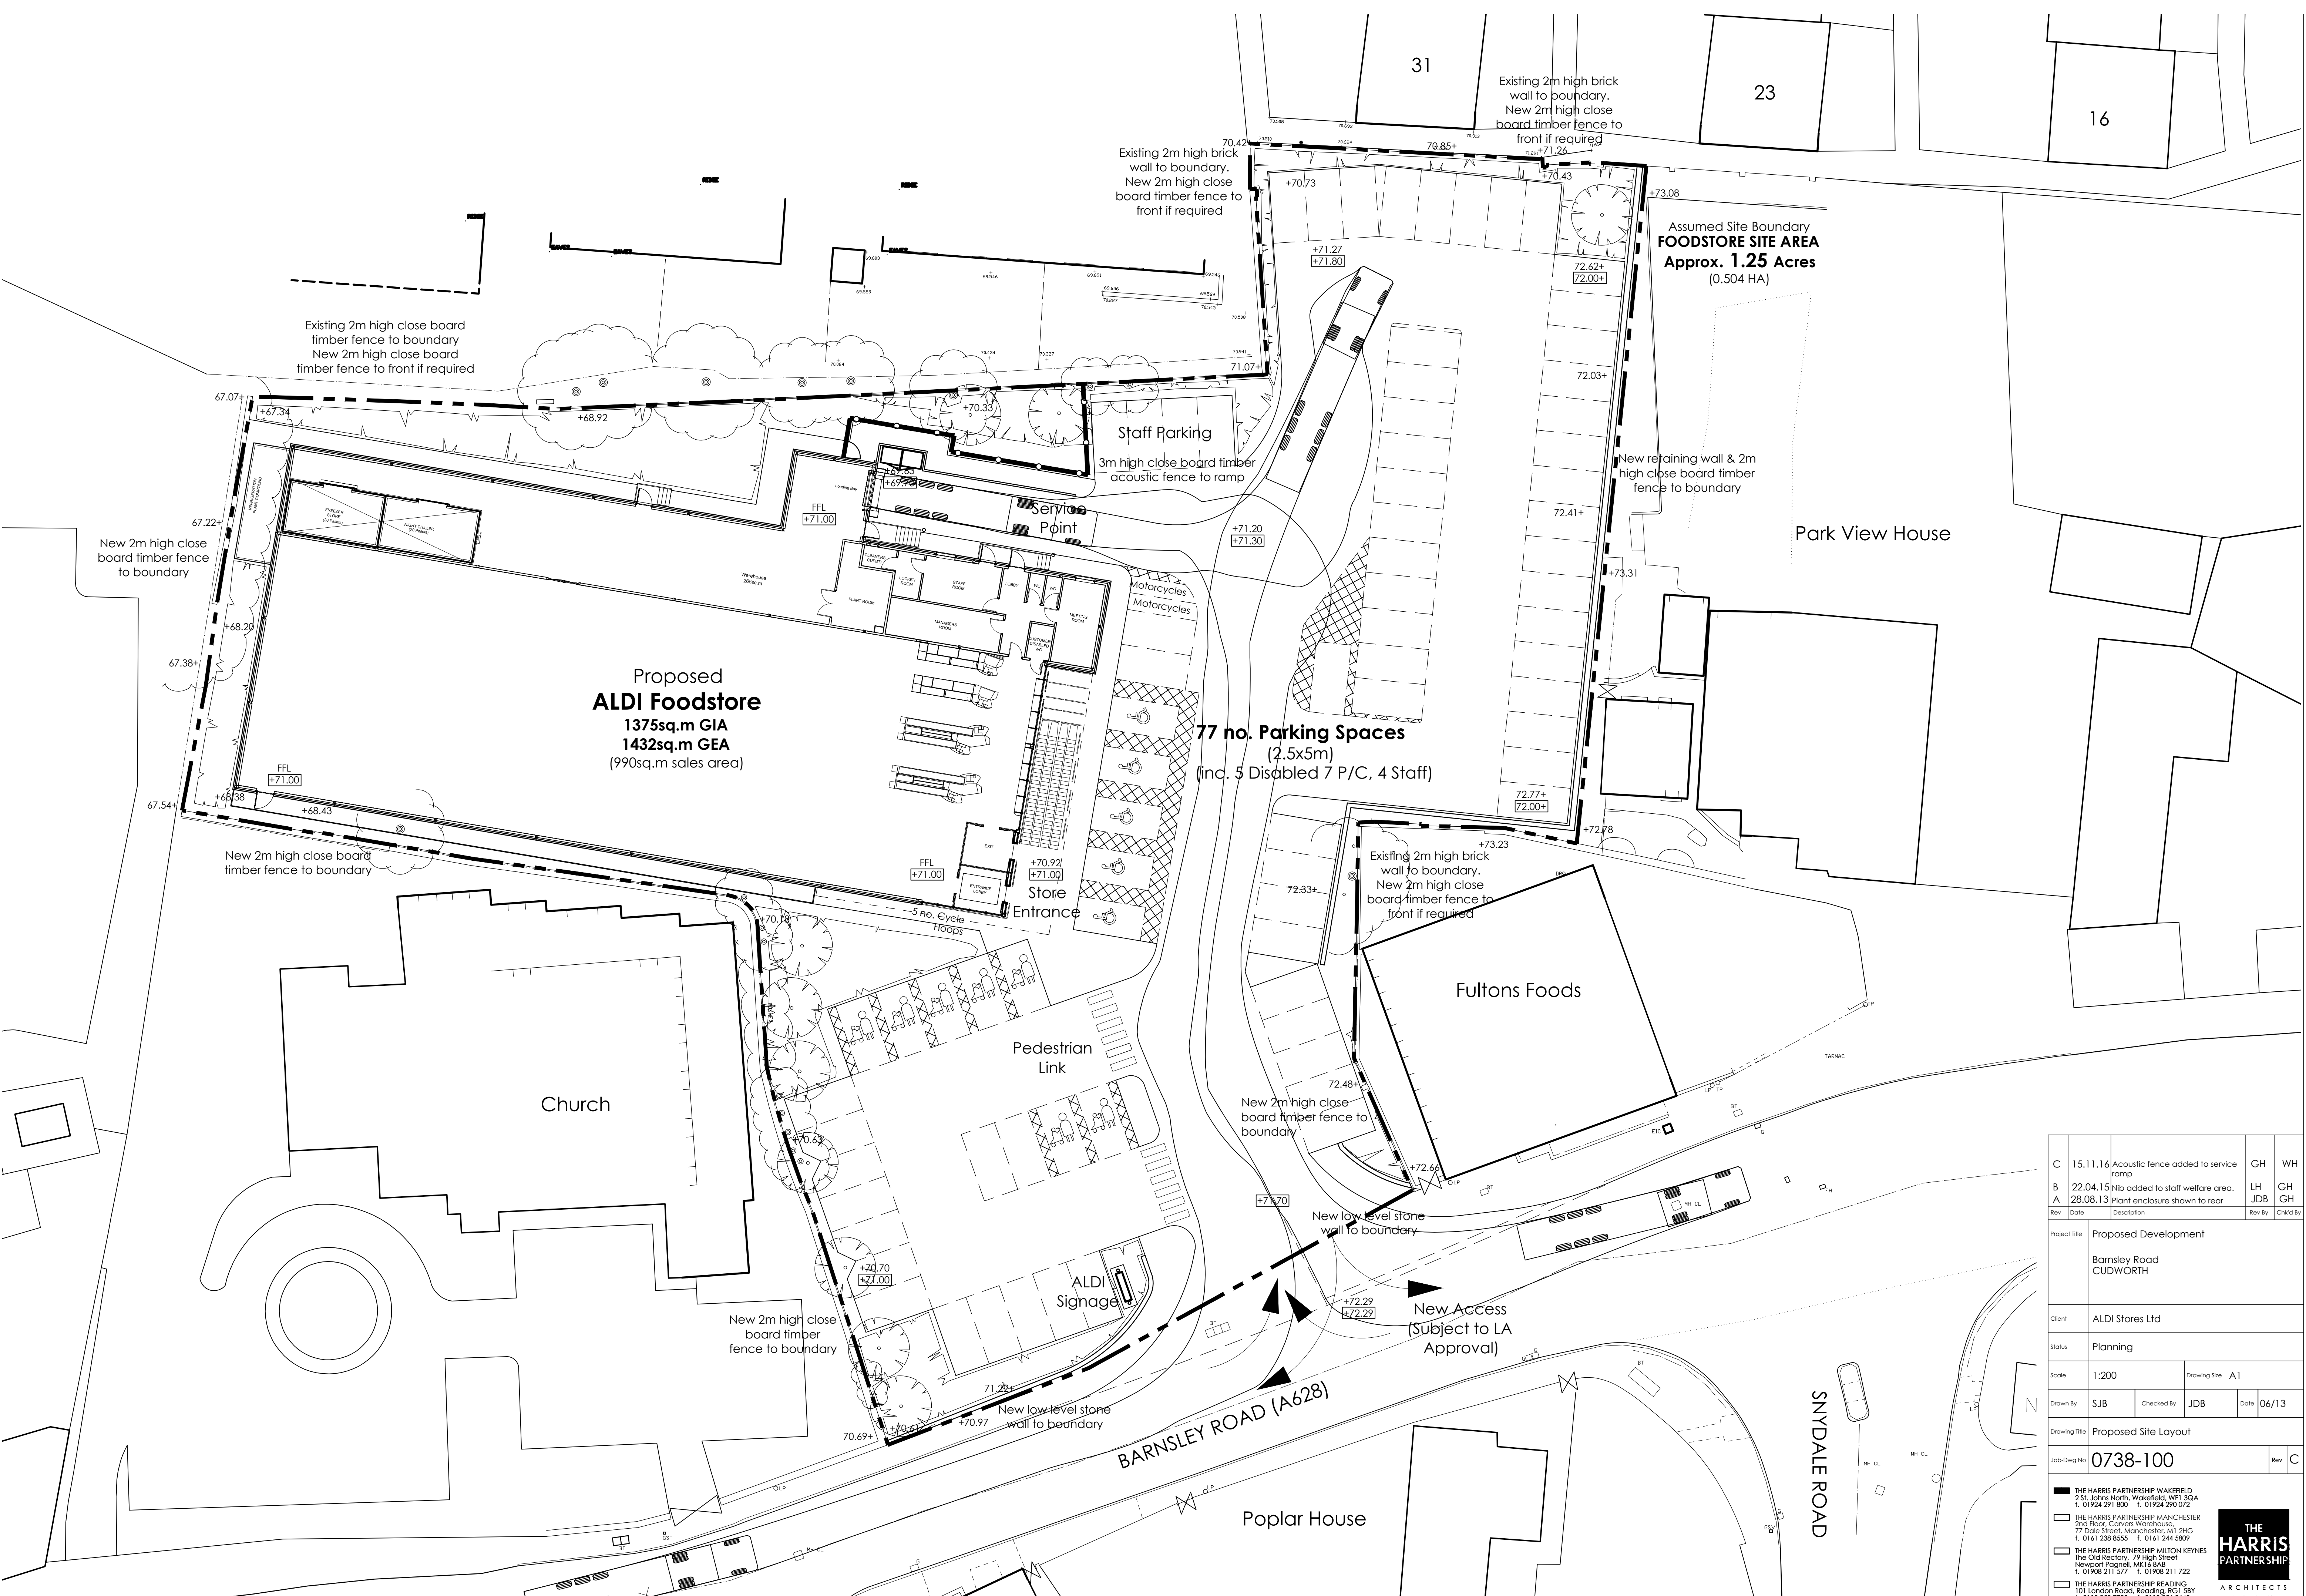

|   |          |                                      |                           |         |
|---|----------|--------------------------------------|---------------------------|---------|
| C   | 15.11.16 | Acoustic fence added to service ramp | GH                        | WH      |
| B   | 22.04.15 | Nib added to staff welfare area.     | LH                        | GH      |
| A   | 28.08.13 | Plant enclosure shown to rear        | JDB                       | GH      |
| Rev   | Date     | Description                          | Rev By                    | Chkd By |
| Project Title   |          |                                      |                           |         |
| Proposed Development   |          |                                      |                           |         |
| Barnsley Road CUDWORTH   |          |                                      |                           |         |
| Client   |          |                                      |                           |         |
| ALDI Stores Ltd   |          |                                      |                           |         |
| Status   |          |                                      |                           |         |
| Planning   |          |                                      |                           |         |
| Scale   |          | Drawing Size                         |                           |         |
| 1:200   |          | A1                                   |                           |         |
| Drawn By   |          | Checked By                           | Date                      |         |
| SJB   |          | JDB                                  | 06/13                     |         |
| Drawing Title   |          |                                      |                           |         |
| Proposed Site Layout   |          |                                      |                           |         |
| Job-Dwg No   |          |                                      |                           | Rev     |
| 0738-100   |          |                                      |                           | C       |
| THE HARRIS PARTNERSHIP WAKEFIELD<br>2 St. Johns North, Wakefield, WF1 3QA<br>t. 01924 291 800 f. 01924 290 072                                |          |                                      |                           |         |
| THE HARRIS PARTNERSHIP MANCHESTER<br>2nd Floor, Carvers Warehouse,<br>77 Dale Street, Manchester, M1 2HG<br>t. 0161 238 8555 f. 0161 244 5809 |          |                                      |                           |         |
| THE HARRIS PARTNERSHIP MILTON KEYNES<br>The Old Rectory, 79 High Street<br>Newport Pagnell, MK16 8AB<br>t. 01908 211 577 f. 01908 211 722     |          |                                      |                           |         |
| THE HARRIS PARTNERSHIP READING<br>101 London Road, Reading, RG1 5BY<br>t. 0118 950 7700 f. 0118 956 8642                                      |          |                                      |                           |         |
| THE HARRIS PARTNERSHIP   |          |                                      | ARCHITECTS                |         |
|   |          |                                      | www.harrispartnership.com |         |