
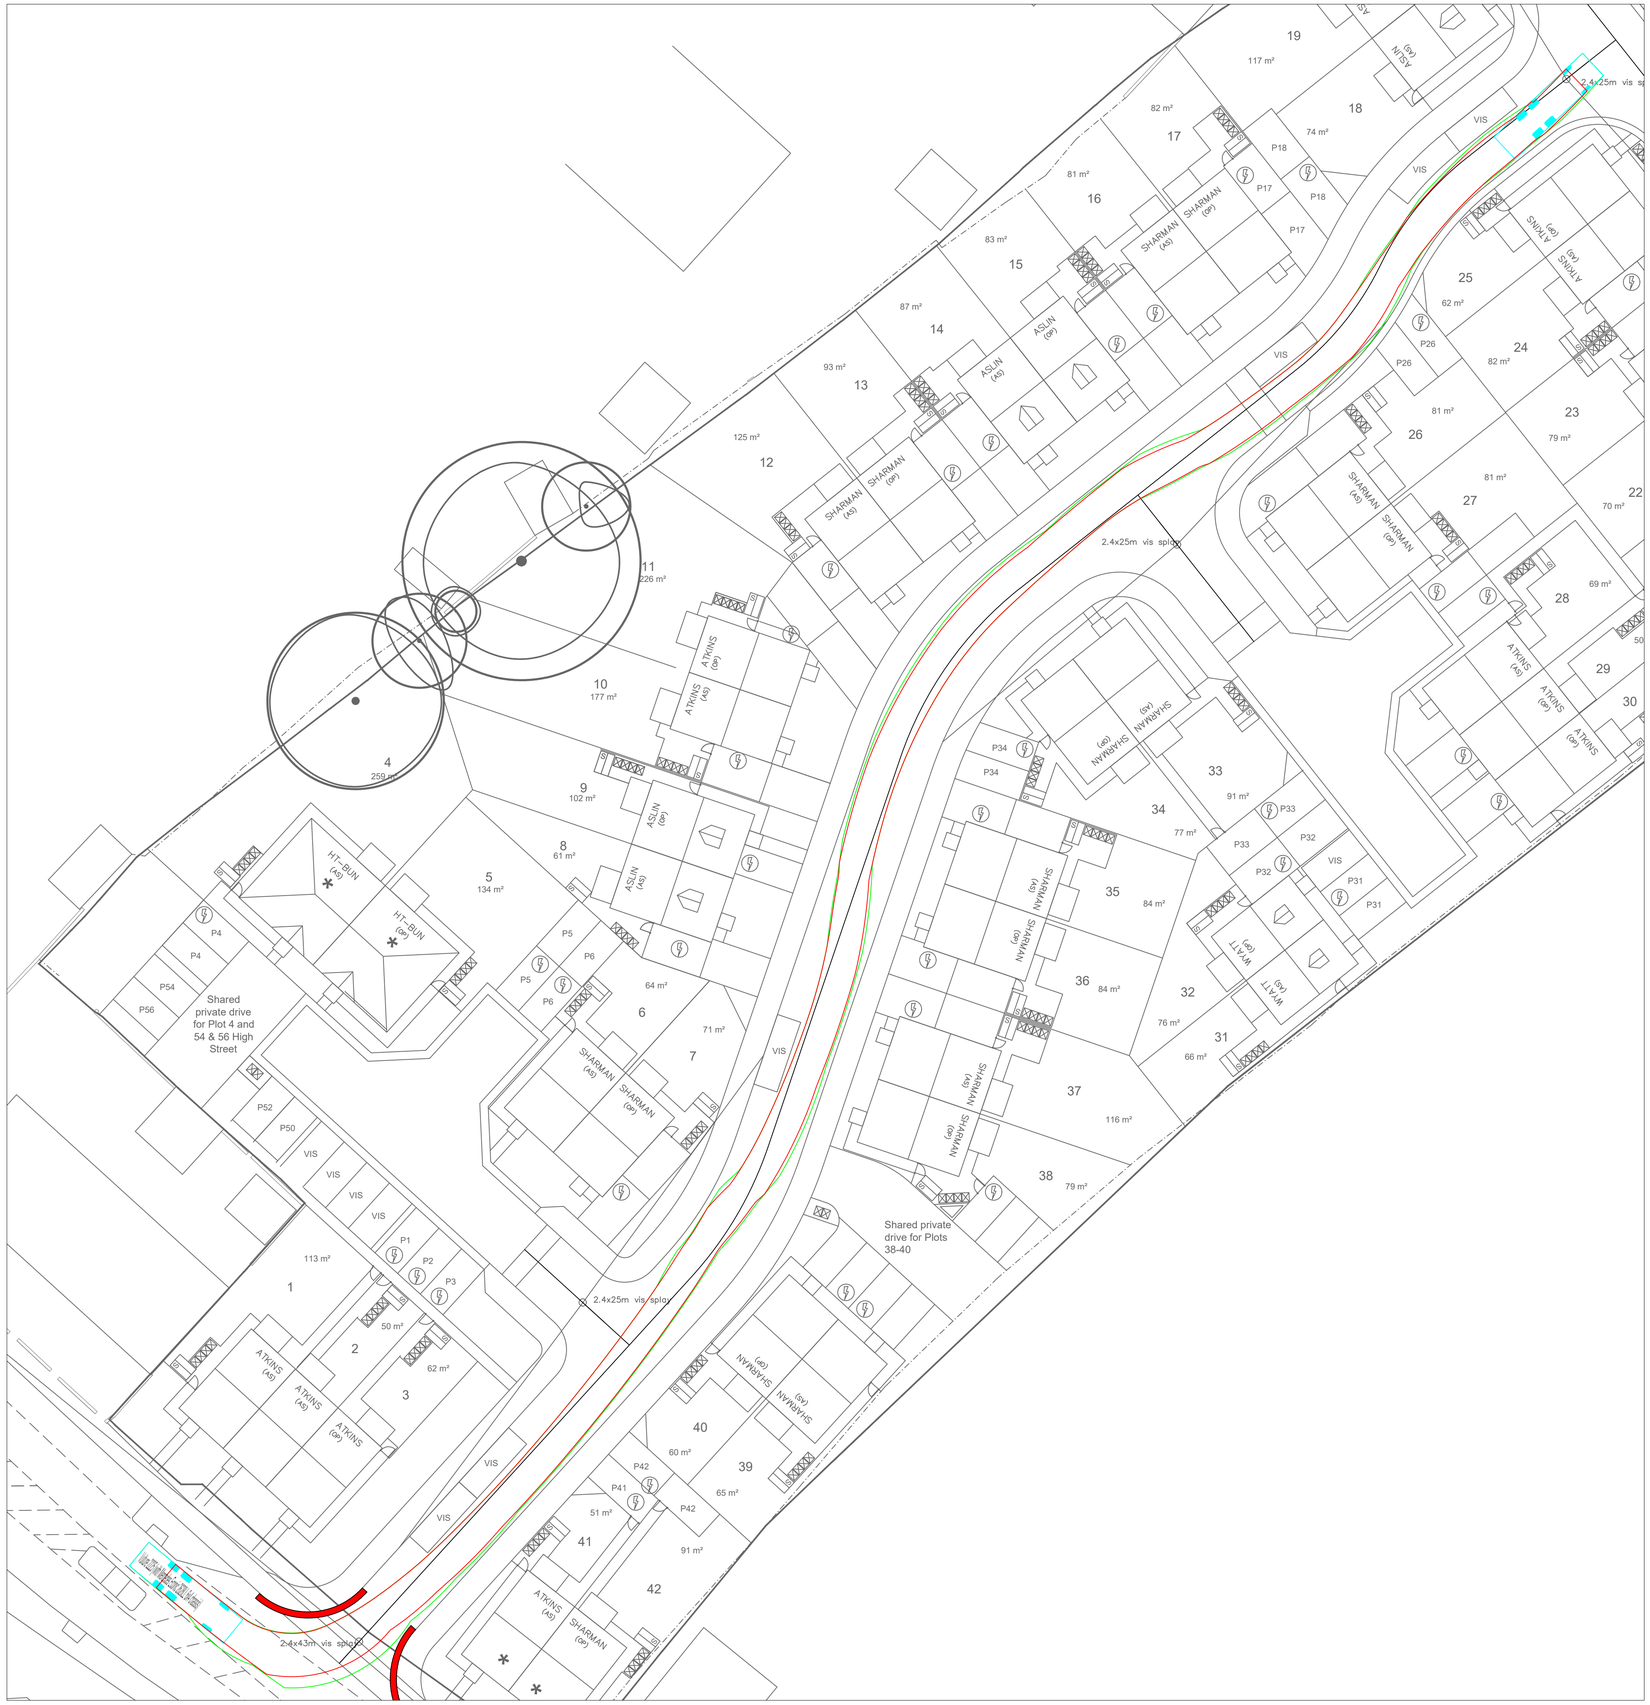


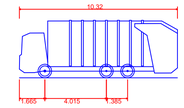

Phoenix 2 Duo Recycler (P2-12W with Elite 6x4 chassis)	
Overall Length	10.320m
Overall Width	2.530m
Overall Body Height	3.756m
Min Body Ground Clearance	0.309m
Track Width	2.530m
Lock to lock time	4.00s
Kerb to Kerb Turning Radius	9.450m

KEY

0.5m Offset from Kerb

Rev	Revision	By	Chk	Date
P1	Initial Issue	LW	MH	05/11/2021

SCALE @ A1	ISSUING OFFICE	MSJ PROJECT NUMBER
NTS	Leeds	219112

STATUS	PURPOSE OF ISSUE
S0	WORK IN PROGRESS

MSJ Melia Smith & Jones

Melia Smith & Jones
Consulting Civil & Structural Engineers
Vinery Court
58 Cardigan Lane
Leeds LS4 2LD
0113 2306080
www.msj.co.uk

PROJECT

High Street
Shafton

TITLE

Refuse Vehicle Sheet 2 of 2

CLIENT

Vistry Partnerships

DRAWING NUMBER	REV
219112-MSJ-ZZ-XX-DR-C-7002	P1