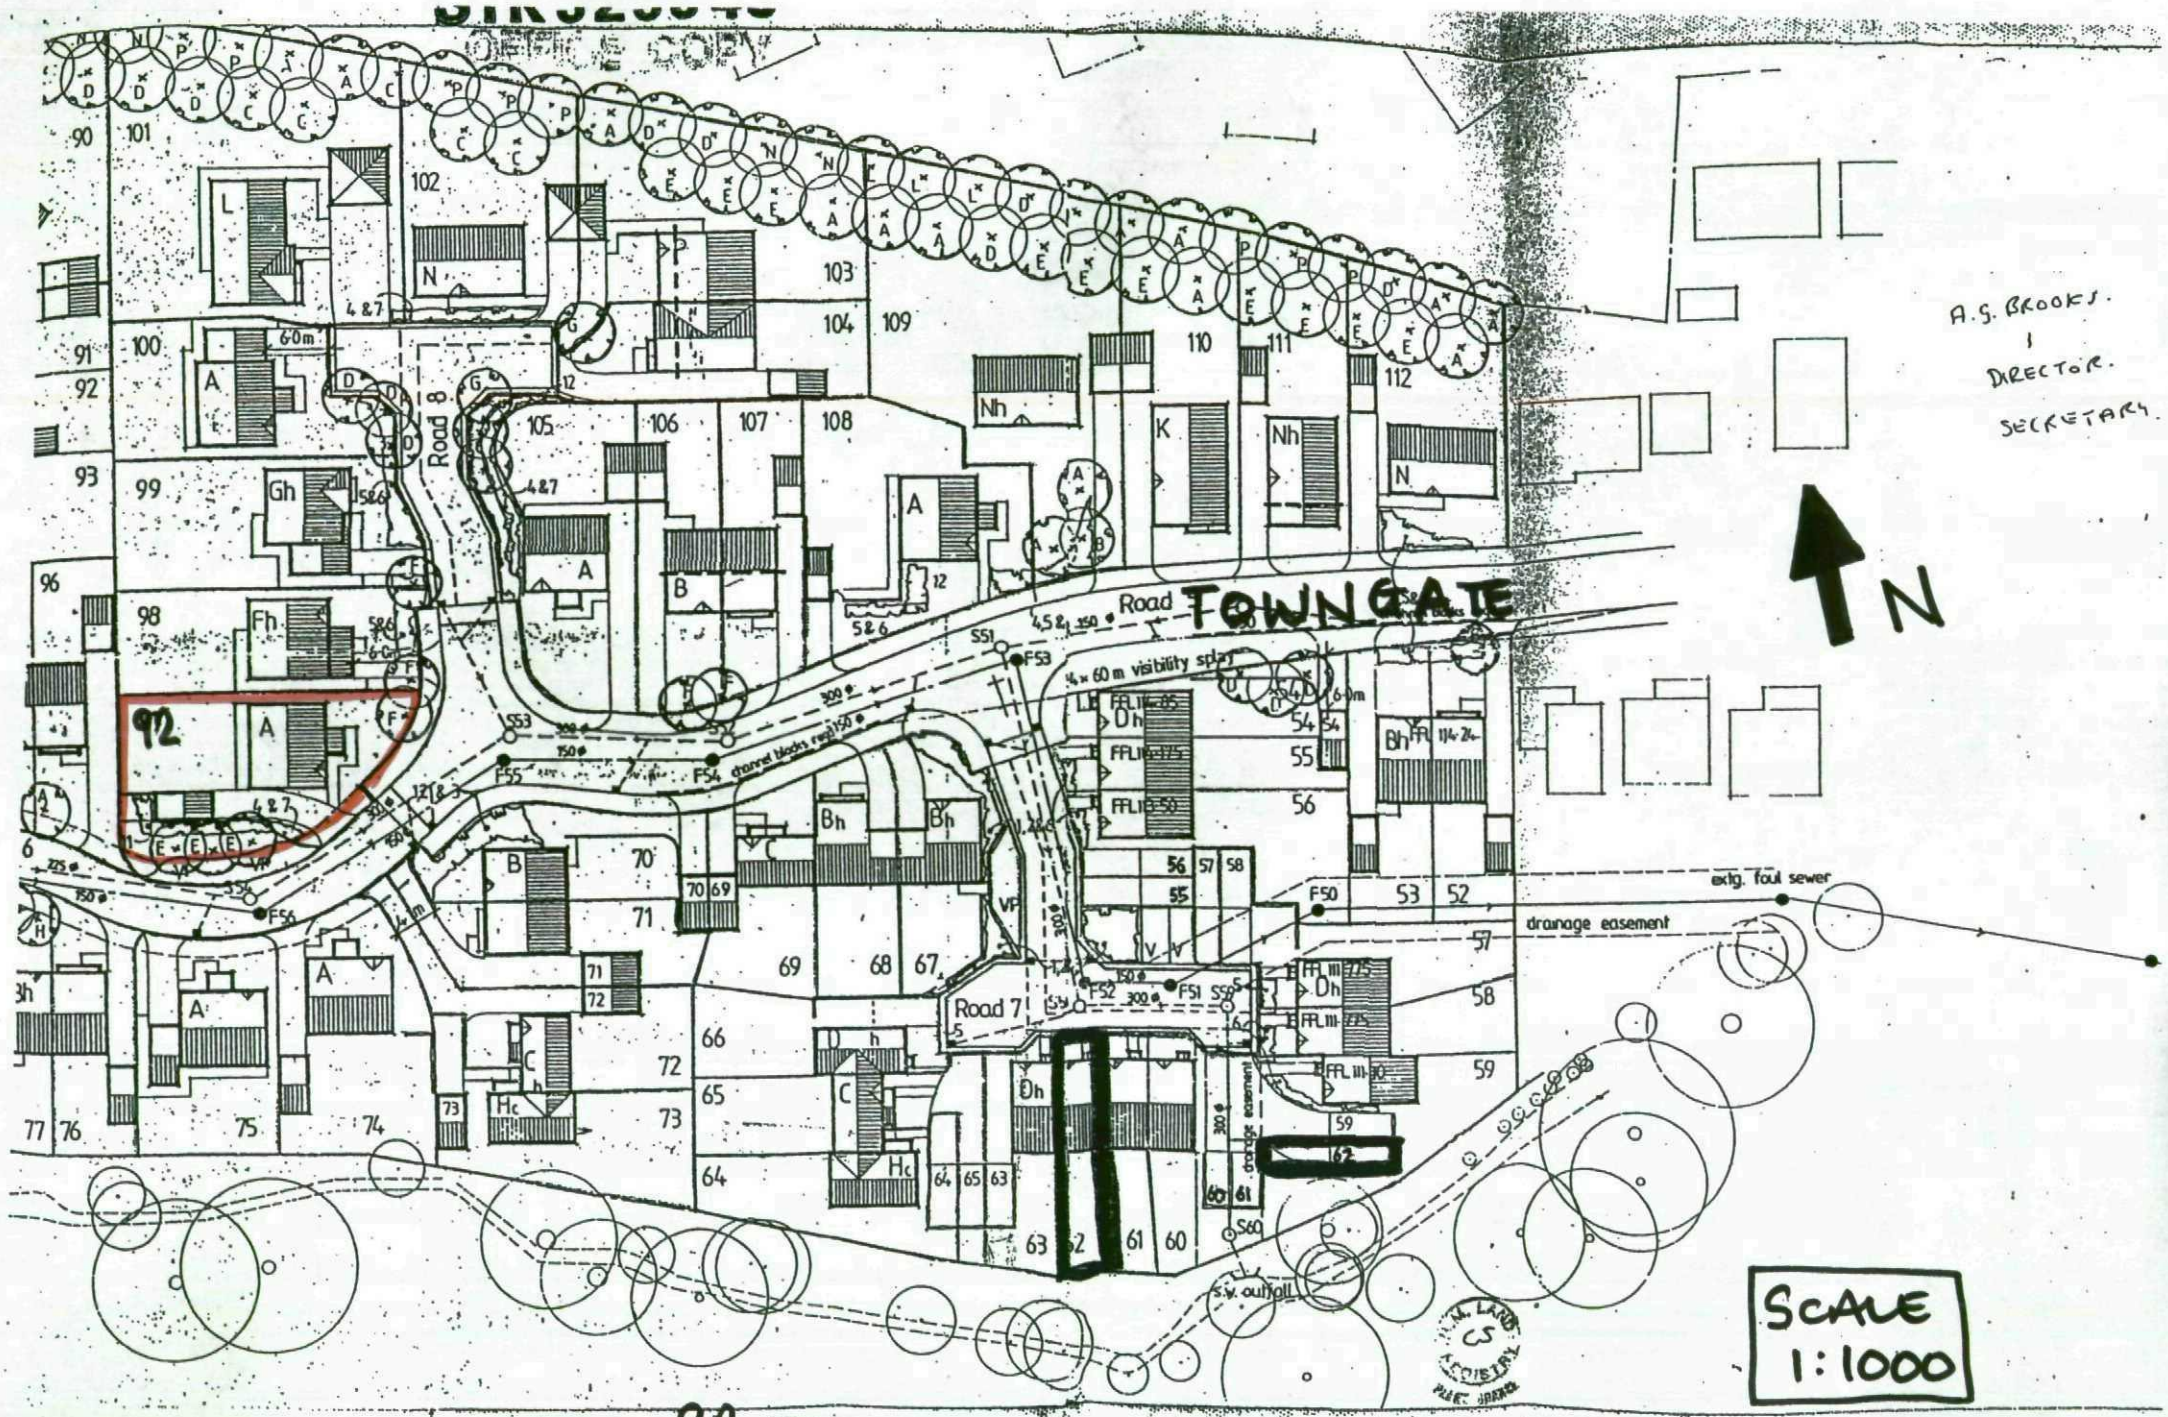

92 TOWNGATE LOCATION PLAN