


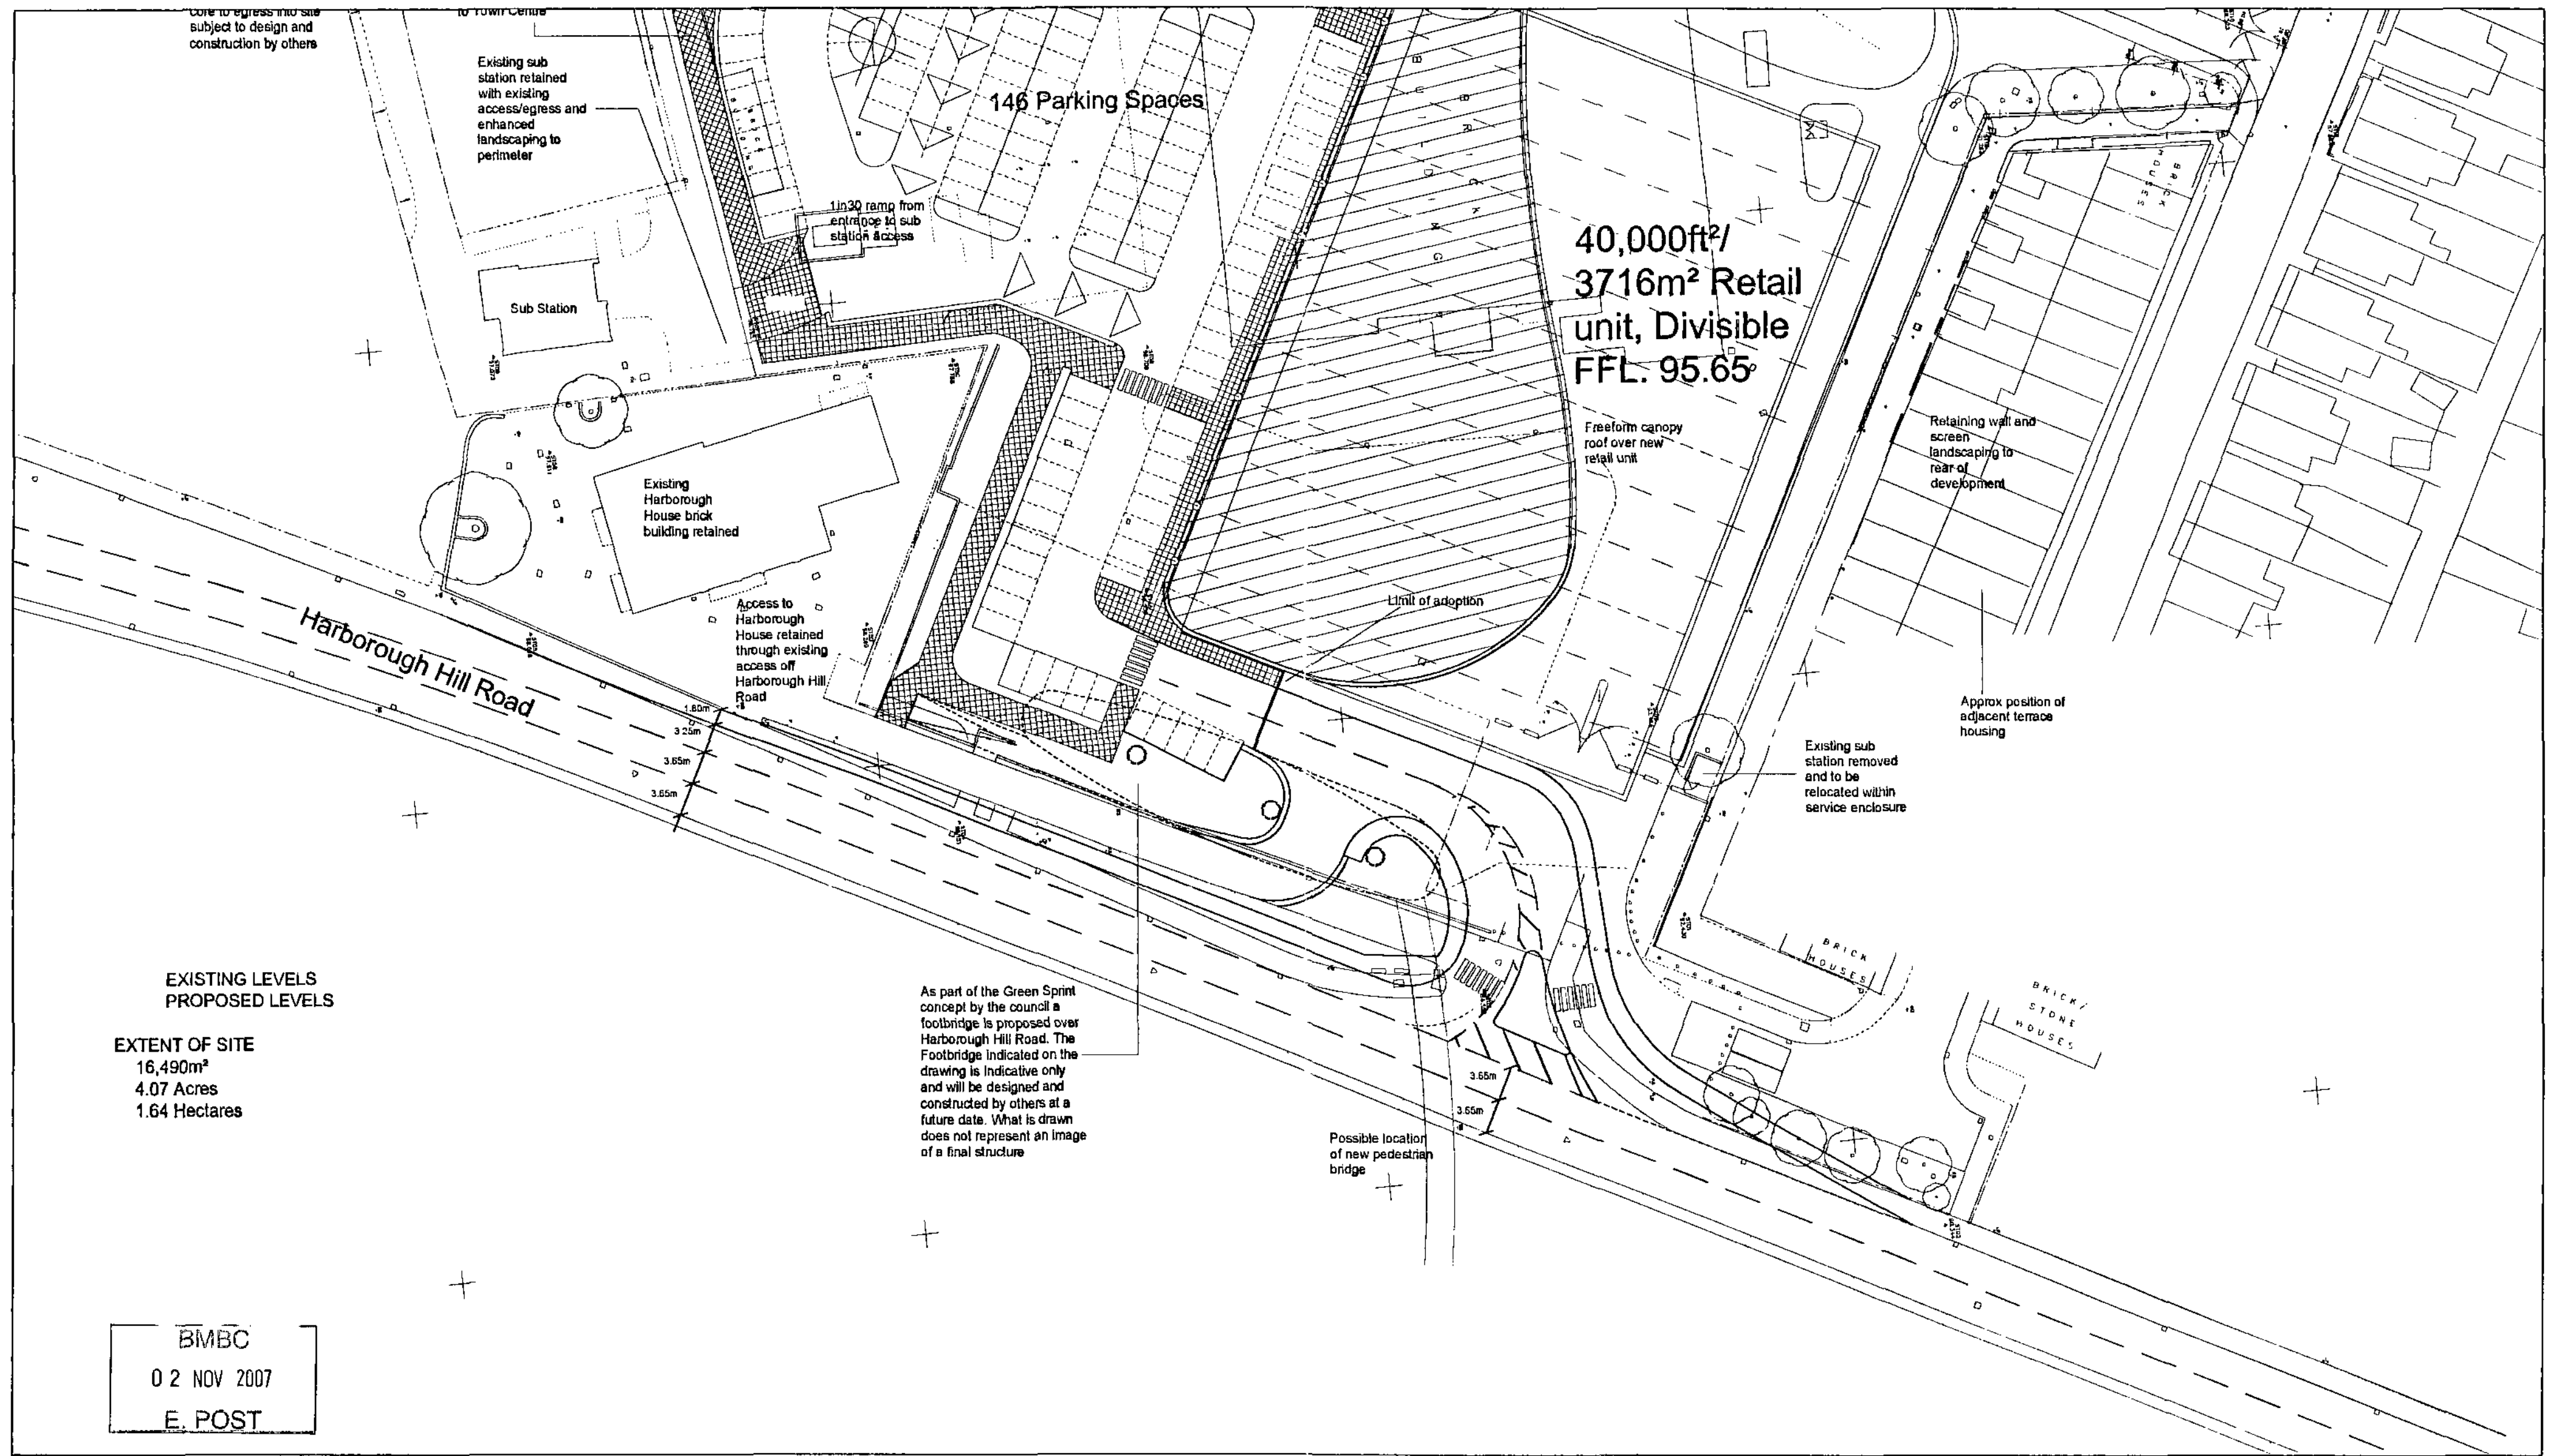

**SANDERSON
ASSOCIATES**

(CONSULTING ENGINEERS) LTD
HIGHWAYS, TRAFFIC AND TRANSPORTATION
Tel: (01484) 519333 Fax: (01484) 519444
E-Mail: mail@sandersonassociates.co.uk
Web site: www.sandersonassociates.co.uk

Client

RWE npower

Project Title

**PROPOSED DEVELOPMENT
HARBOROUGH HILL ROAD
BARNSELY**

Drawing Title

**ACCESS FROM
HARBOROUGH HILL ROAD**

A Amendments to roof and parking provision

Rev Amendment

IB

May 07

DJC

Drawn

Date

Checked

Scale

1:500

Drawing Size

A2

Date

MAY 07

Rev

QIM
ISO 9001
REGISTERED FIRM

Drawn By

SB

Checked By

DJC

Approved By


DJC


Drawing Number

2954-022


Rev

A

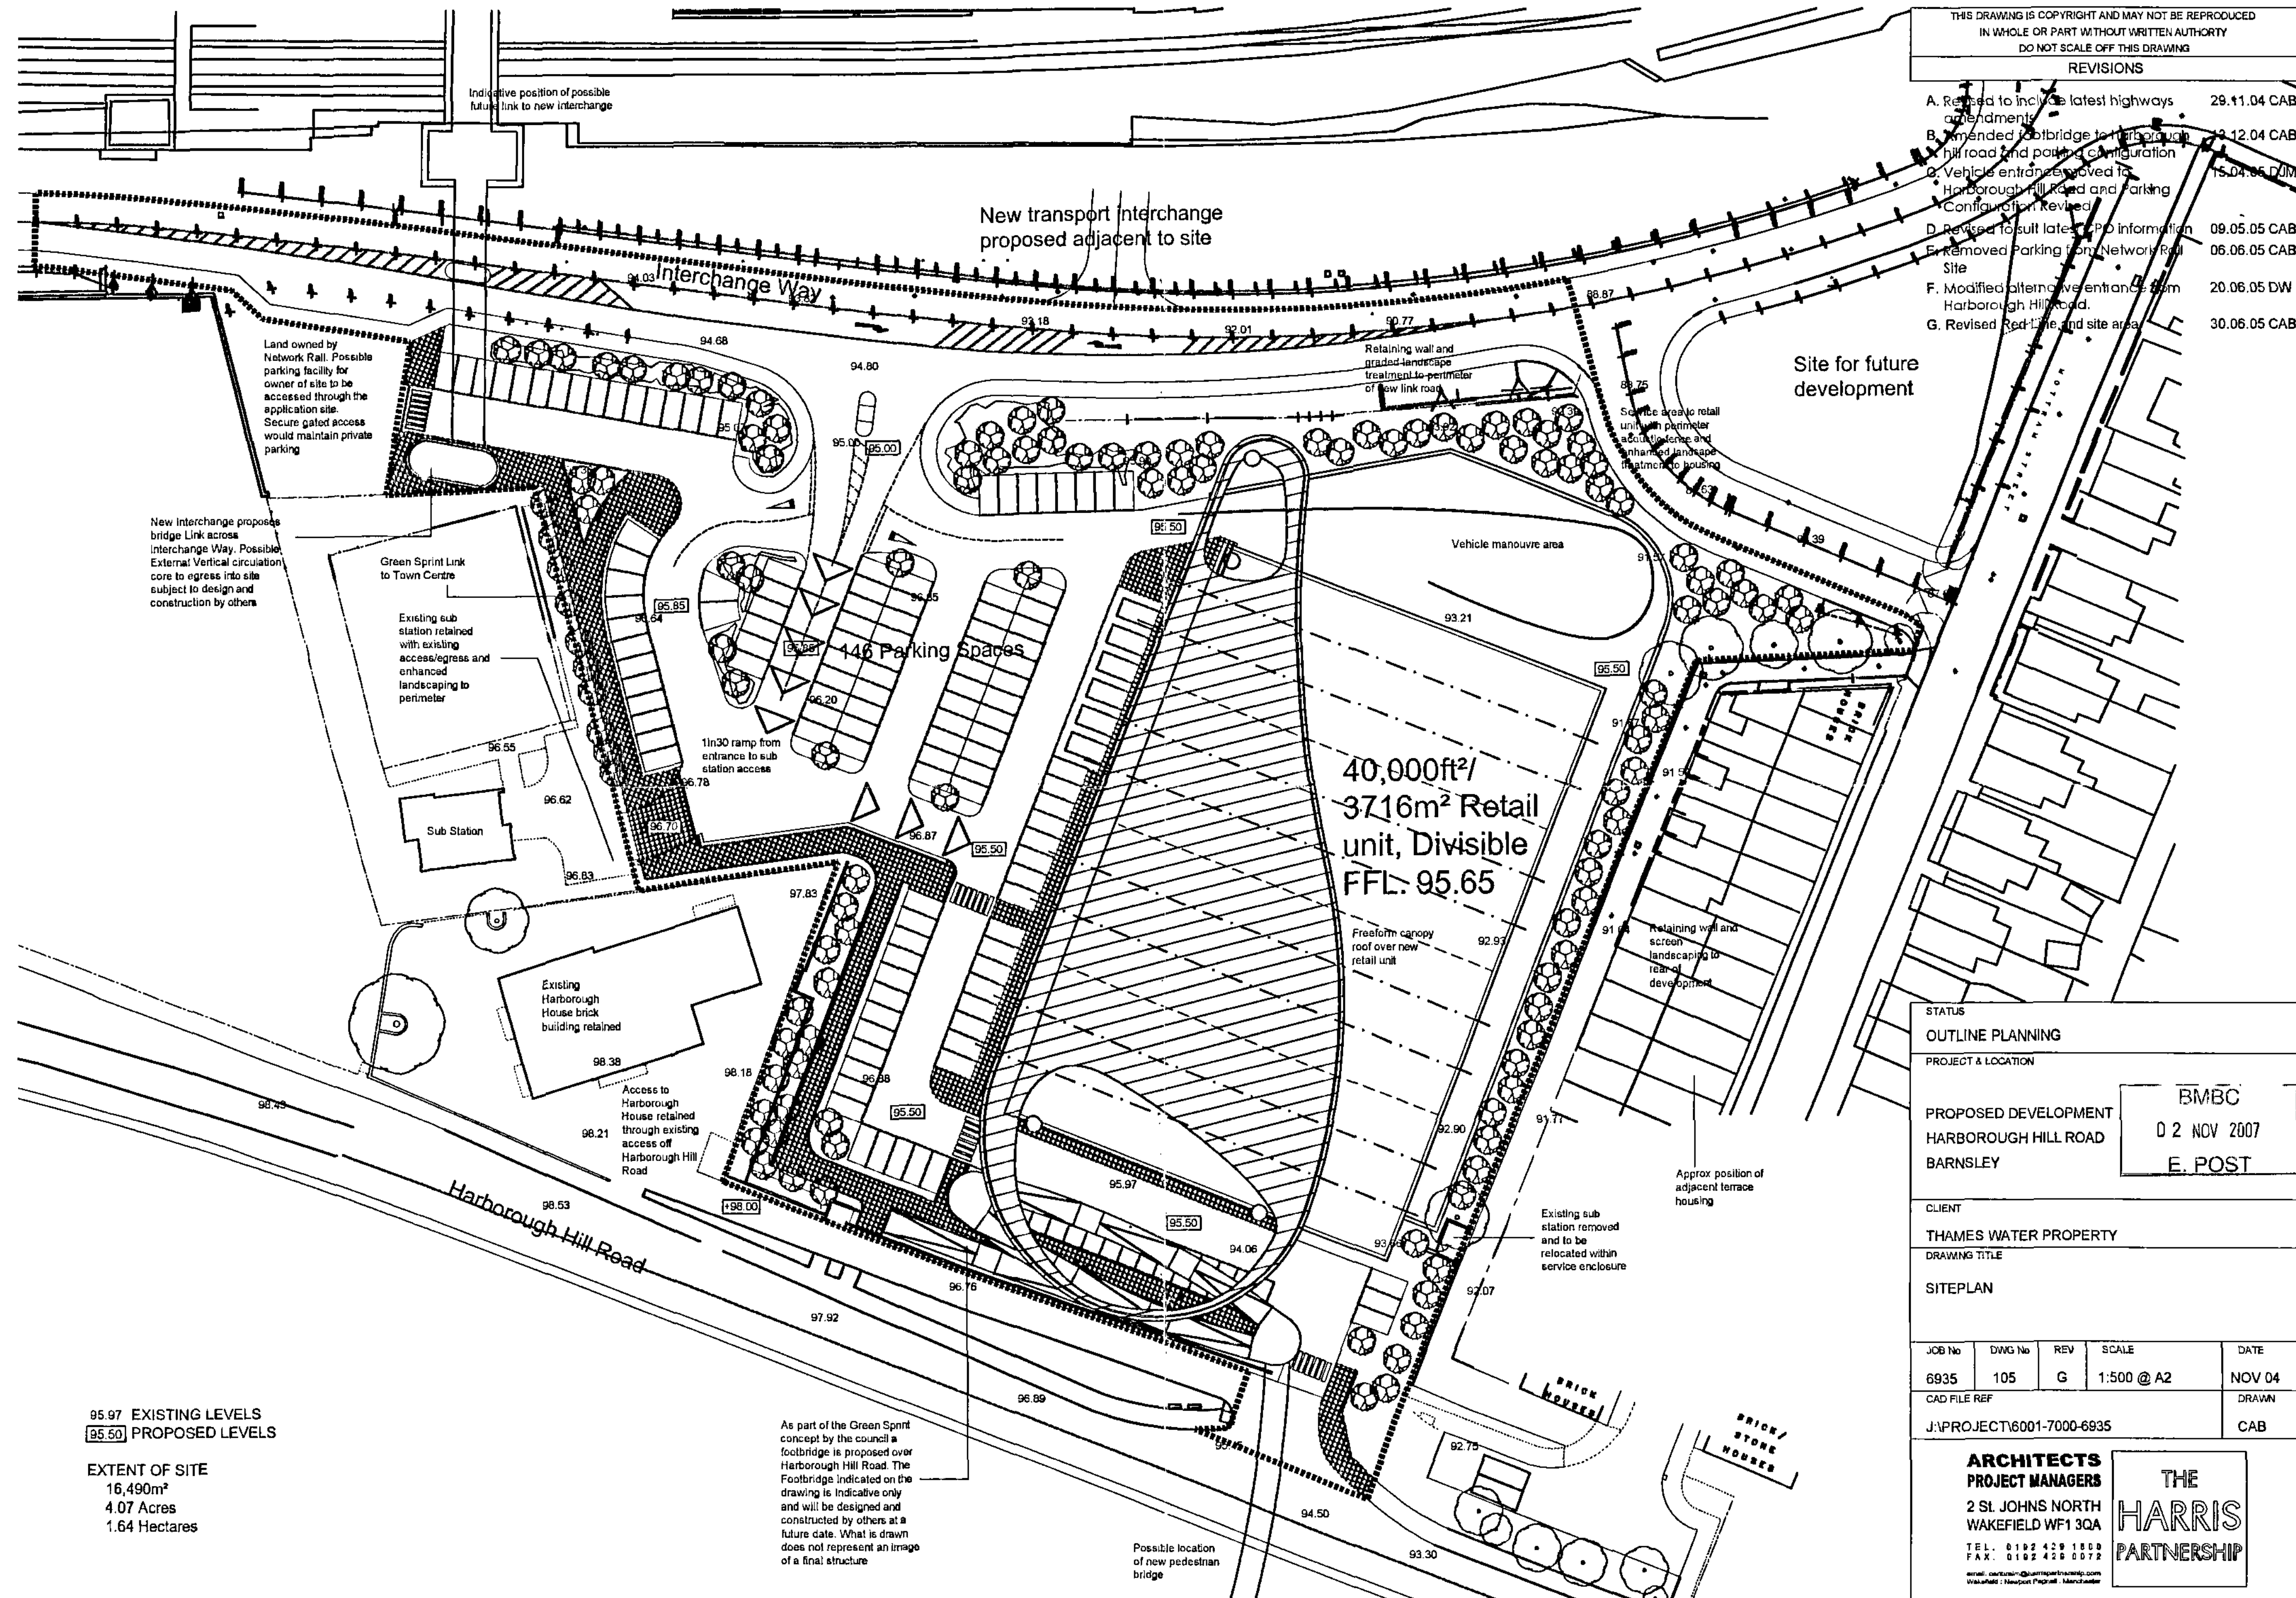


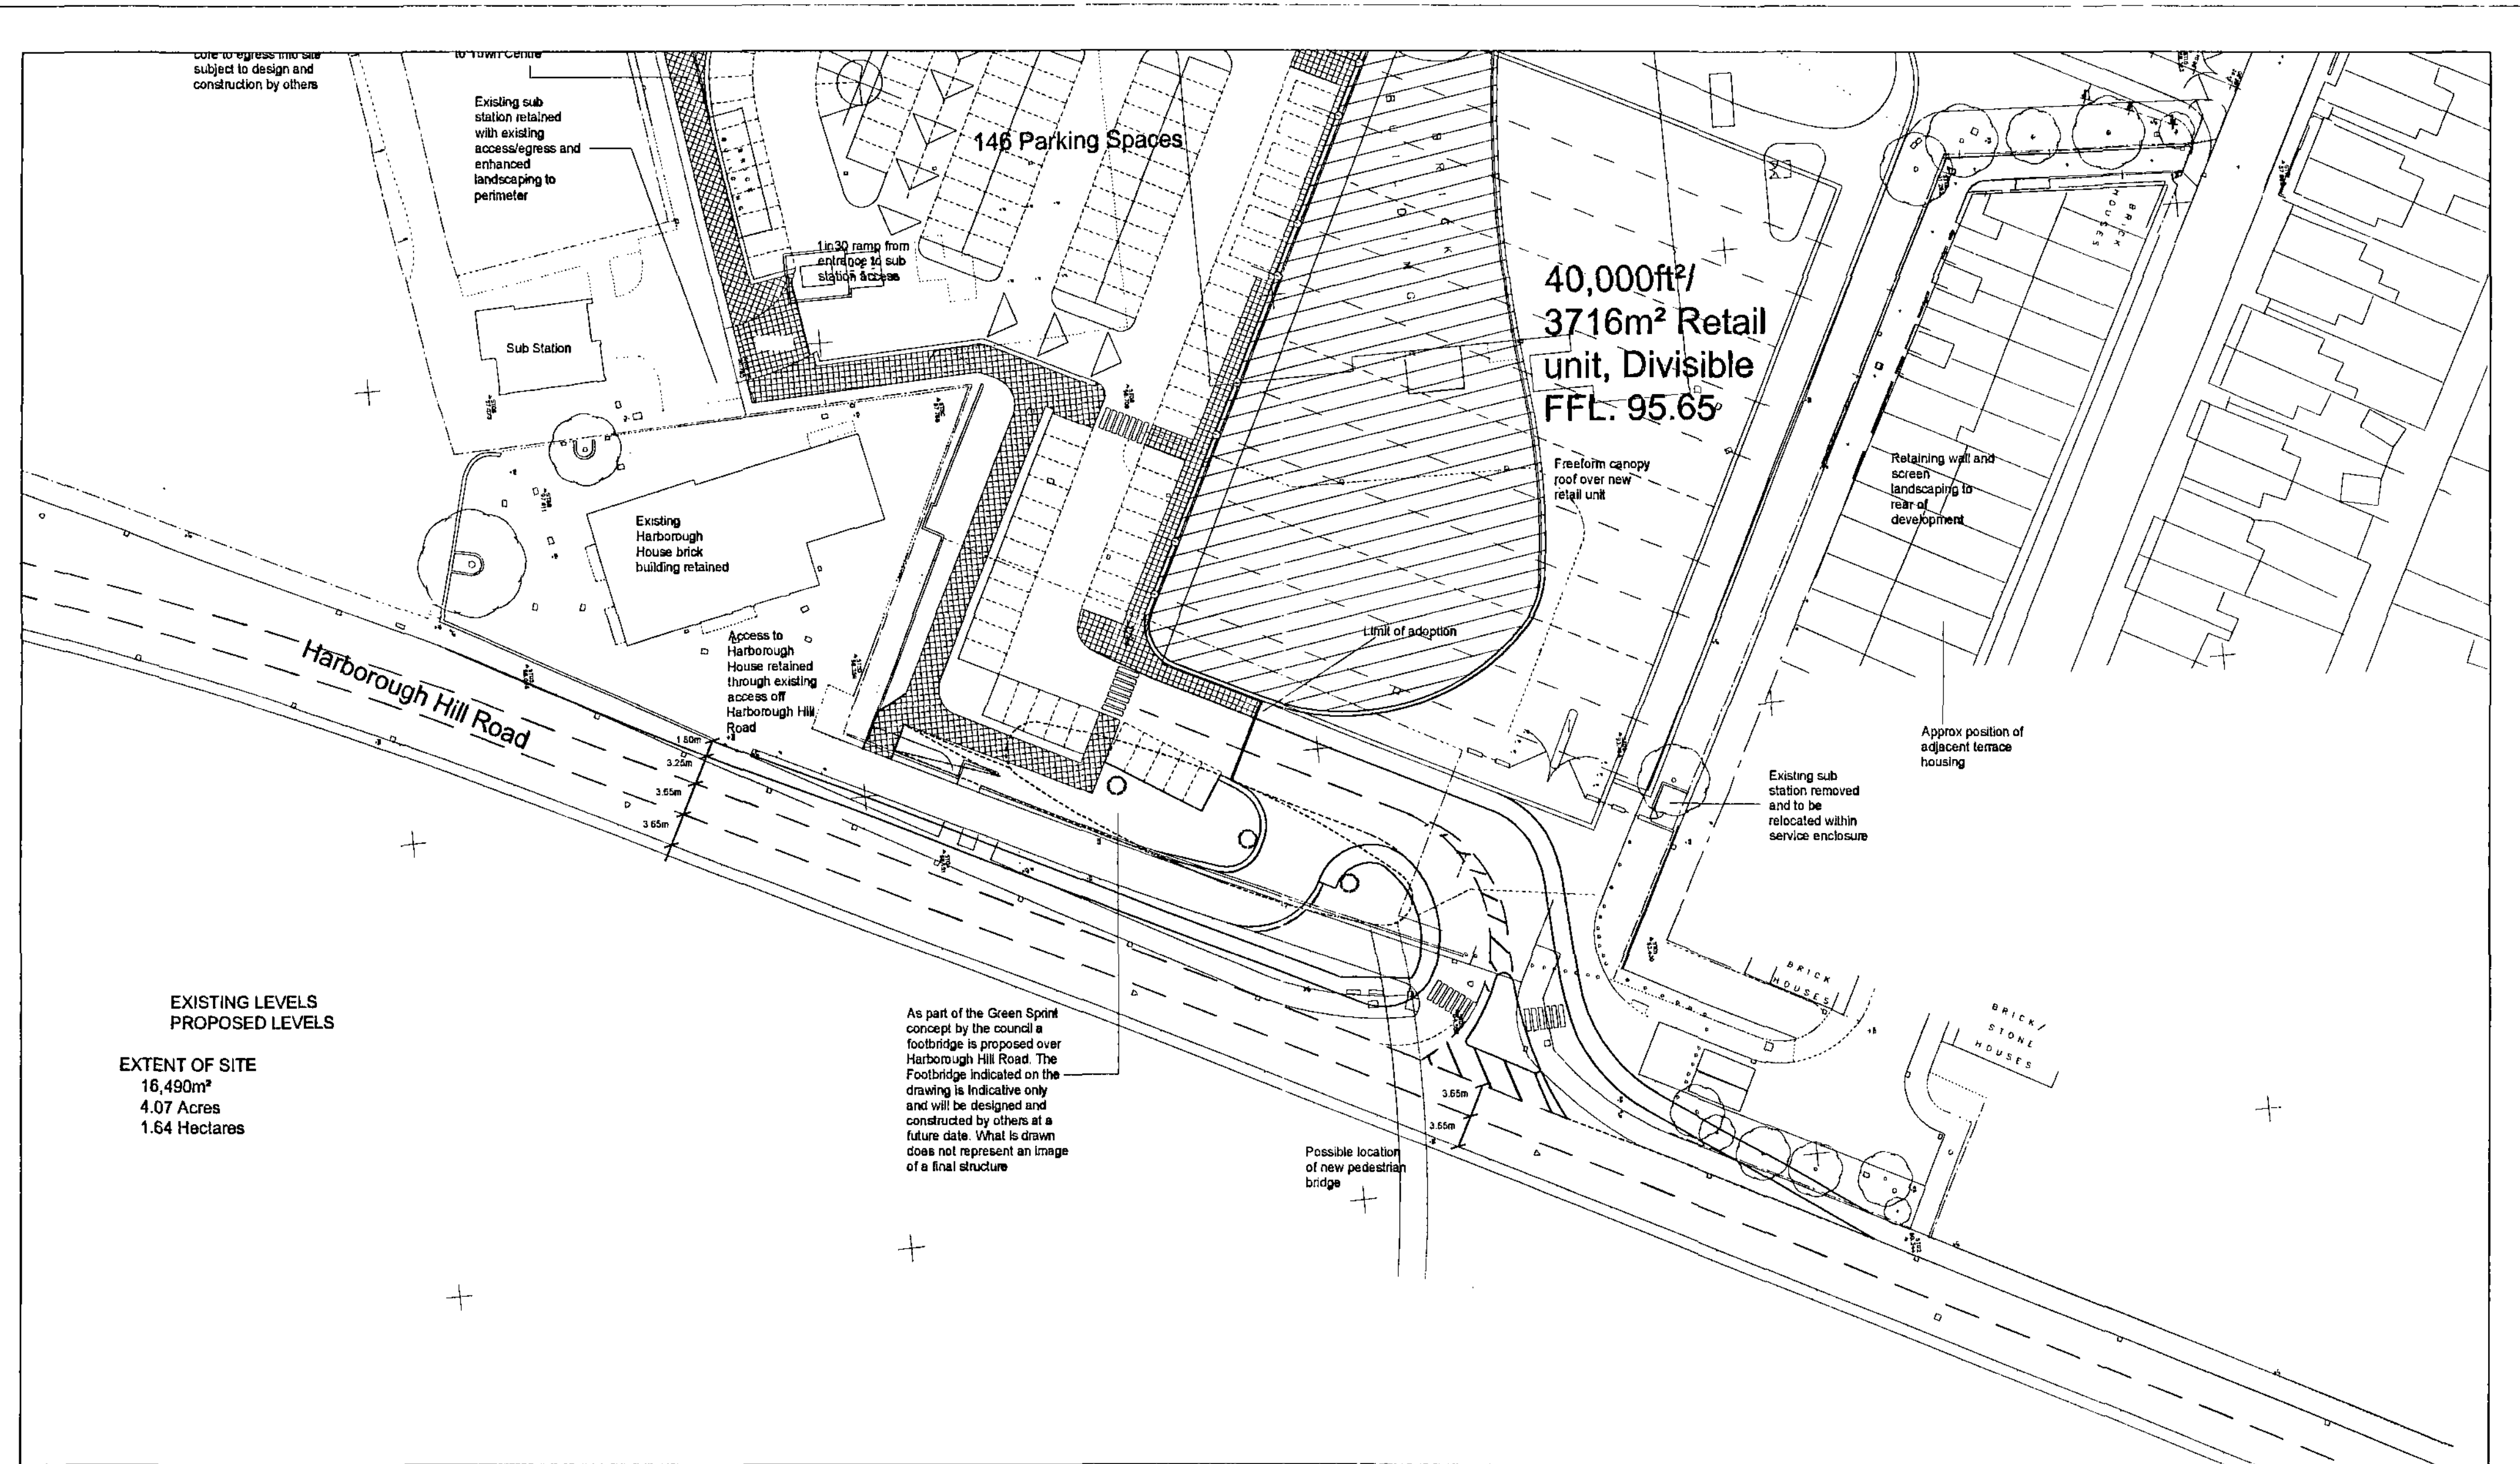

 SANDERSON ASSOCIATES (CONSULTING ENGINEERS) LTD HIGHWAYS, TRAFFIC AND TRANSPORTATION Tel: (01484) 519333 Fax: (01484) 519444 E-Mail: mail@sandersonassociates.co.uk Web site: www.sandersonassociates.co.uk	Client	Project Title	Drawing Title	BMBC 02 NOV 2007 E. POST				Scale	Drawn By	
	RWE npower	PROPOSED DEVELOPMENT HARBOROUGH HILL ROAD BARNSELY	ACCESS FROM HARBOROUGH HILL ROAD	A	Amendments to roof and parking provision	IB	May 07	DJC	1:500	SB
									Drawing Size	Checked By
									A2	DJC
									Date	Approved By
									MAY 07	DJC
Rev	Amendment	Drawn	Date	Checked		Drawing Number	Rev			
						2954-022	A			

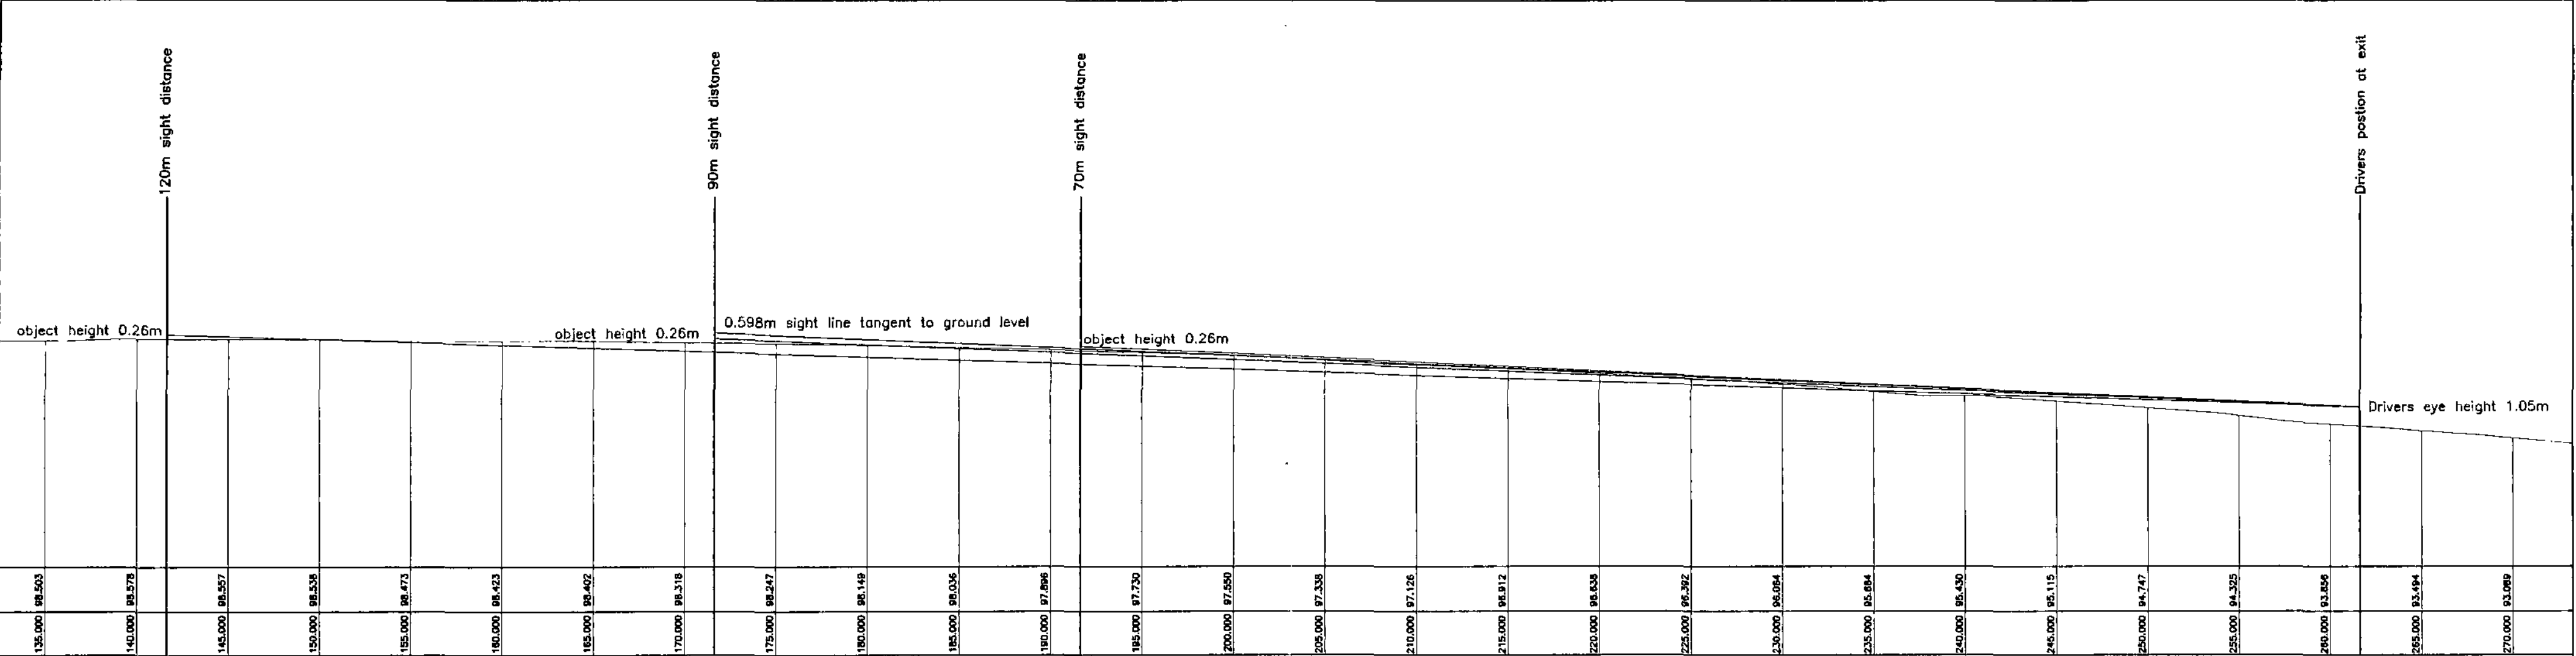

Section A
Visibility for drivers emerging from site

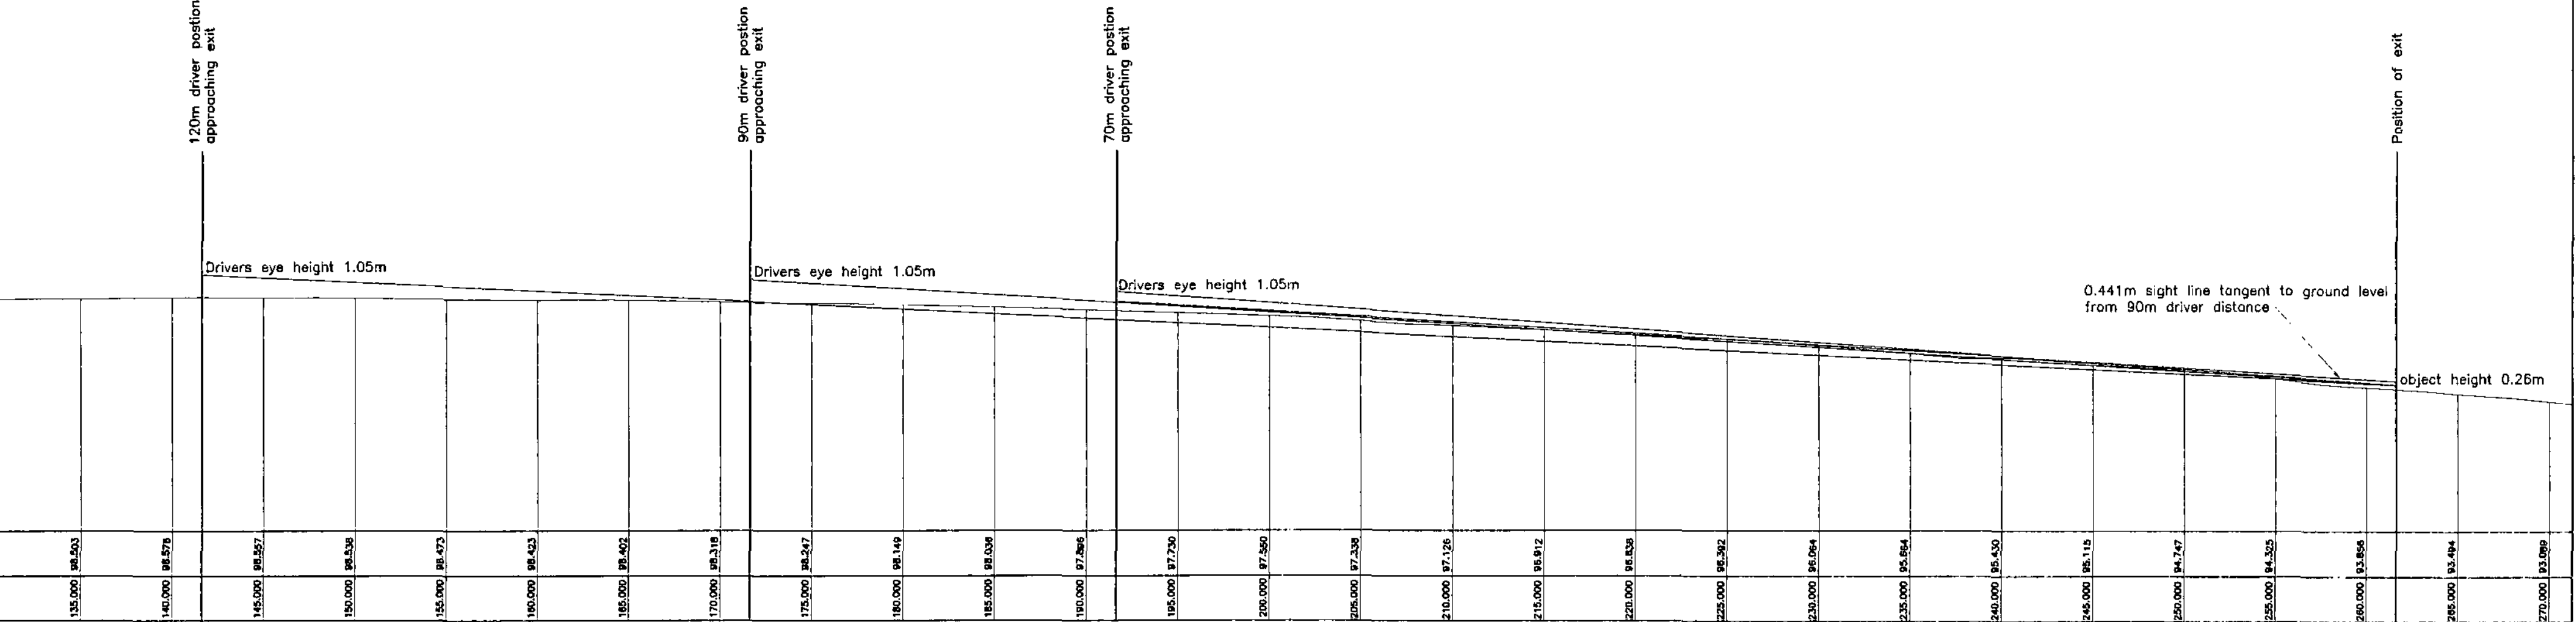

Section B
Visibility for drivers approaching exit from site

 SANDERSON ASSOCIATES (CONSULTING ENGINEERS) LTD HIGHWAYS, TRAFFIC AND TRANSPORTATION Tel: (01924) 844080 Fax: (01924) 844081 E-Mail: mail@sandersonassociates.co.uk Web site: www.sandersonassociates.co.uk	Client RWE npower	Project Title Proposed Development Harborough Hill Road, Barnsley.	Drawing Title Visibilities approaching and exiting junction	Rev	Amendment	Drawn	Date	Checked	Scale 1:250	Drawn By TW	
									Drawing Size A2	Checked By DJC	
									Date 30.05.05	Approved By DJC	
										Drawing Number 2954/23	Rev
									BMBC 02 NOV 2007 E. POST		