
PROPOSED ALTERATIONS AT

8 PRINCESS GROVE, PILLEY GREEN, BARNSLEY, S75 3BG

FOR MR & MRS.PENDLEBURY

18TH.JUNE 2008

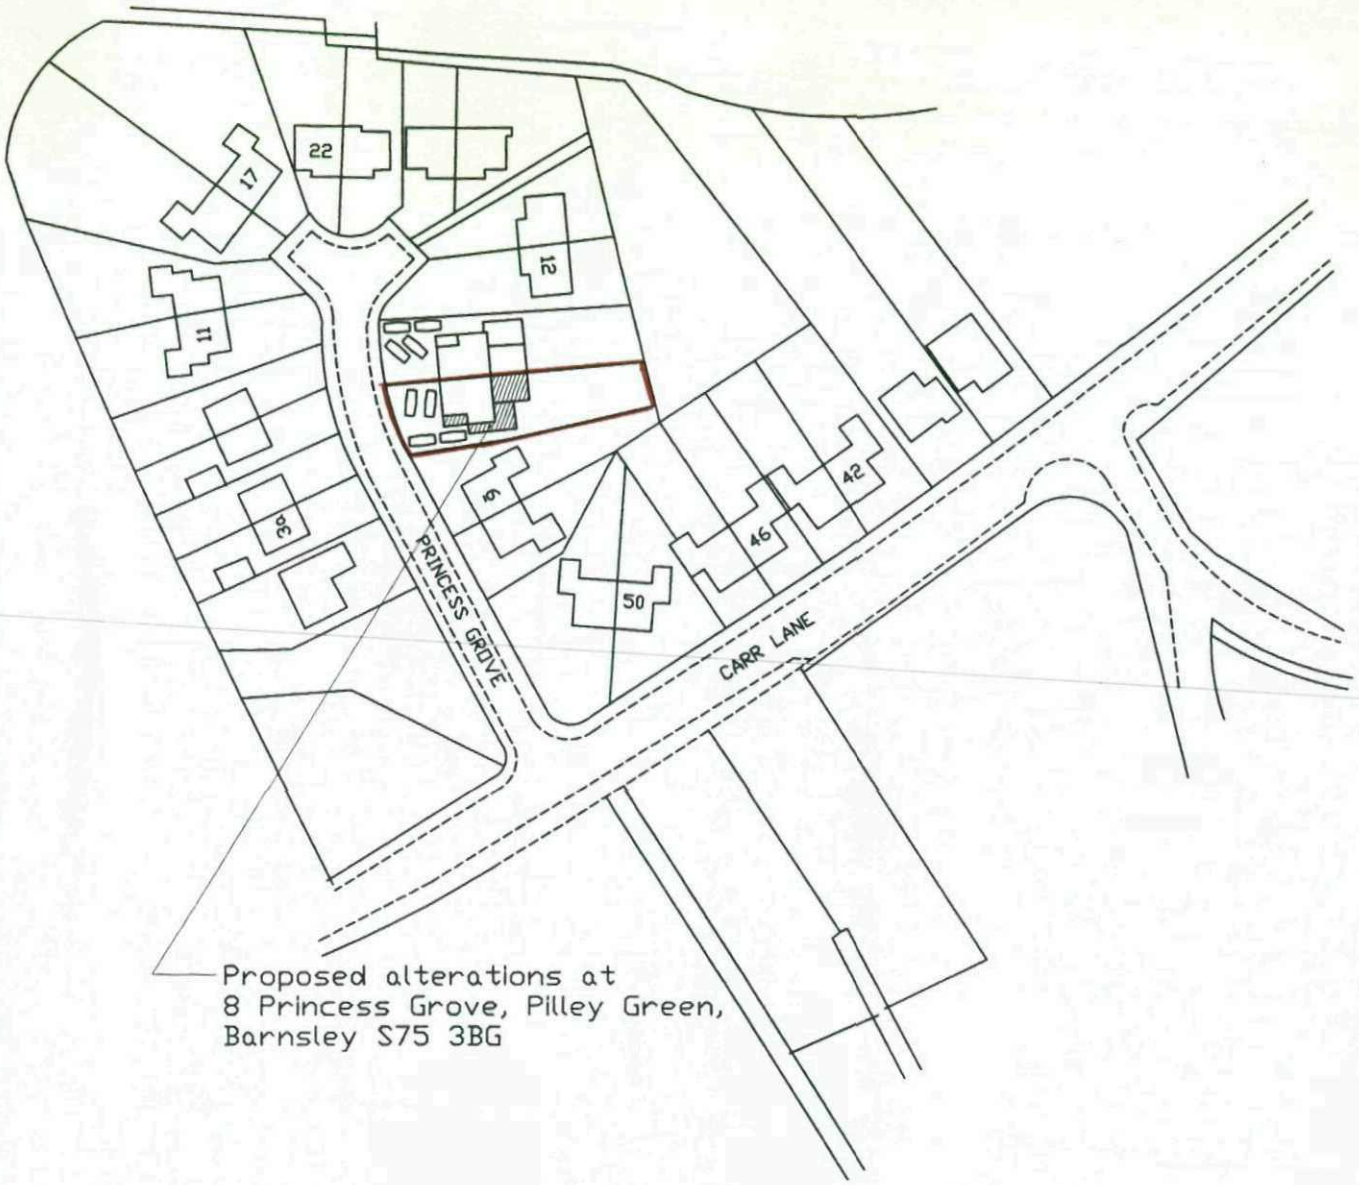


LOCATION PLAN

8 PRINCESS GROVE

PILLEY GREEN,

BARNSLEY, S75 3BG


SCALE 1 : 1250

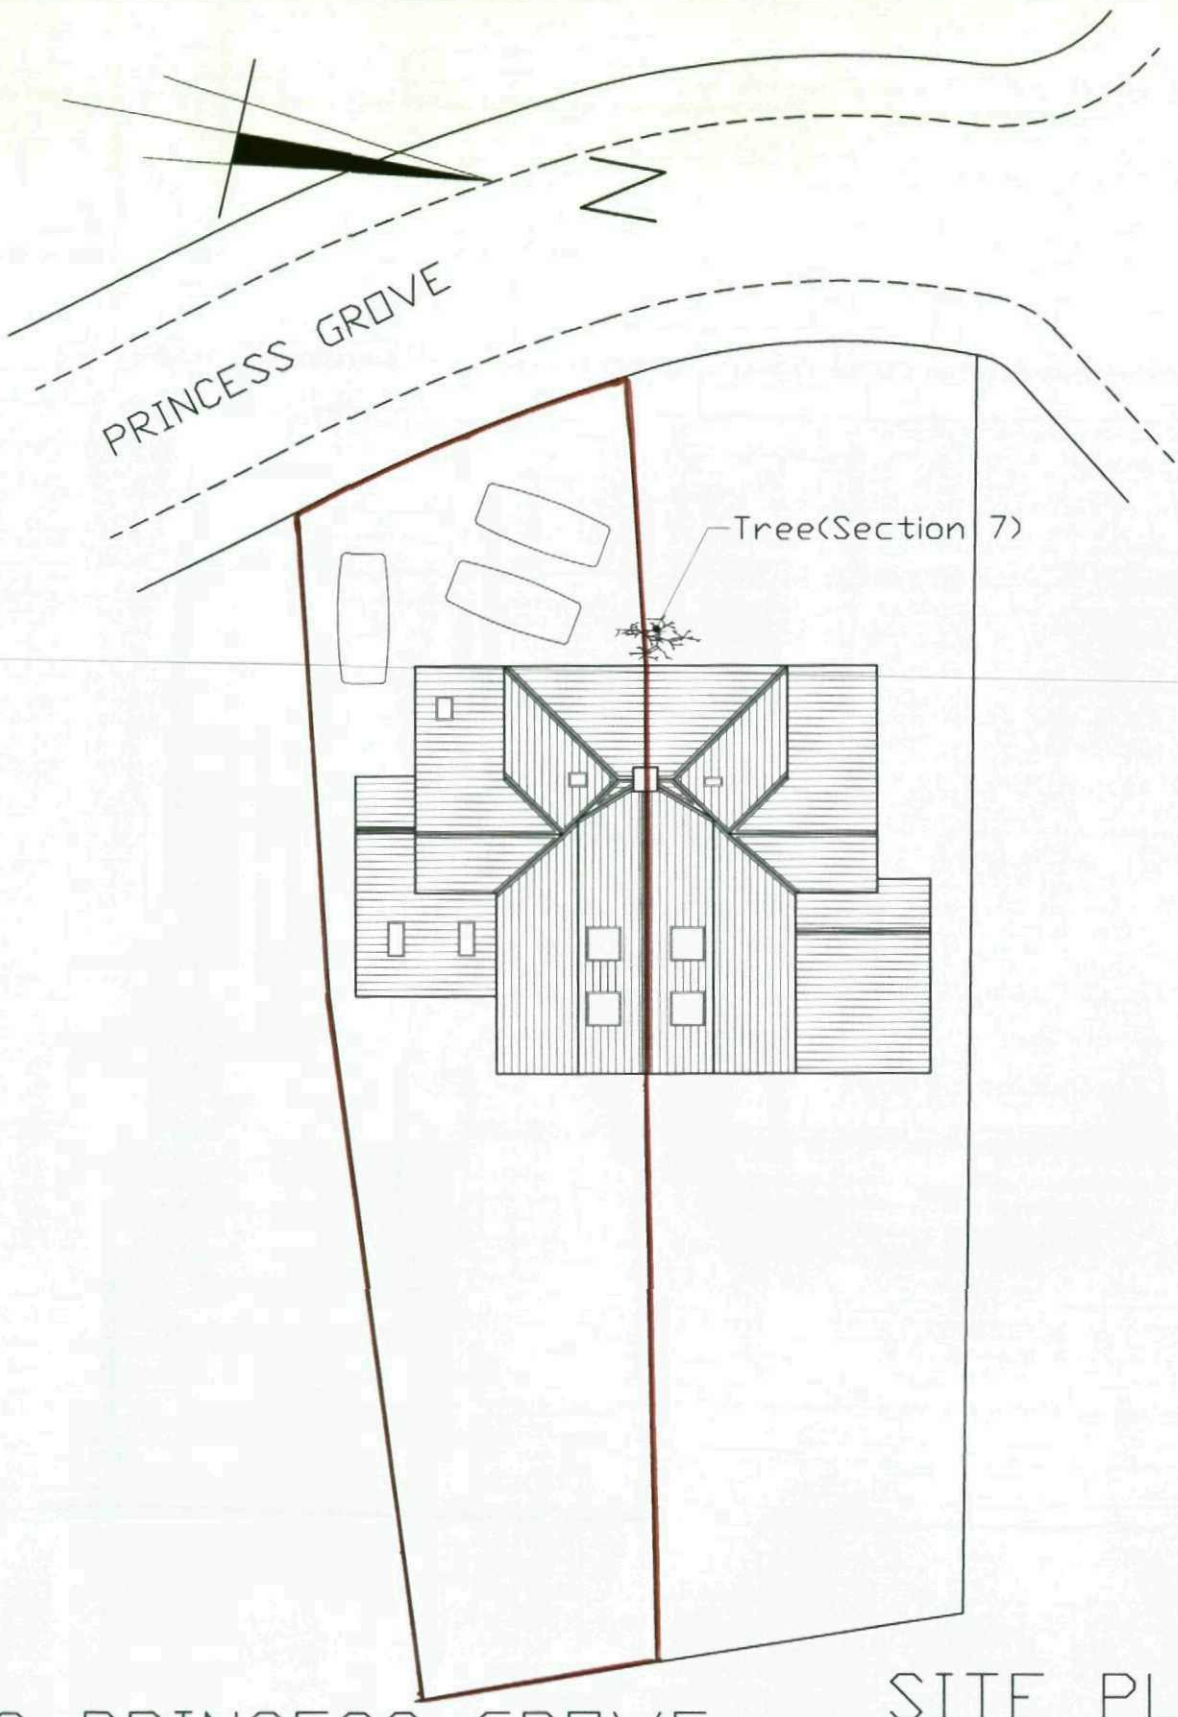


8 PRINCESS GROVE
PILLEY GREEN
BARNSLEY

SITE PLAN


SCALE 1:250

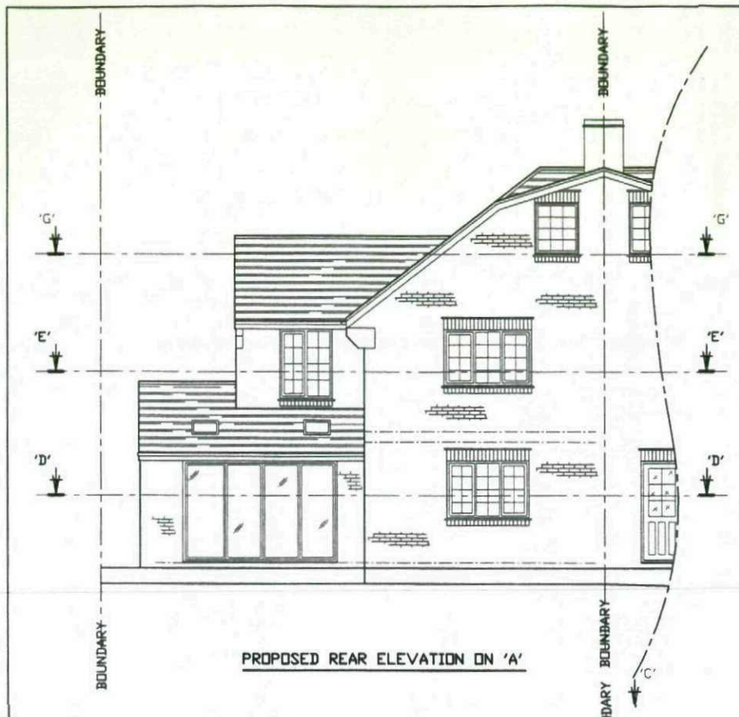


PROPOSED REAR ELEVATION ON 'A'

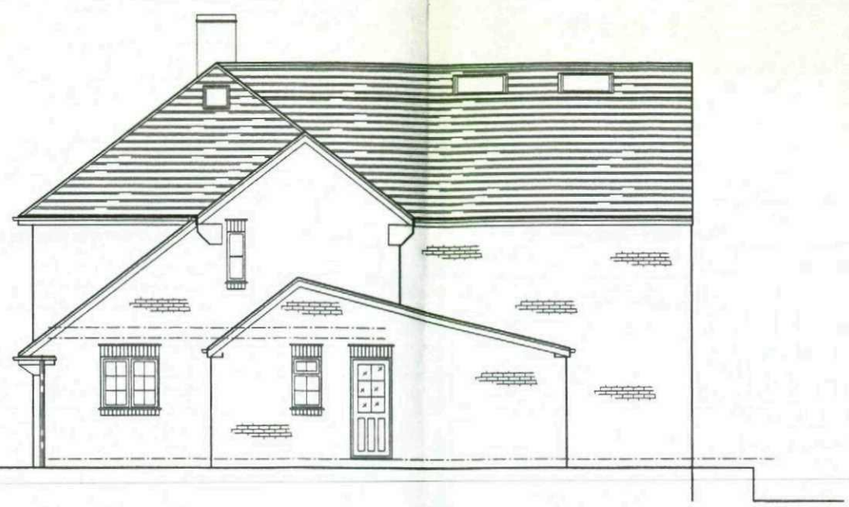


PROPOSED SIDE ELEVATION ON 'B'

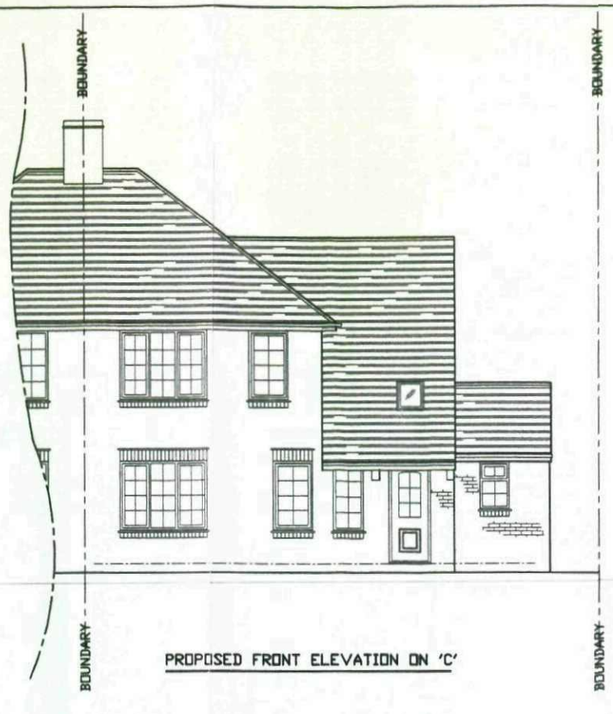


PROPOSED FRONT ELEVATION ON 'C'

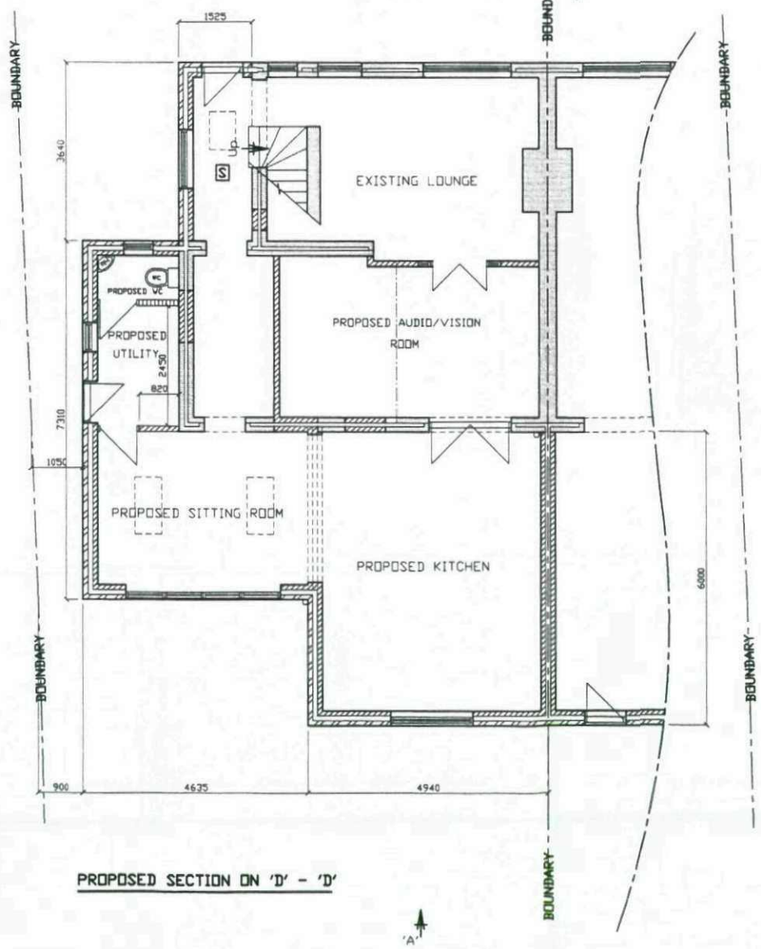

PROPOSED SECTION ON 'D' - 'D'

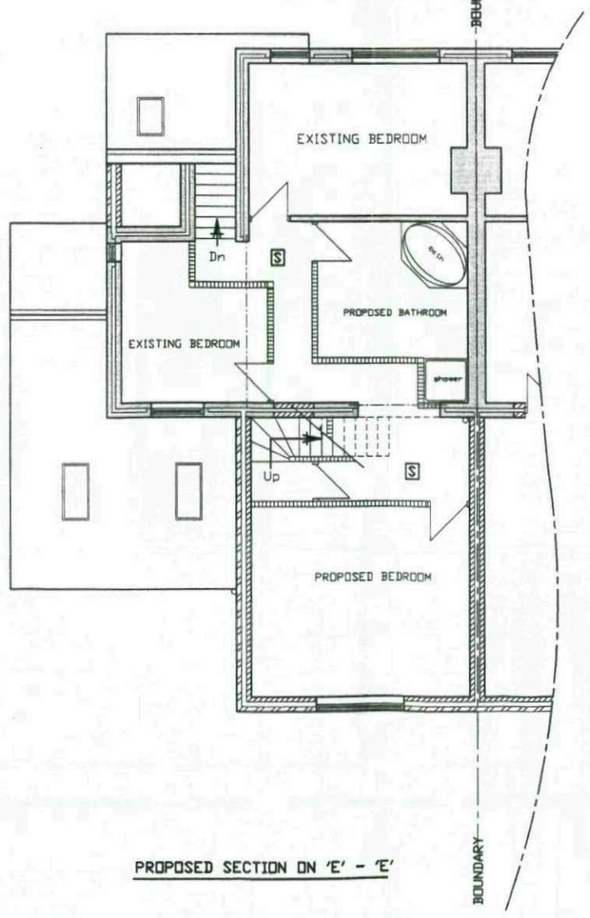


PROPOSED SECTION ON 'E' - 'E'

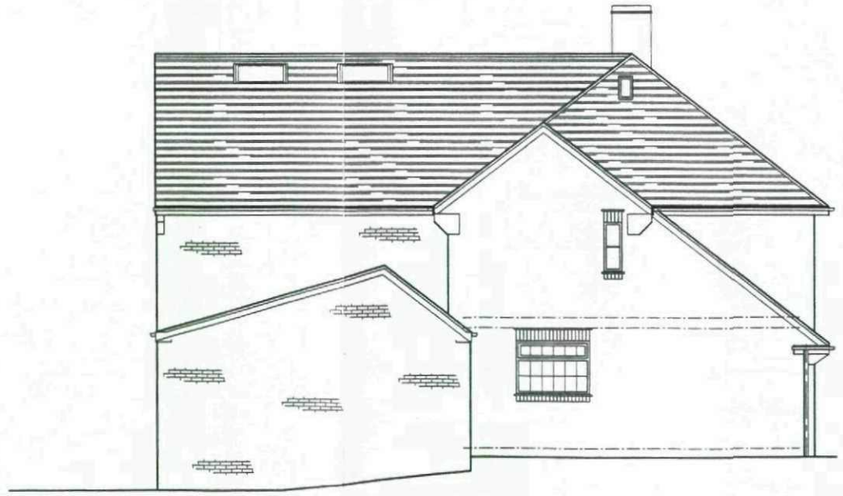

PROPOSED SIDE ELEVATION ON 'F'

PROPOSED ELEVATIONS AND SECTIONS 8 PRINCESS GROVE, PILLEY GREEN, BARNSLEY S75 3BG

SCALE 1 : 125

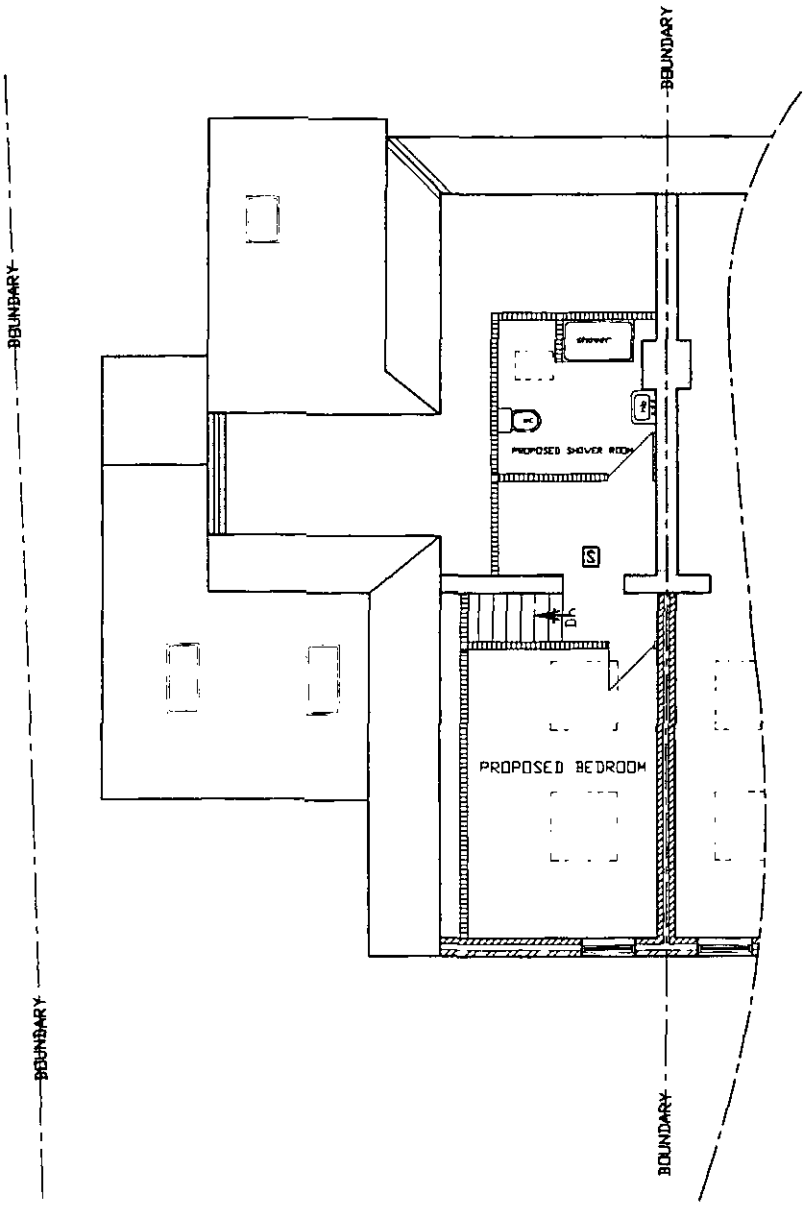

Roof

All the existing tiles are to be removed and replaced with a flat concrete tile to match the existing dwelling and to be compatible with the minimum roof pitch angle

Joint build with No.10 Princess Grove

Proposed extensions to be built at the same time as No.10 Princess Grove

2nd.floor level roof lights

Bottom of units to be over 2000mm.above floor level

1st.floor windows

No windows facing boundary


Proposed footprint area increase

31.12%


PROPOSED SECTION ON 'G' - 'G'

PROPOSED ELEVATIONS AND SECTIONS
8 PRINCESS GROVE, PILLEY GREEN, BARNSLEY S75 3BG


SCALE 1 : 125

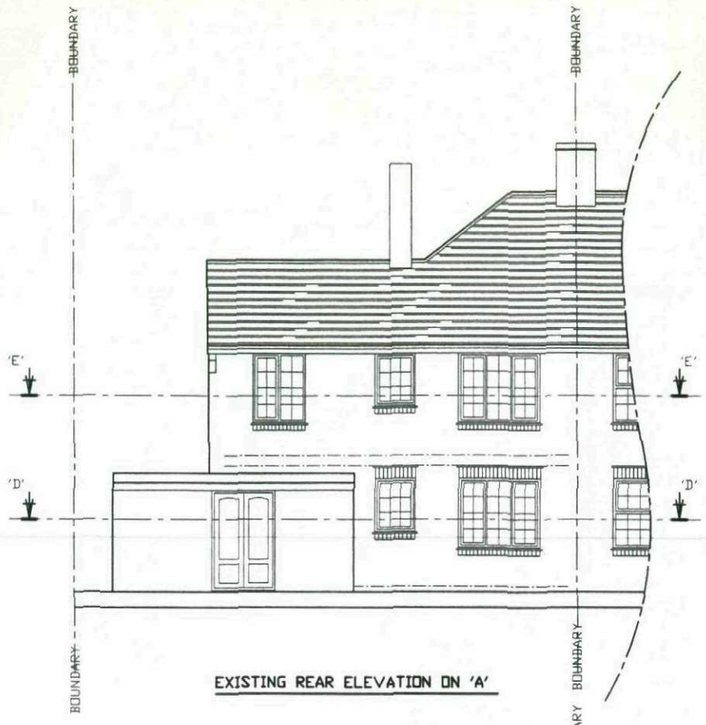


EXISTING REAR ELEVATION ON 'A'

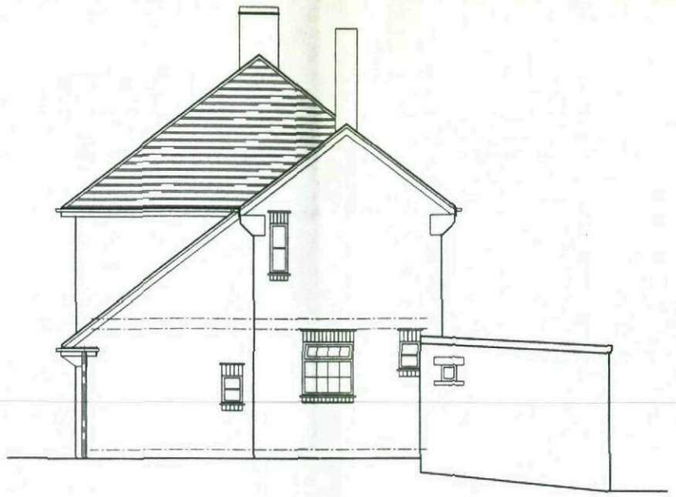


EXISTING SIDE ELEVATION ON 'B'

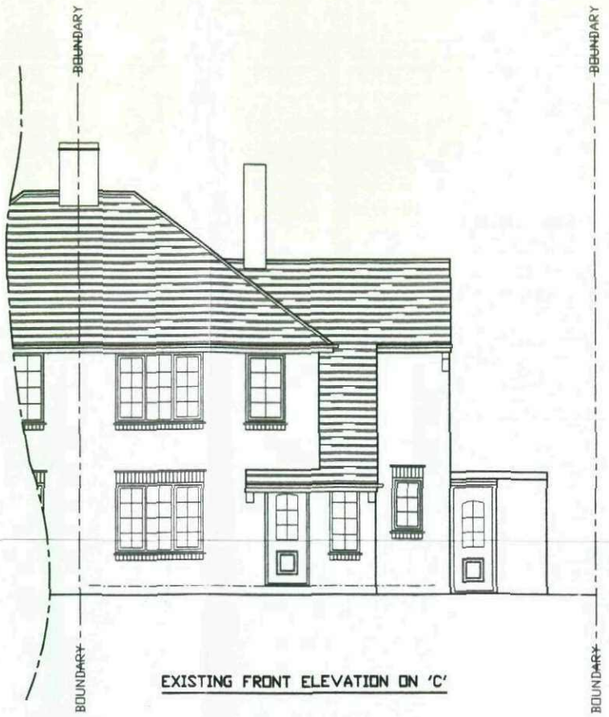


EXISTING FRONT ELEVATION ON 'C'

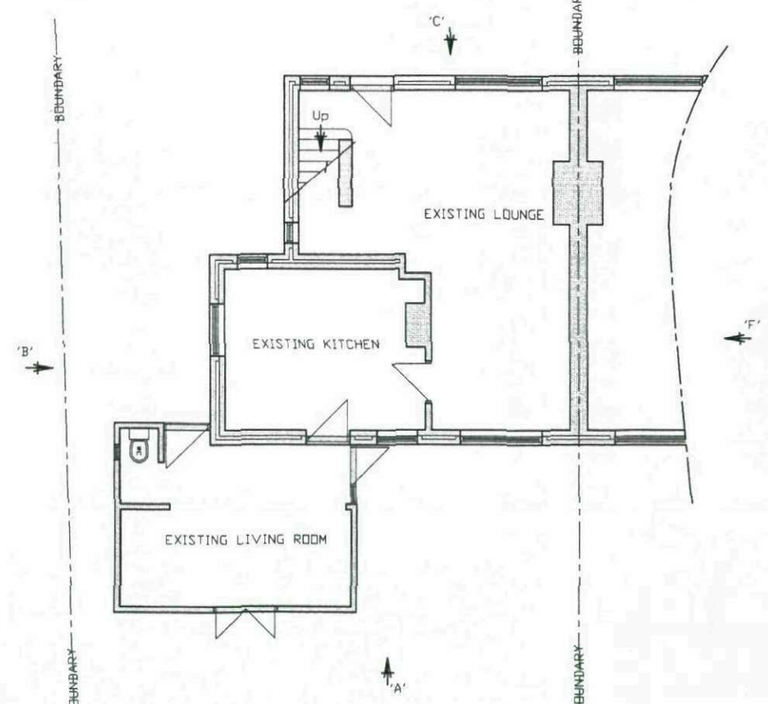

EXISTING SECTION ON 'D' - 'D'

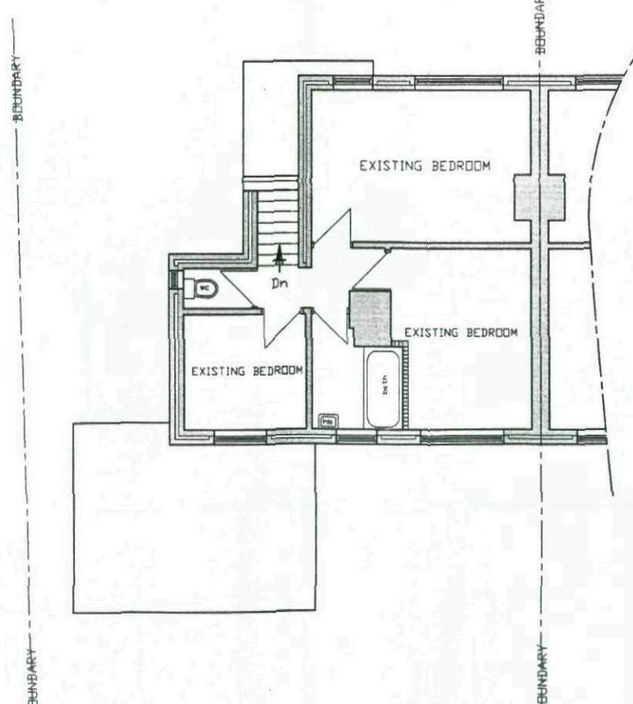

EXISTING SECTION ON 'E' - 'E'

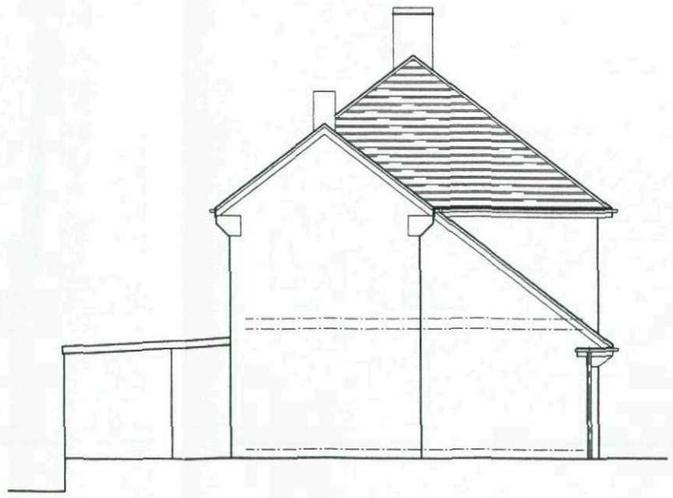

EXISTING SIDE ELEVATION ON 'F'

EXISTING ELEVATIONS AND SECTIONS 8 PRINCESS GROVE, PILLEY GREEN, BARNSLEY S75 3BG

SCALE 1 : 125