


Existing Elevation plans
Scale 1:100


All windows & doors are white UPVC, windows are double glazed.
Existing front door has an open porch, with white timber post/balustrade
All elevations are built in red bricks, front elevation has "brick slip panels" cladded with timber Painted brown
Timber soffit & fascia finishes the roof eaves (painted white) with white square profile PVC gutters
Roof tiles are grey concrete roman tiles




rear elevation

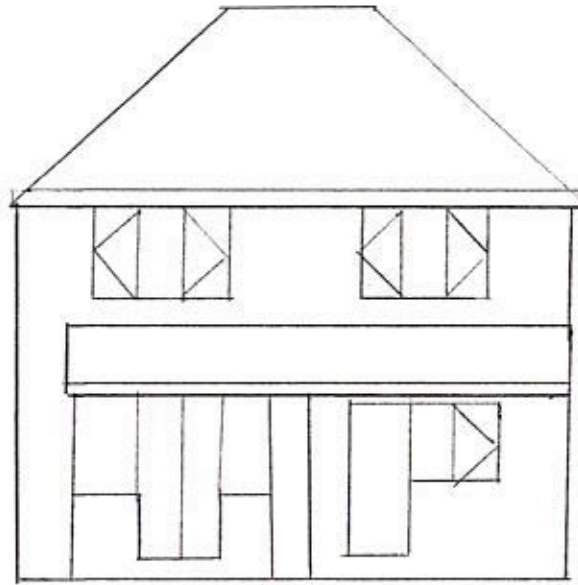

Front elevation

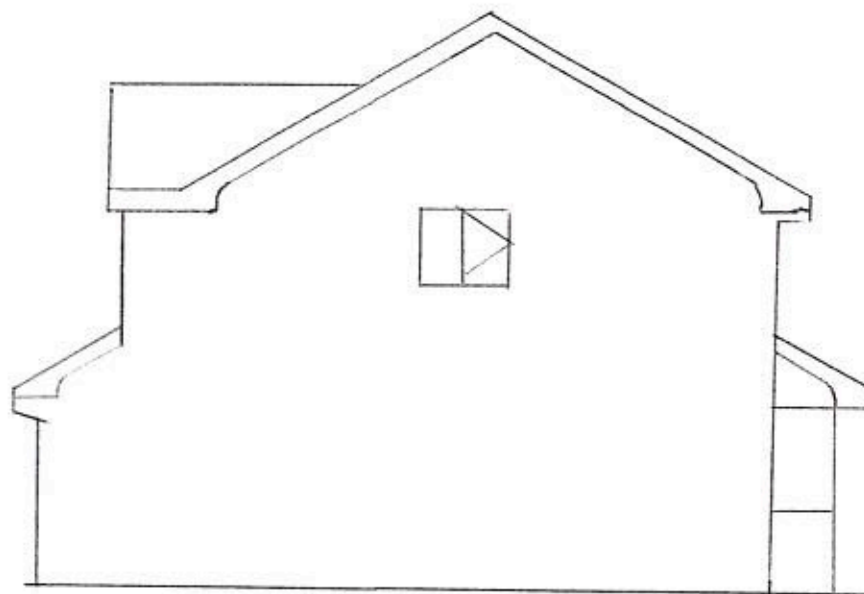

side elevation

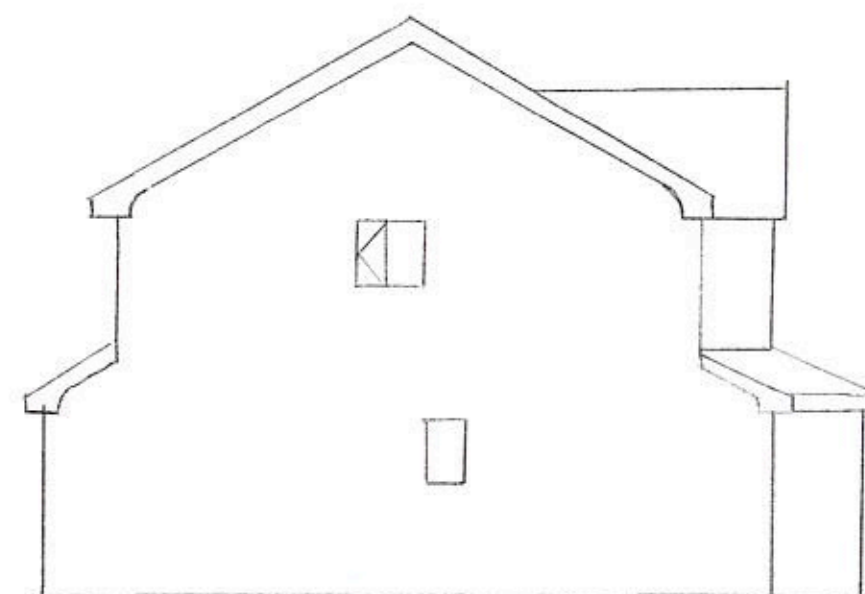

side elevation