200 / PHASE 2 PLANNING LAYOUT

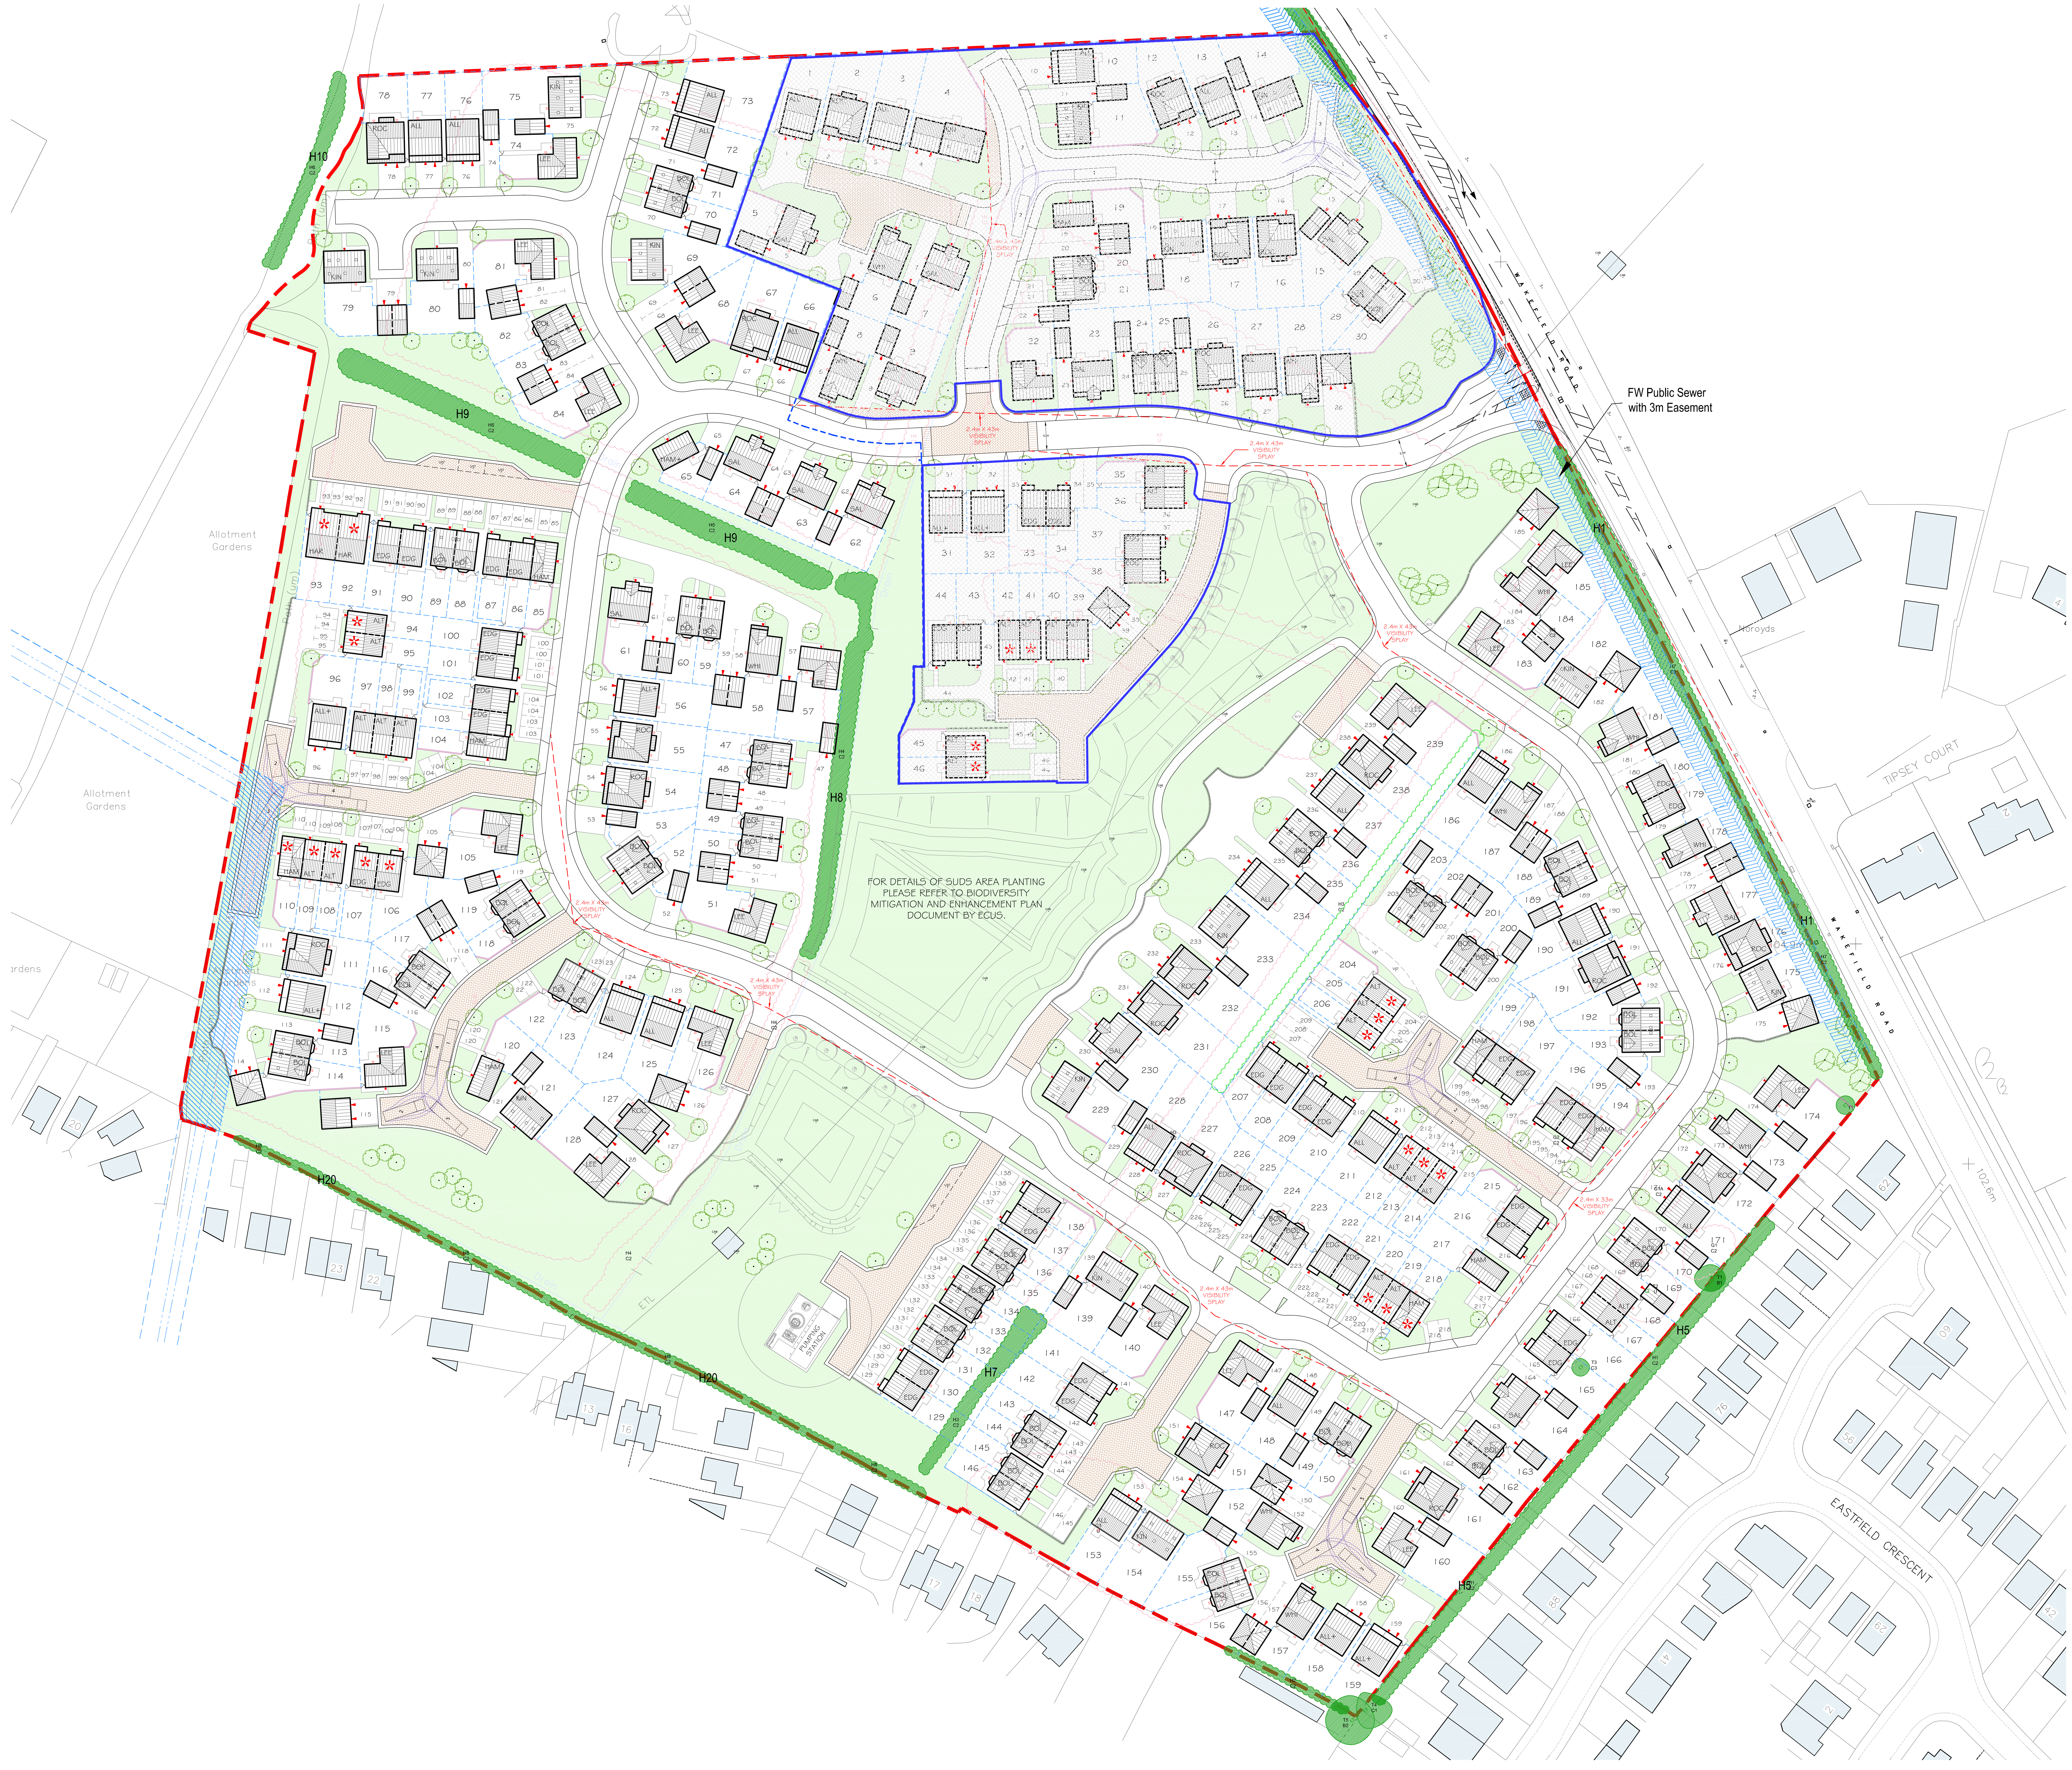

FOR DETAILS OF SUDS AREA PLANTING PLEASE REFER TO BIODIVERSITY MITIGATION AND ENHANCEMENT PLAN DOCUMENT BY ECUS.

PLANNING LAYOUT LAYERS KEY:

═	1800mm BRICK WALL
– – – –	1800mm TIMBER FENCE
⌒	REAR ACCESS GATE
++++++	900mm METAL RAILINGS
BCP	BIN COLLECTION POINT
bs	BIN STORE
▨	BLOCK PAVING
▨	EXISTING TREES RETAINED
☁	PROPOSED HEDGE
☁	TREES TO BE REMOVED
— - — - —	EXISTING WATER MAIN

AFFORDABLE SCHEDULE OF ACCOMMODATION

	HOUSETYPE	BED No.	AMOUNT
HAR	HARLOW 1 Storey Semi Bungalow 667ft²	2 Bed	2 No.
ALT	ALTO 2 Storey Semi Detached 731ft²	2 Bed	12 No.
HAM	HAMPTON 2 Storey Detached 839ft²	3 Bed	2 No.
EDG	EDGE 2 Storey Semi Detached 839ft²	3 Bed	2 No.

OPEN MARKET SCHEDULE OF ACCOMMODATION

	HOUSETYPE	BED No.	AMOUNT
KIN	KINGSLEY 2.5 Storey Detached 1615ft²	4 Bed	11 No.
WHI	WHITWELL 2 Storey Detached 1195ft²	4 Bed	8 No.
SAL	SALISBURY 2 Storey Detached 1237ft²	4 Bed	7 No.
LEE	LEEDALE 2 Storey Detached 1205ft²	4 Bed	17 No.
ROC	ROCHESTER 2 Storey Detached 1065ft²	4 Bed	16 No.
ALL	ALLINGTON 2 Storey Detached 1022ft²	3 Bed	16 No.
ALL+	ALLINGTON+ 2 Storey Detached 1033ft²	3 Bed	5 No.
HAM	HAMPTON 2 Storey Detached 839ft²	3 Bed	6 No.
HAM+	HAMPTON+ 2 Storey Detached 839ft²	3 Bed	1 No.
BOL	BOLBERRY 2.5 Storey Semi Detached 1011ft²	3 Bed	52 No.
EDG	EDGE 2 Storey Semi Detached 839ft²	3 Bed	32 No.
ALT	ALTO 2 Storey Semi Detached 731ft²	2 Bed	5 No.
		TOTAL NO.	196 No.

PRELIMINARY

REV	DATE	DESCRIPTION	BY	CHECK
F	03.11.17	RAISED TABLES REMOVED & REPLACE WITH ROAD DEFLECTION	RAN	LM
[illegible]	[illegible].17	RAISED TABLES ADDED.	EW	LM
D	17.10.17	AFFORDABLE UNITS INDICATED	EW	LM
C	[illegible]7.09.17	ALL LINCOLNS REMOVED AND AREAS RE-PLANNED WITH ADDITIONAL BOLBERRY AND EDGE TYPES. 2 BUNGALOWS ADDED AT PLOTS 92/93.	DRH	LM
B	24.08.17	FOUL WATER EASEMENT SHOWN ALONG WAKEFIELD ROAD. DUE TO THIS GARAGES FOR PLOTS 184, 186, 187, 190, & 191 HAVE BEEN PULED FORWARD AND GARAGE FOR PLOT 192 RELOCATED AT END OF PRIVATE DRIVE. PUMP STN ADDED. PLOTS 74-84 REVISED. VISITOR PARKING IN FRONT OF PLOTS 88-94 NOW PART OF ADOPTABLE HIGHWAY.	DRH	LM
A	10.05.17	EXISTING WATER MAIN SHOWN AT SOUTH WESTERN CORNER OF THE SITE	DRH	LM

jrp ARCHITECTURE | PLANNING | LANDSCAPE

NORTH

1:1250 SCALE
10m 100m

CLIENT:
NETHERTON HOMES

PROJECT:
PHASE 2 LAND WEST OF
WAKEFIELD ROAD, MAPPLEWELL

DRAWING:
PLANNING LAYOUT

DRAWING NUMBER:
P14:4905:200 - F

SCALE @ A0:
1:500

DRAWN: DRH **DATE:** APR 17

CHECKED: LM **DATE:** APR 17

14 MARINER COURT / CALDER PARK / WAKEFIELD / WF4 3FL
01924 383322 / www.jrpassoc.co.uk / info@jrpassoc.co.uk
jrpassociates is a trading style of John R Paley Associates Limited

Do not scale off this drawing - Only figured dimensions to be taken from this drawing. Drawings based on Ordnance Survey and/or existing record drawings - Design and Drawing content subject to Site Survey, Structural Survey, Site Investigations, Planning and Statutory Requirements and Approvals.
Authorised reproduction from Ordnance Survey Map with permission of the Controller of Her Majesty's Stationery Office. Crown Copyright reserved.