




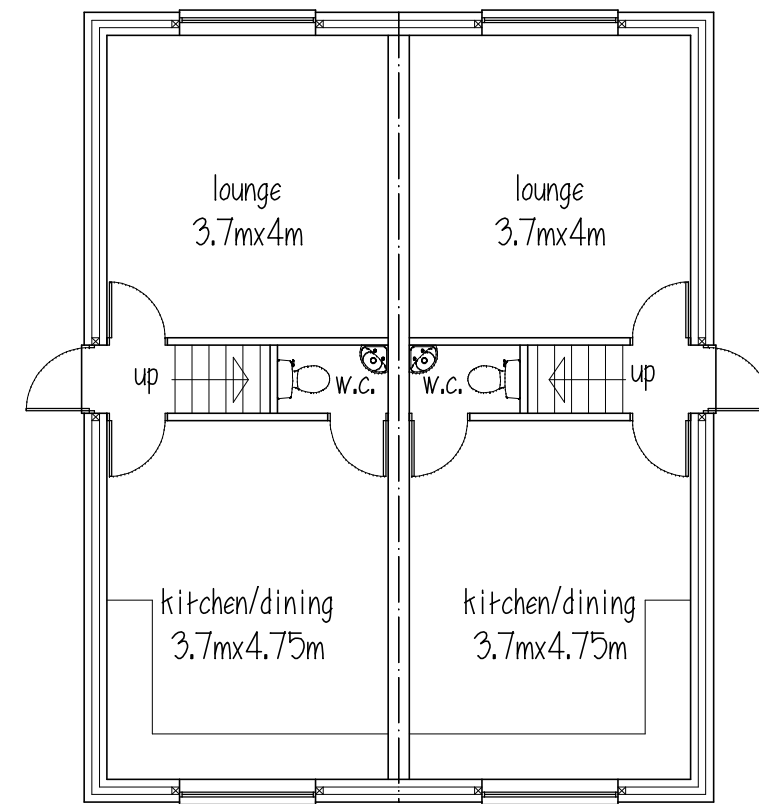

GROUND FLOOR

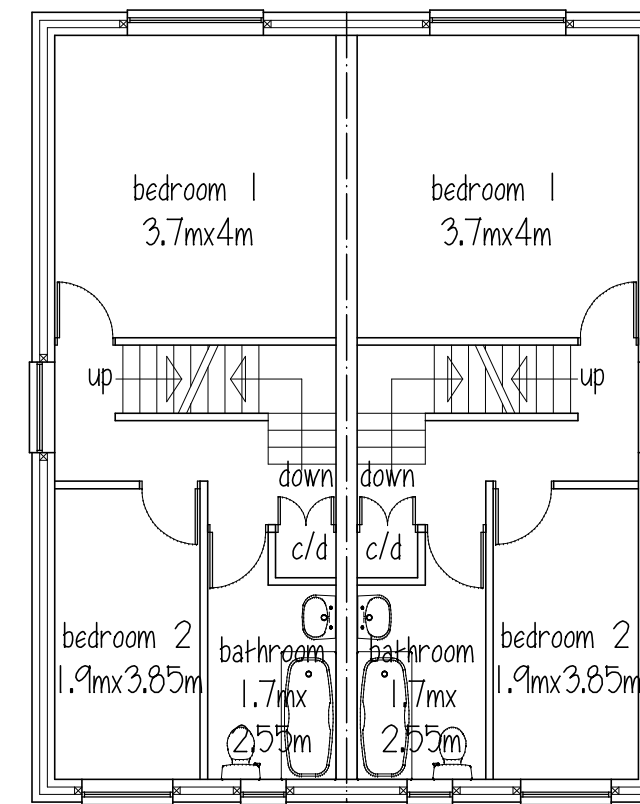


FIRST FLOOR

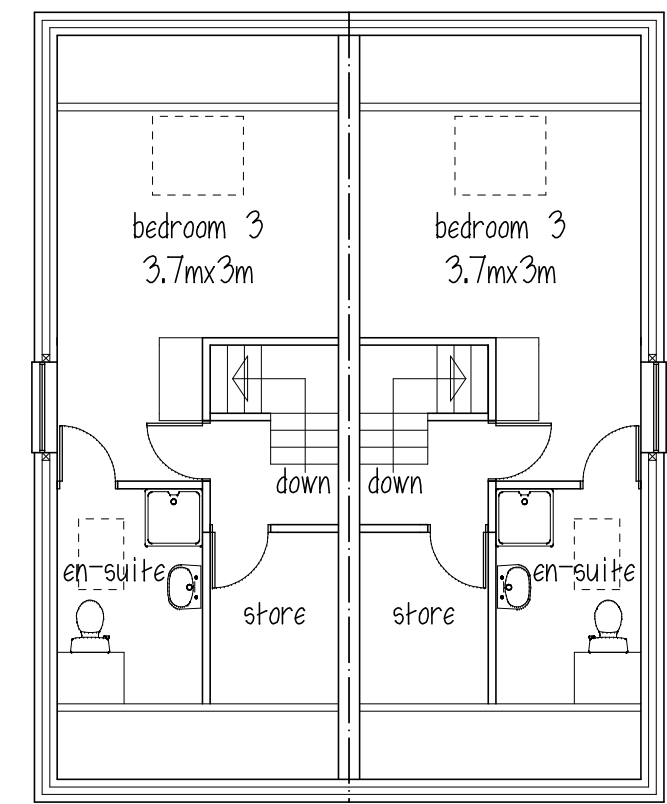

ATTIC



FRONT ELEVATION

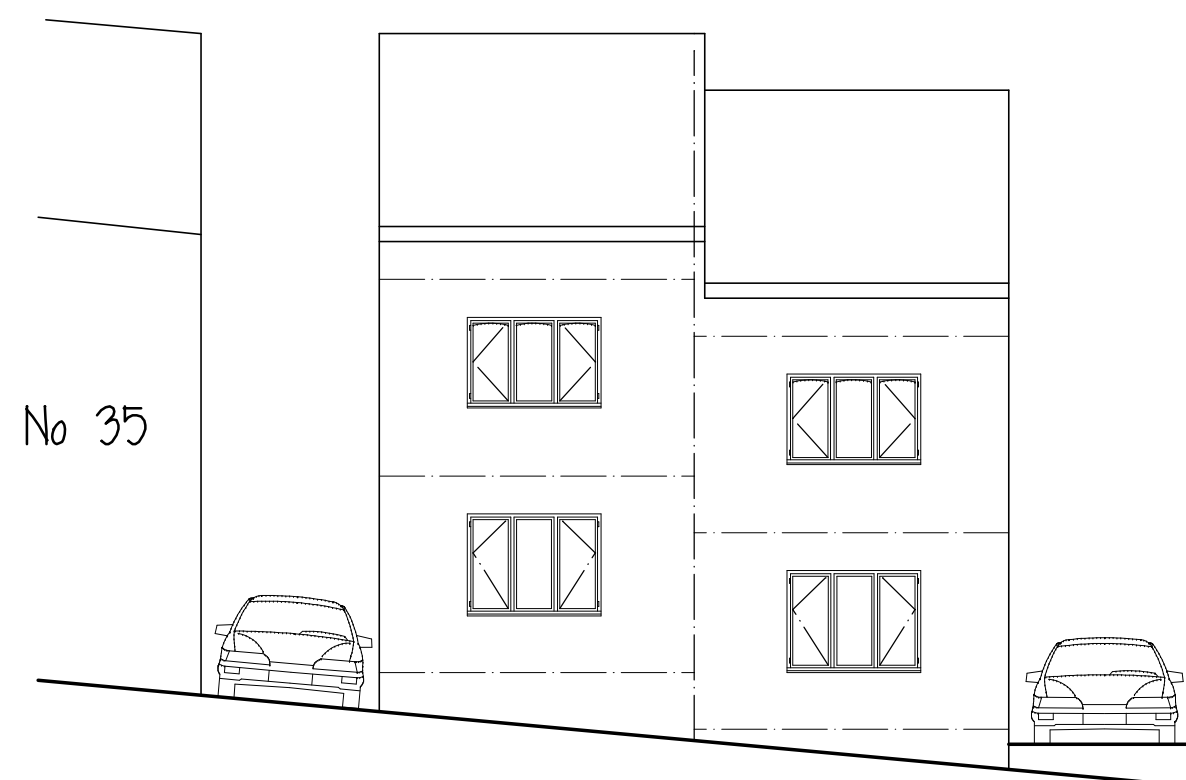

REAR ELEVATION



Mr SHARIF

PROPOSED PAIR SEMI-DETACHED DWELLINGS
LAND ADJ. 35 GEORGE ST.
GOLDTHORPE

PLANS & ELEVATIONS

1:100@A3 JUNE 16 Rev D

Peter Thompson
"Linwood"
Barnsley Road
Dodworth
Barnsley S75 3JR
e-mail peter-thompson@hotmail.co.uk

M.C.I.A.T.
telf. 01226 201391
m. 07973251730