


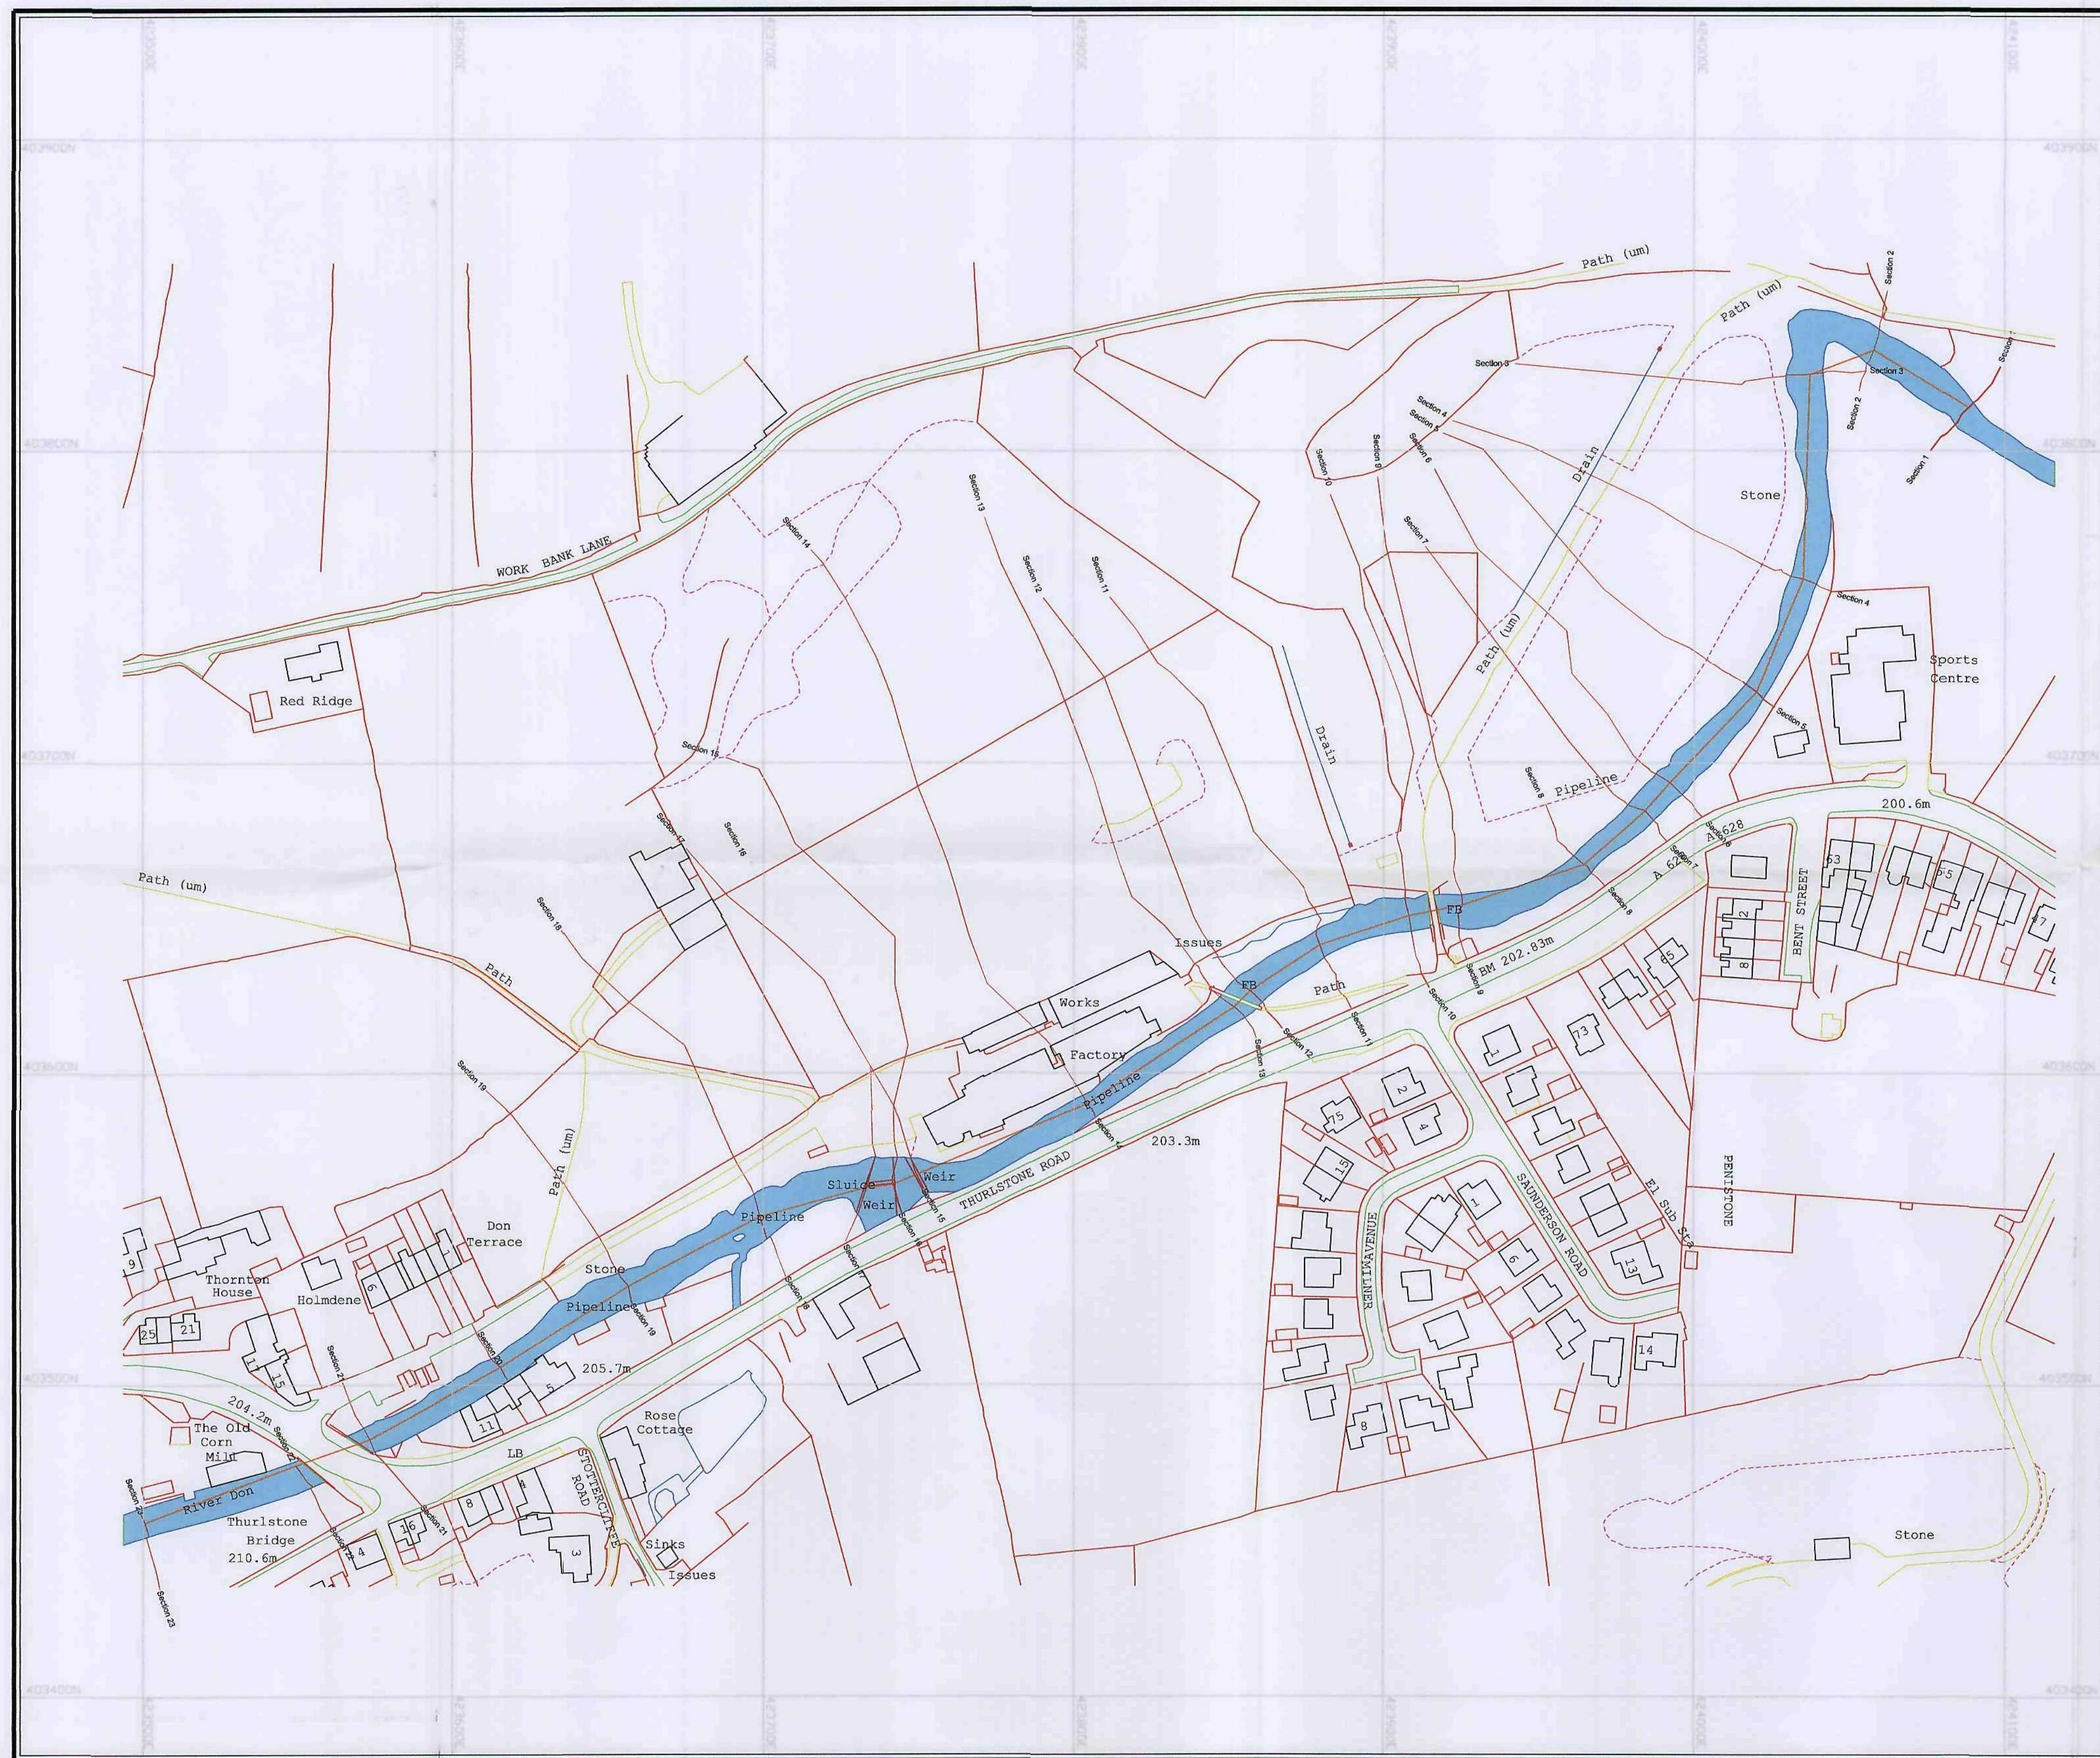

LEGEND.

- Cross Sections
- Long Section

1. Based upon the Ordnance Survey map with the permission of The Controller of Her Majesty's Stationery Office. Crown Copyright Licence No. 95199023894.
2. All levels are in metres above Ordnance Survey datum.

South Yorkshire Home Improvements

Hoyle Mill

Flood Risk Assessment


Cross Section Positions

PR	Section No	XC	Section 100-051 Coordinates
SYH/CSP-001	1	111250	454000

South Yorkshire Home Improvements
Hoyle Mill Lane
Floodstone
Gedling
Nottingham
Tel: 01228 370270
Fax: 01228 370277

PENWELL DESIGN & BATES
25 South Street
Nottingham
Nottingham
Tel: 01228 372187
Fax: 01228 380559



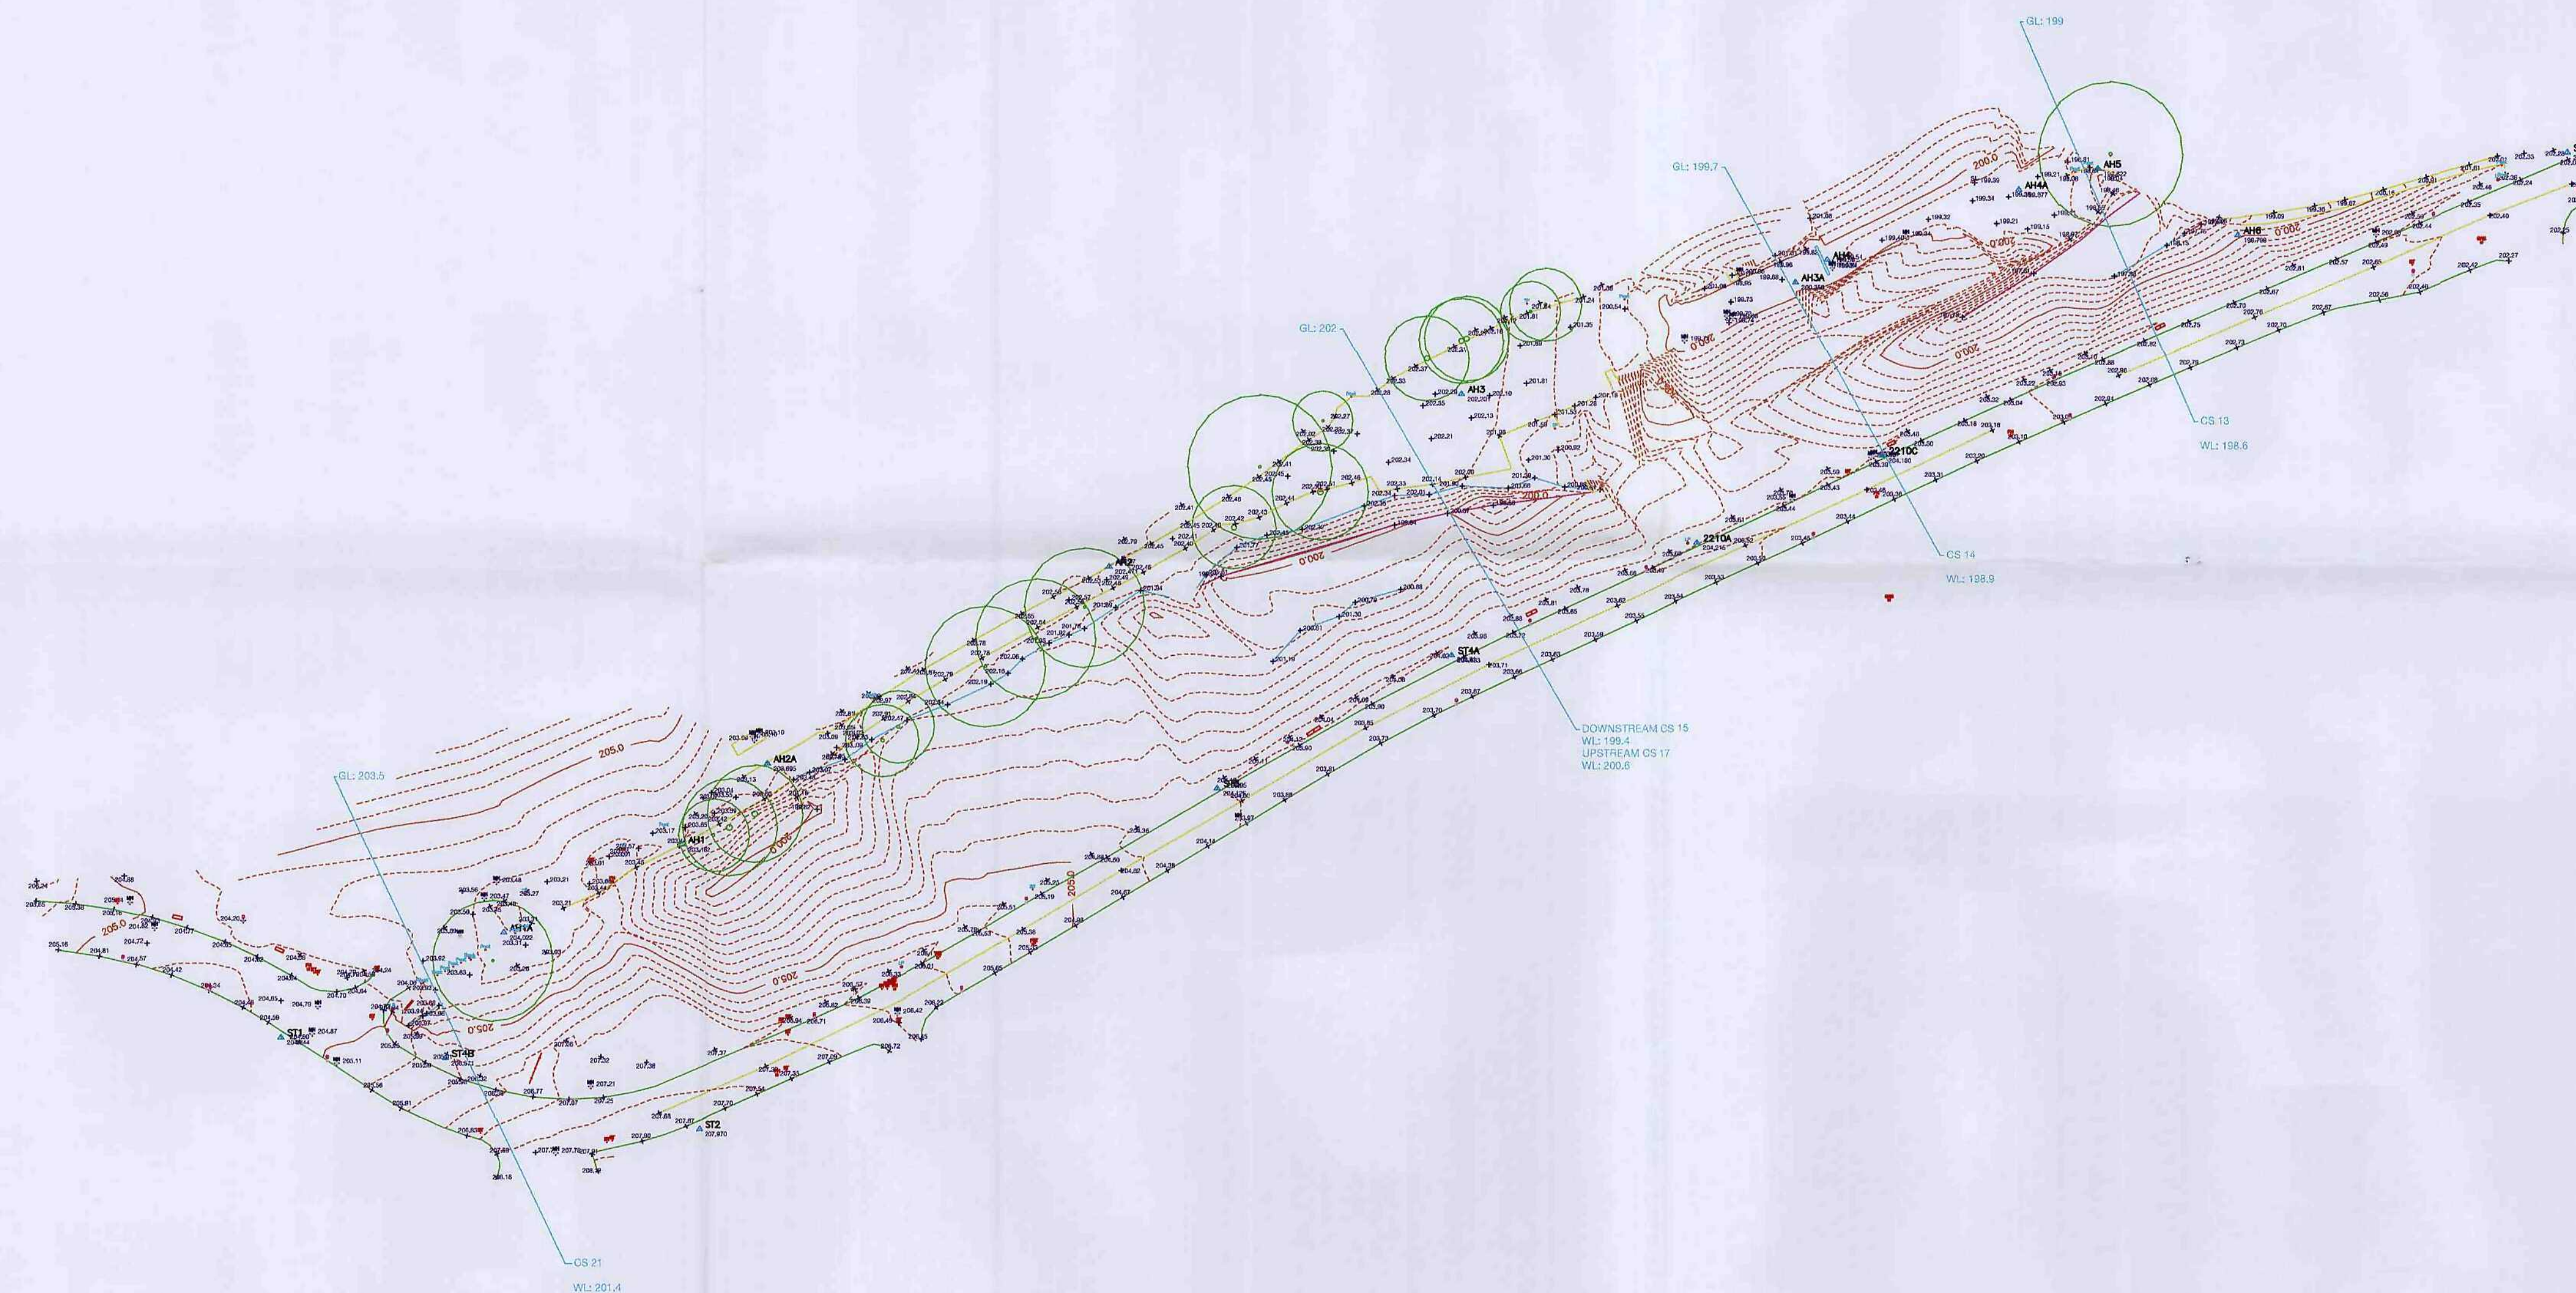

NOTES:
THIS DRAWING IS BASED ON A DRAWING OF THE SURVEY PROVIDED BY CHRIS SMITH SURVEYS, AMENDED TO ORDANANCE DATUM



A	PRELIMINARY	TJ	GH	CGW	23.03.06
REV.	MODIFICATIONS	DRAWN	CHK	APP	DATE



Denison House
Hexthorpe Road
Doncaster
South Yorkshire
DN4 0BF
United Kingdom
www.jbaconsulting.co.uk
t +44 (0)1302 342055
f +44 (0)1302 329887
e info@jbaconsulting.co.uk



Other offices at Atherstone, Bramham, Newcastle upon Tyne, Edinburgh, Warrington, Thirsk, Skipton & Abingdon

for

J & H M HUTCHINGS
FRA LAND AT HOYLE MILL
THURLESTONE
CROSS SECTIONS AND WATER LEVELS

This document is the property of Jeremy Benn Associates Ltd. It shall not be reproduced in whole or in part, nor disclosed to a third party, without the permission of Jeremy Benn Associates Ltd.			
Scale:	1:750 @ A1	Drawn	T.Jackson - 22.03.06
		Designed	
		Checked	G.Heald - 23.03.06
		Approved	C.G.Wright - 23.03.06
Digital File Name:	N:\2006\Projects\2006s1674 - J & H M Hutchings - FRA Land at Hoyle Mill Thurleston\Graphical Data\AutoCAD\Drawings\2006s1674-02a		
Drawing Number:	2006s1674-02	Rev:	A
		Sheet No:	1 of 1
		Status:	APPROVED DRG.