


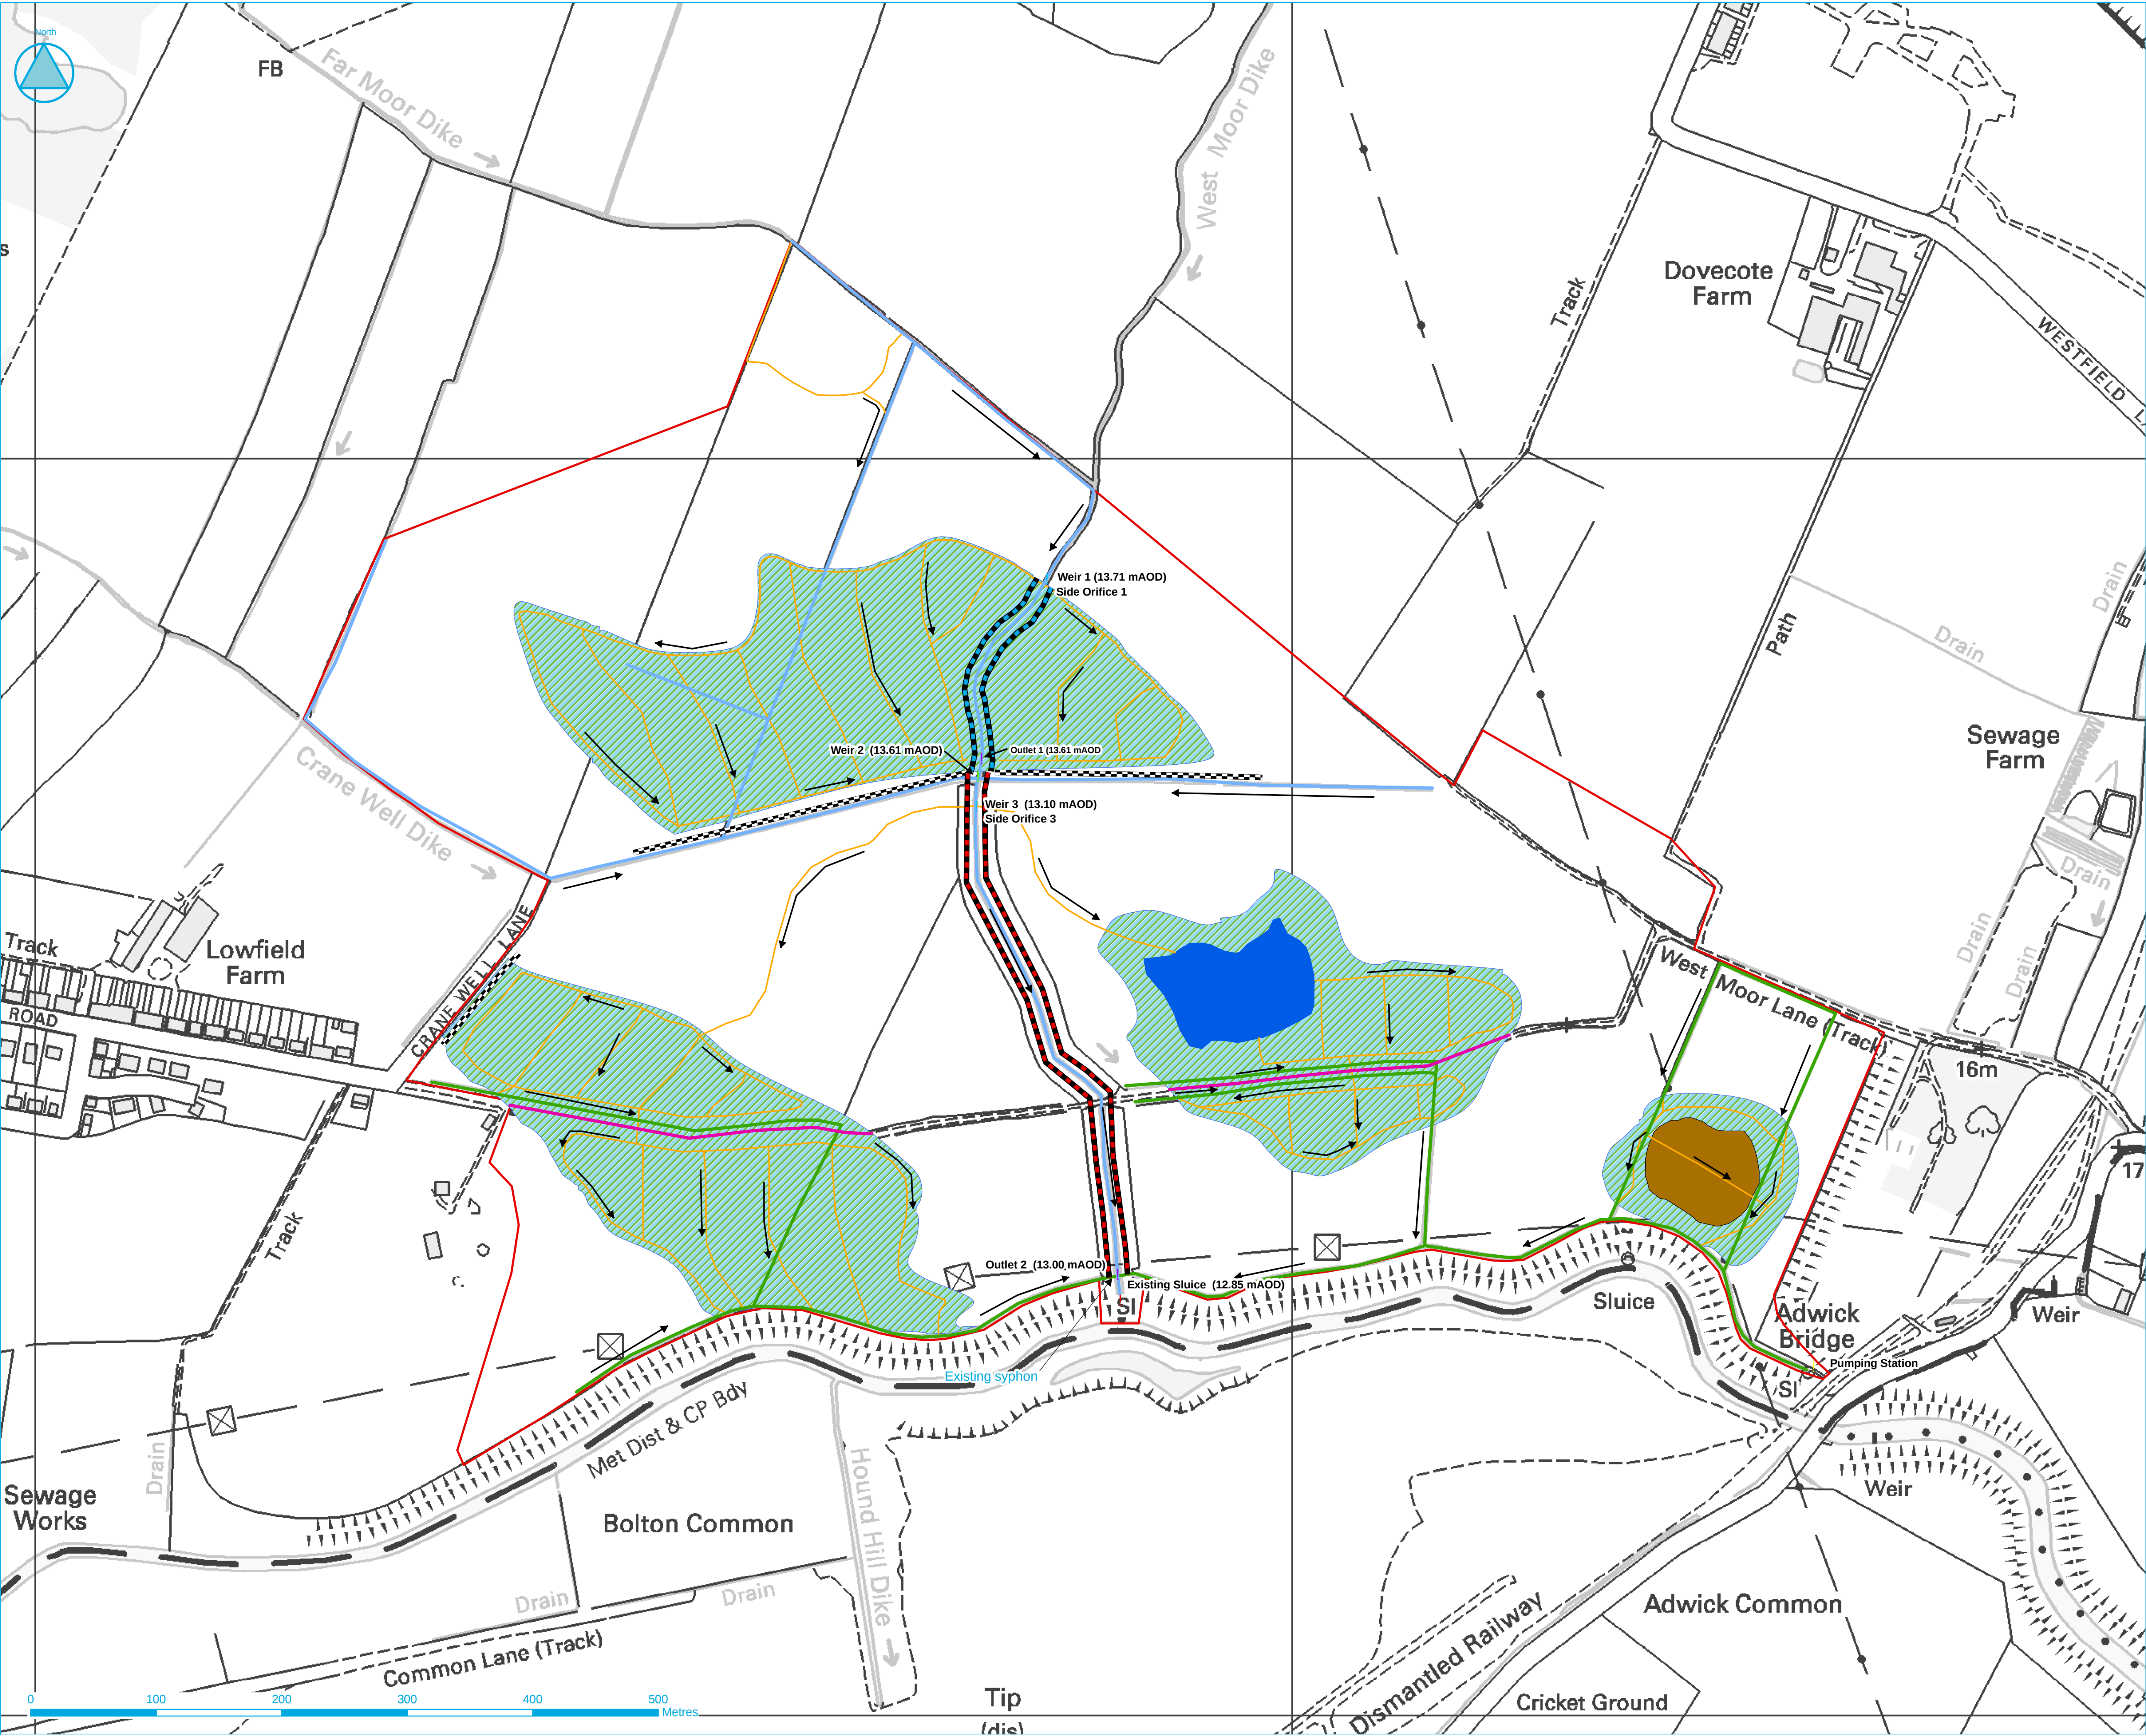

Site boundary

Wet grassland

Fen / Reed bed

Open water

Ditches

High level gravity

Low level pumped

Proposed feeder ditches and foot drains

Flow direction

Structures

Existing sluice

Proposed outlet with flap valve

Pumping Station

Proposed weir

Proposed weir and side orifice

Existing embankment

Proposed embankment

Proposed raised trackway

Proposed bunds

JBA consulting

www.jbaconsulting.co.uk
t +44 (0)1925 437020
f +44 (0)1925 437029
e info@jbaconsulting.co.uk

The Brew House
Wilderspool Park
Greenall's Avenue
Warrington
WA4 6HL

Other offices at Atherstone, Doncaster, Edinburgh, Newcastle upon Tyne, Northallerton, Skipton, Tadcaster & Wallingford

for

RSPB

Adwick Washland Habitat Creation

General Arrangement - Drainage

Drawn by: Mike Williamson

Checked by: Andy Wood

Approved by: Kevin Keating

Date: 29/09/2010

Date: 29/09/2010

Date: 12/10/2010

File Name: N:\2010\Projects\2010\04268 - RSPB - Adwick Washland - Habitat Creation Implementation Plan\Graphical Data\ArcView\Projects\Planning Drawings\Drainage.mxd

Drawing Number: 2010\04268-040 - Rev A

Status: FOR PLANNING

Scale: 1:2,500

© Crown Copyright. All Rights Reserved.
RSPB Licence 100021787 2010.

Original @ A1