



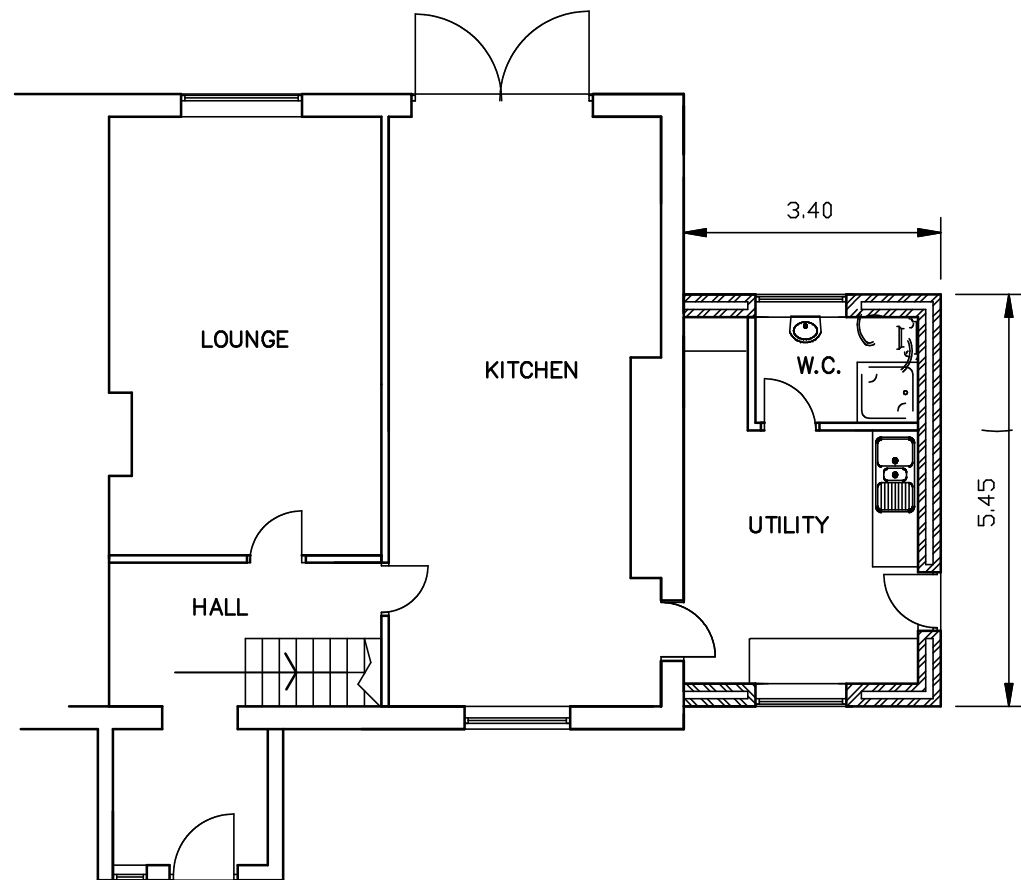

GROUND FLOOR

SITE BOUNDARY

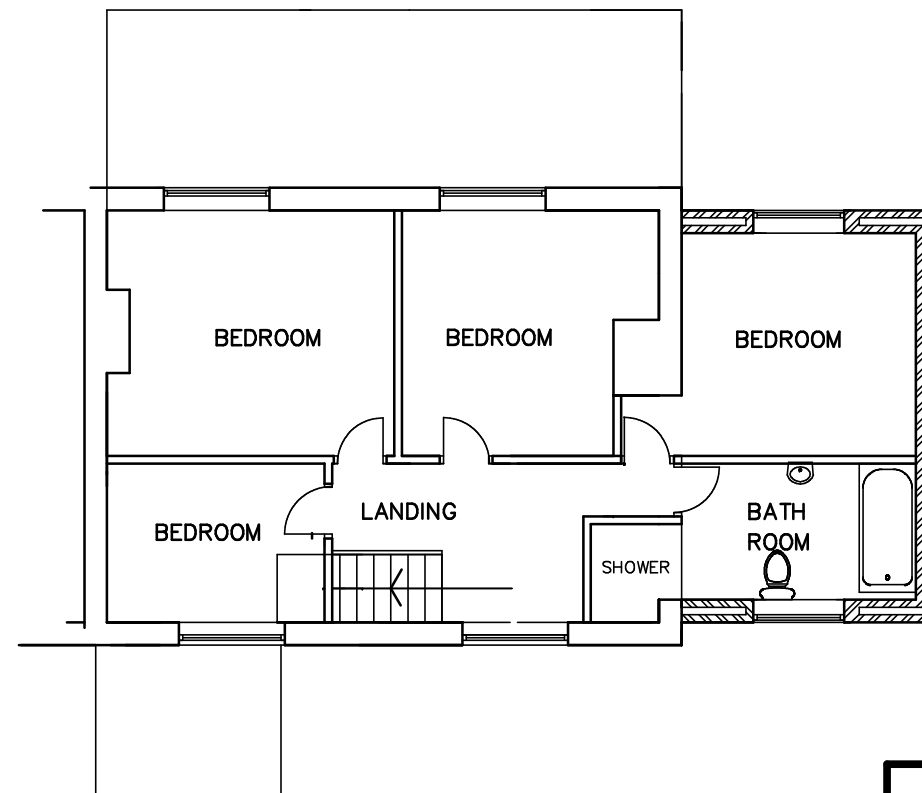

FIRST FLOOR

MALLALIEU

ARCHITECTS

WREN COTTAGE, STRINGER HOUSE LANE,
EMLEY. HUDDERSFIELD. HD8 9SU.

01924 848334
07971 041016

JOB TITLE

MR JESS BOOTH
3, LOWER COLLIERS FOLD
CAWTHORNE S75 4HT
DEMOLITION OF EX SINGLE STOREY
AND ERECTION TO TWO STOREY EXTENSION

DRAWING
PLANS AS PROPOSED

NUMBER
3037/3/A/B

SCALE
1:100

DATE
APRIL 2019